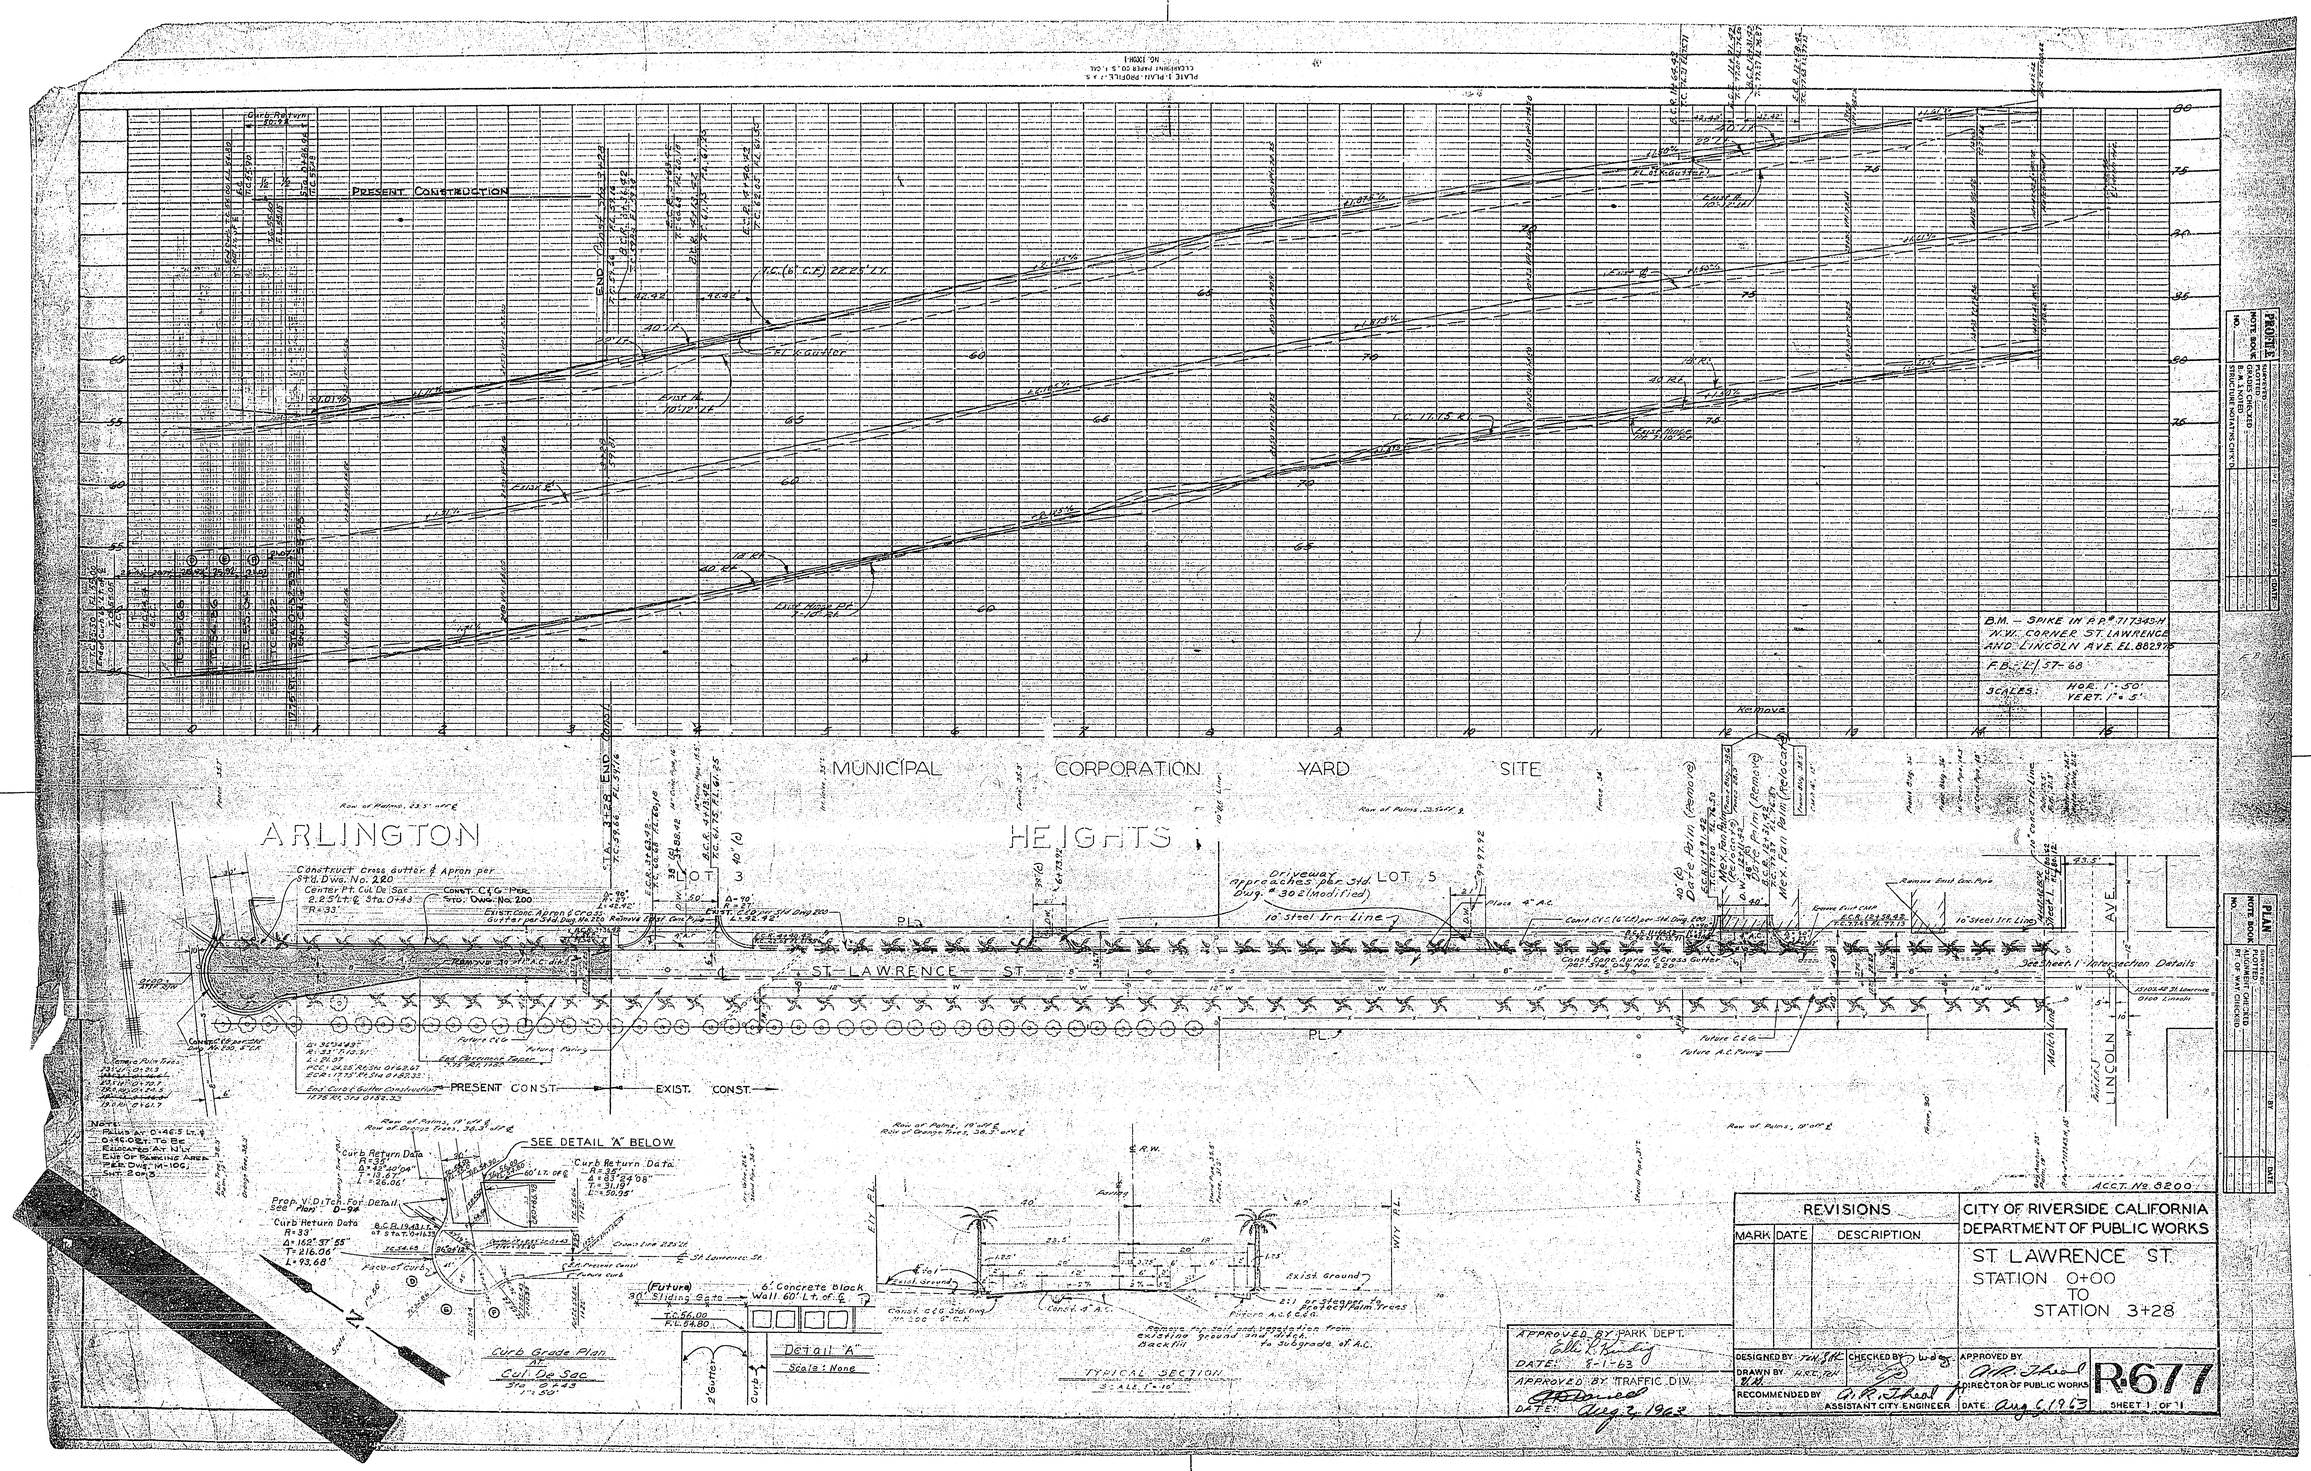

REVISIONS		
MARK	DATE	DESCRIPTION

CITY OF RIVERSIDE CALIFORNIA
DEPARTMENT OF PUBLIC WORKS

ST. LAWRENCE ST.
STATION 0+00
TO
STATION 3+28

APPROVED BY PARK DEPT.
DATE: 8-1-63

APPROVED BY TRAFFIC DIV.
DATE: Aug 2, 1963

DESIGNED BY
DRAWN BY
CHECKED BY
RECOMMENDED BY
ASSISTANT CITY ENGINEER

APPROVED BY
DIRECTOR OF PUBLIC WORKS
DATE: Aug 6, 1963

R677
SHEET 1 OF 1