PLATE 1—PLAN PROFILE & P. R. STANDARDS
THE FREDERICK FOST CO., Chicago

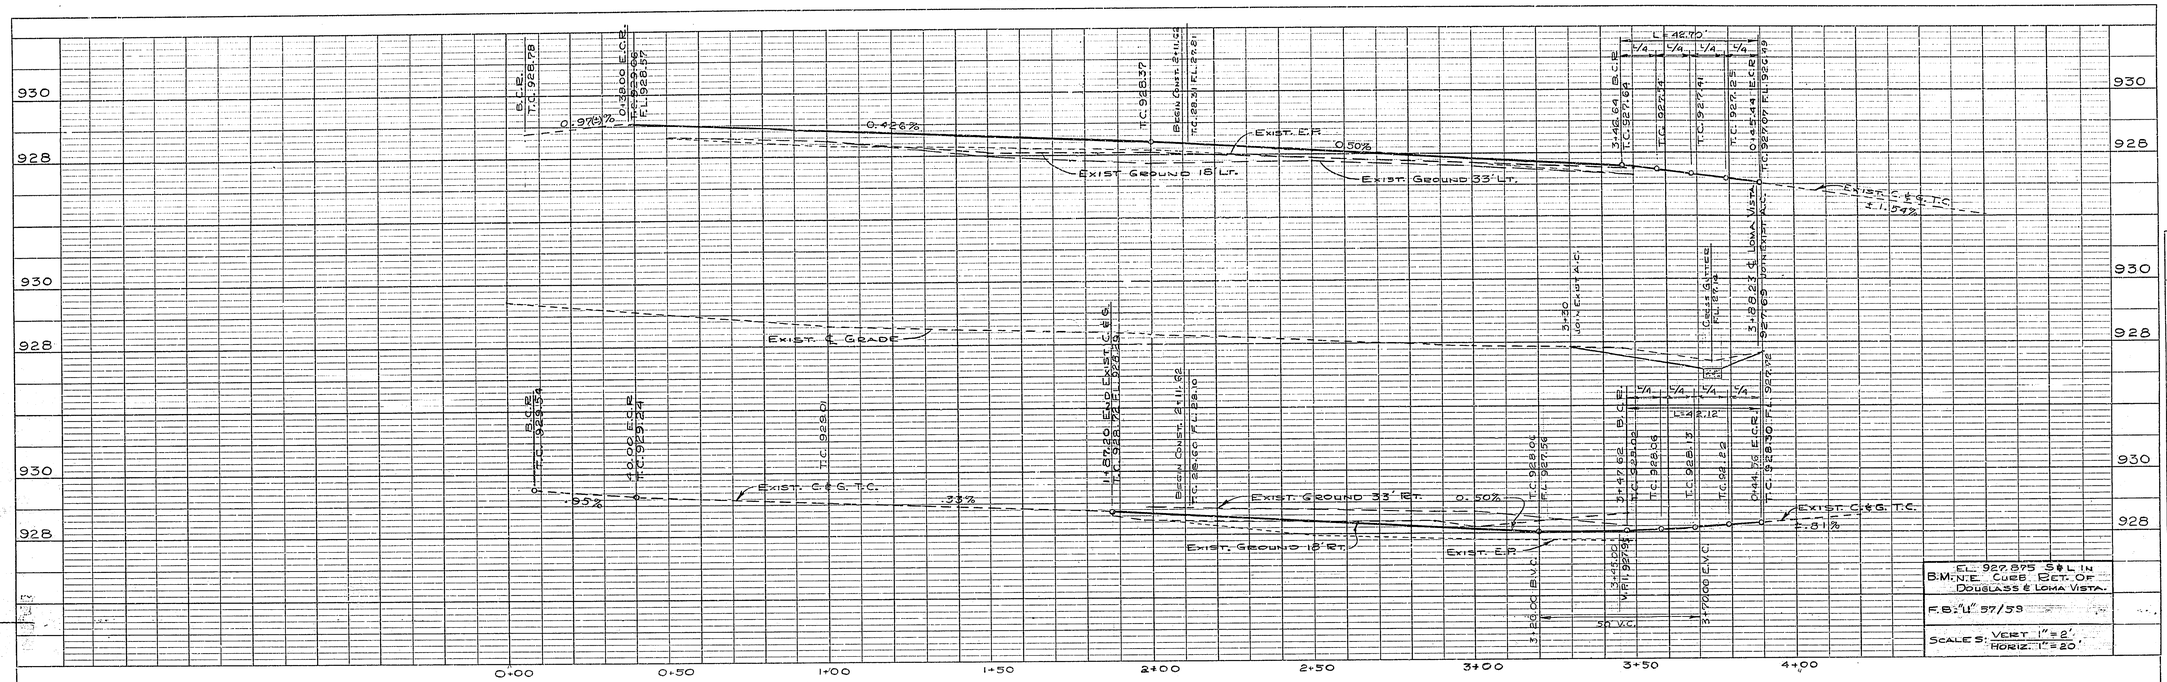

PROFILE
SURVEYED
PLOTTED
NOTE BOOK NO.
CALCULATIONS CHECKED
GRADES CHECKED
STRUCTURE NOTATIONS OFFD.
BY
DATE

NOTES:

1. All Const. Shall Be In Accordance With Standards And Specifications No. 461. Of The City Of Riverside, Dept. Of Public Works.
2. It Shall Be The Responsibility Of The Contractor To Clear The Right Of Way In Accordance With The Provisions Of The Law As It Affects Each Utility, Including Irrigation Lines And Appurtenances. And At No Cost To The City.
3. Trim Edge Of Paving To Clean Straight Line. Construct Match-up Paving As Shown And Overlay Existing Paving As Directed In The Field To Produce A Smooth Crown Section
4. Prime Coat, Paint Binder, And Seal Coat Will Be Required.
5. Depress Curb At Existing P/W's To Conform To Std. Dwg. # 302

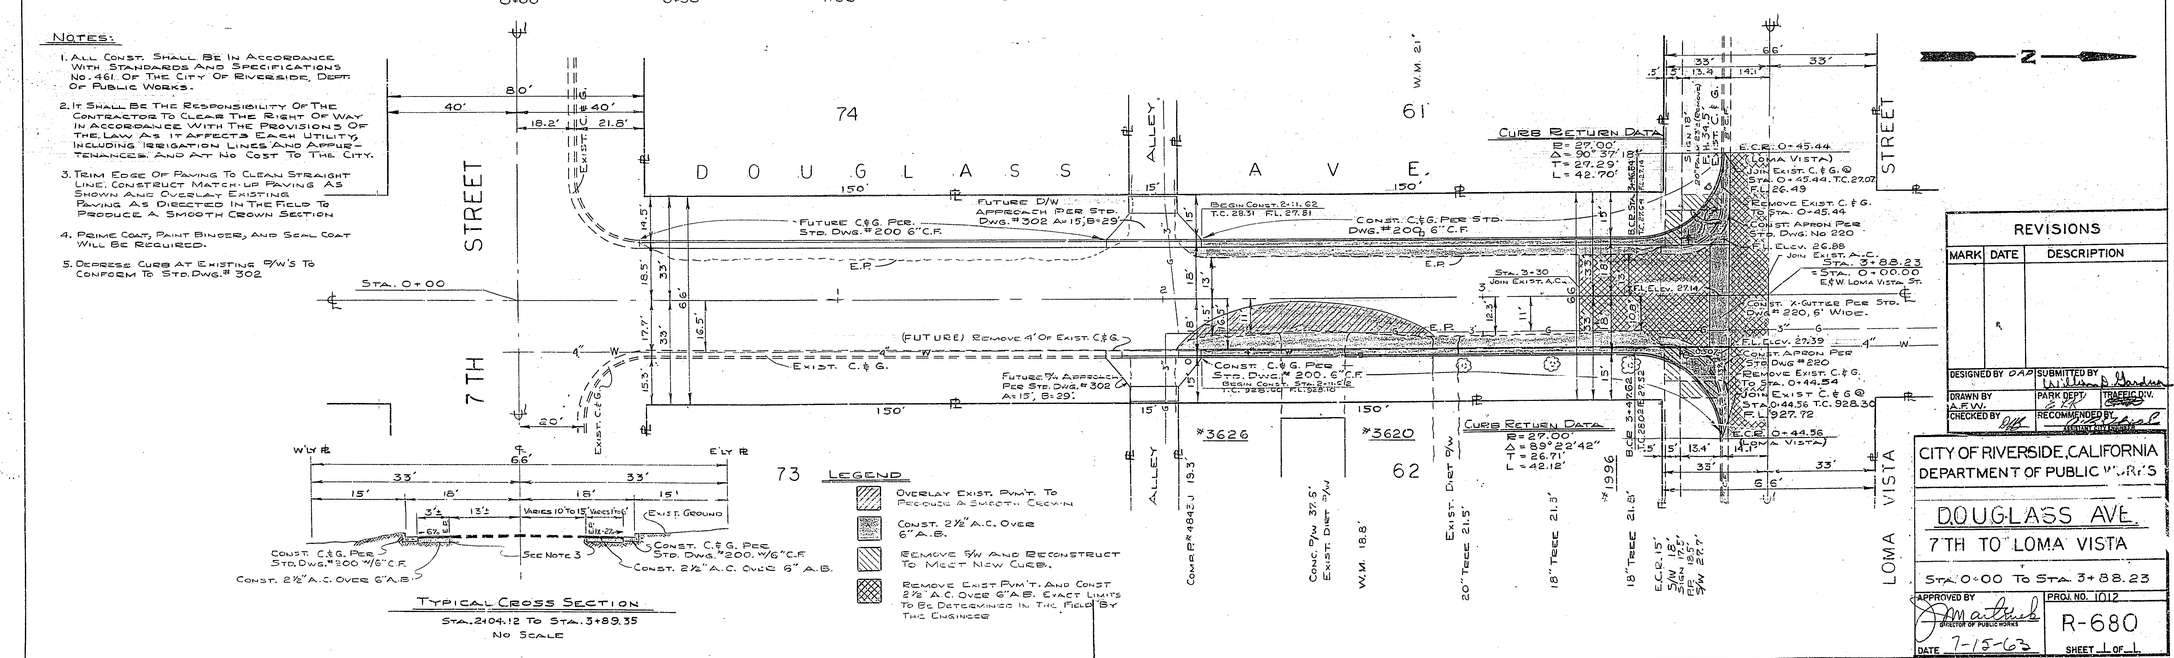

Typical Cross Section
Sta. 2+04.12 To Sta. 3+89.35
No Scale

Legend

- Overlay Exist. Pvm't. To Produce A Smooth Crown
- Const. 2½" A.C. Over 6" A.B.
- Remove S/W And Reconstruct To Meet New Curb.
- Remove Exist. Pvm't. And Const 2½" A.C. Over 6" A.B. Exact Limits To Be Determined In The Field By The Engineer

PLAN
SUBMITTED
PLOTTED
CALCULATIONS CHECKED
NO. OF SHEETS
NOTE BOOK NO.
BY
DATE

REVISIONS

MARK	DATE	DESCRIPTION

DESIGNED BY O.A.P.
SUBMITTED BY William A. Hardman
DRAWN BY A.F.W.
PARK DEPT.
TRAFFIC DIV.
CHECKED BY
RECOMMENDED BY
ASSISTANT CITY ENGINEER

CITY OF RIVERSIDE, CALIFORNIA
DEPARTMENT OF PUBLIC WORKS

DOUGLASS AVE.
7TH TO LOMA VISTA
Sta. 0+00 To Sta. 3+88.23

APPROVED BY
DIRECTOR OF PUBLIC WORKS
DATE 7-15-63

PROJ. NO. 1012
R-680
SHEET 1 OF 1