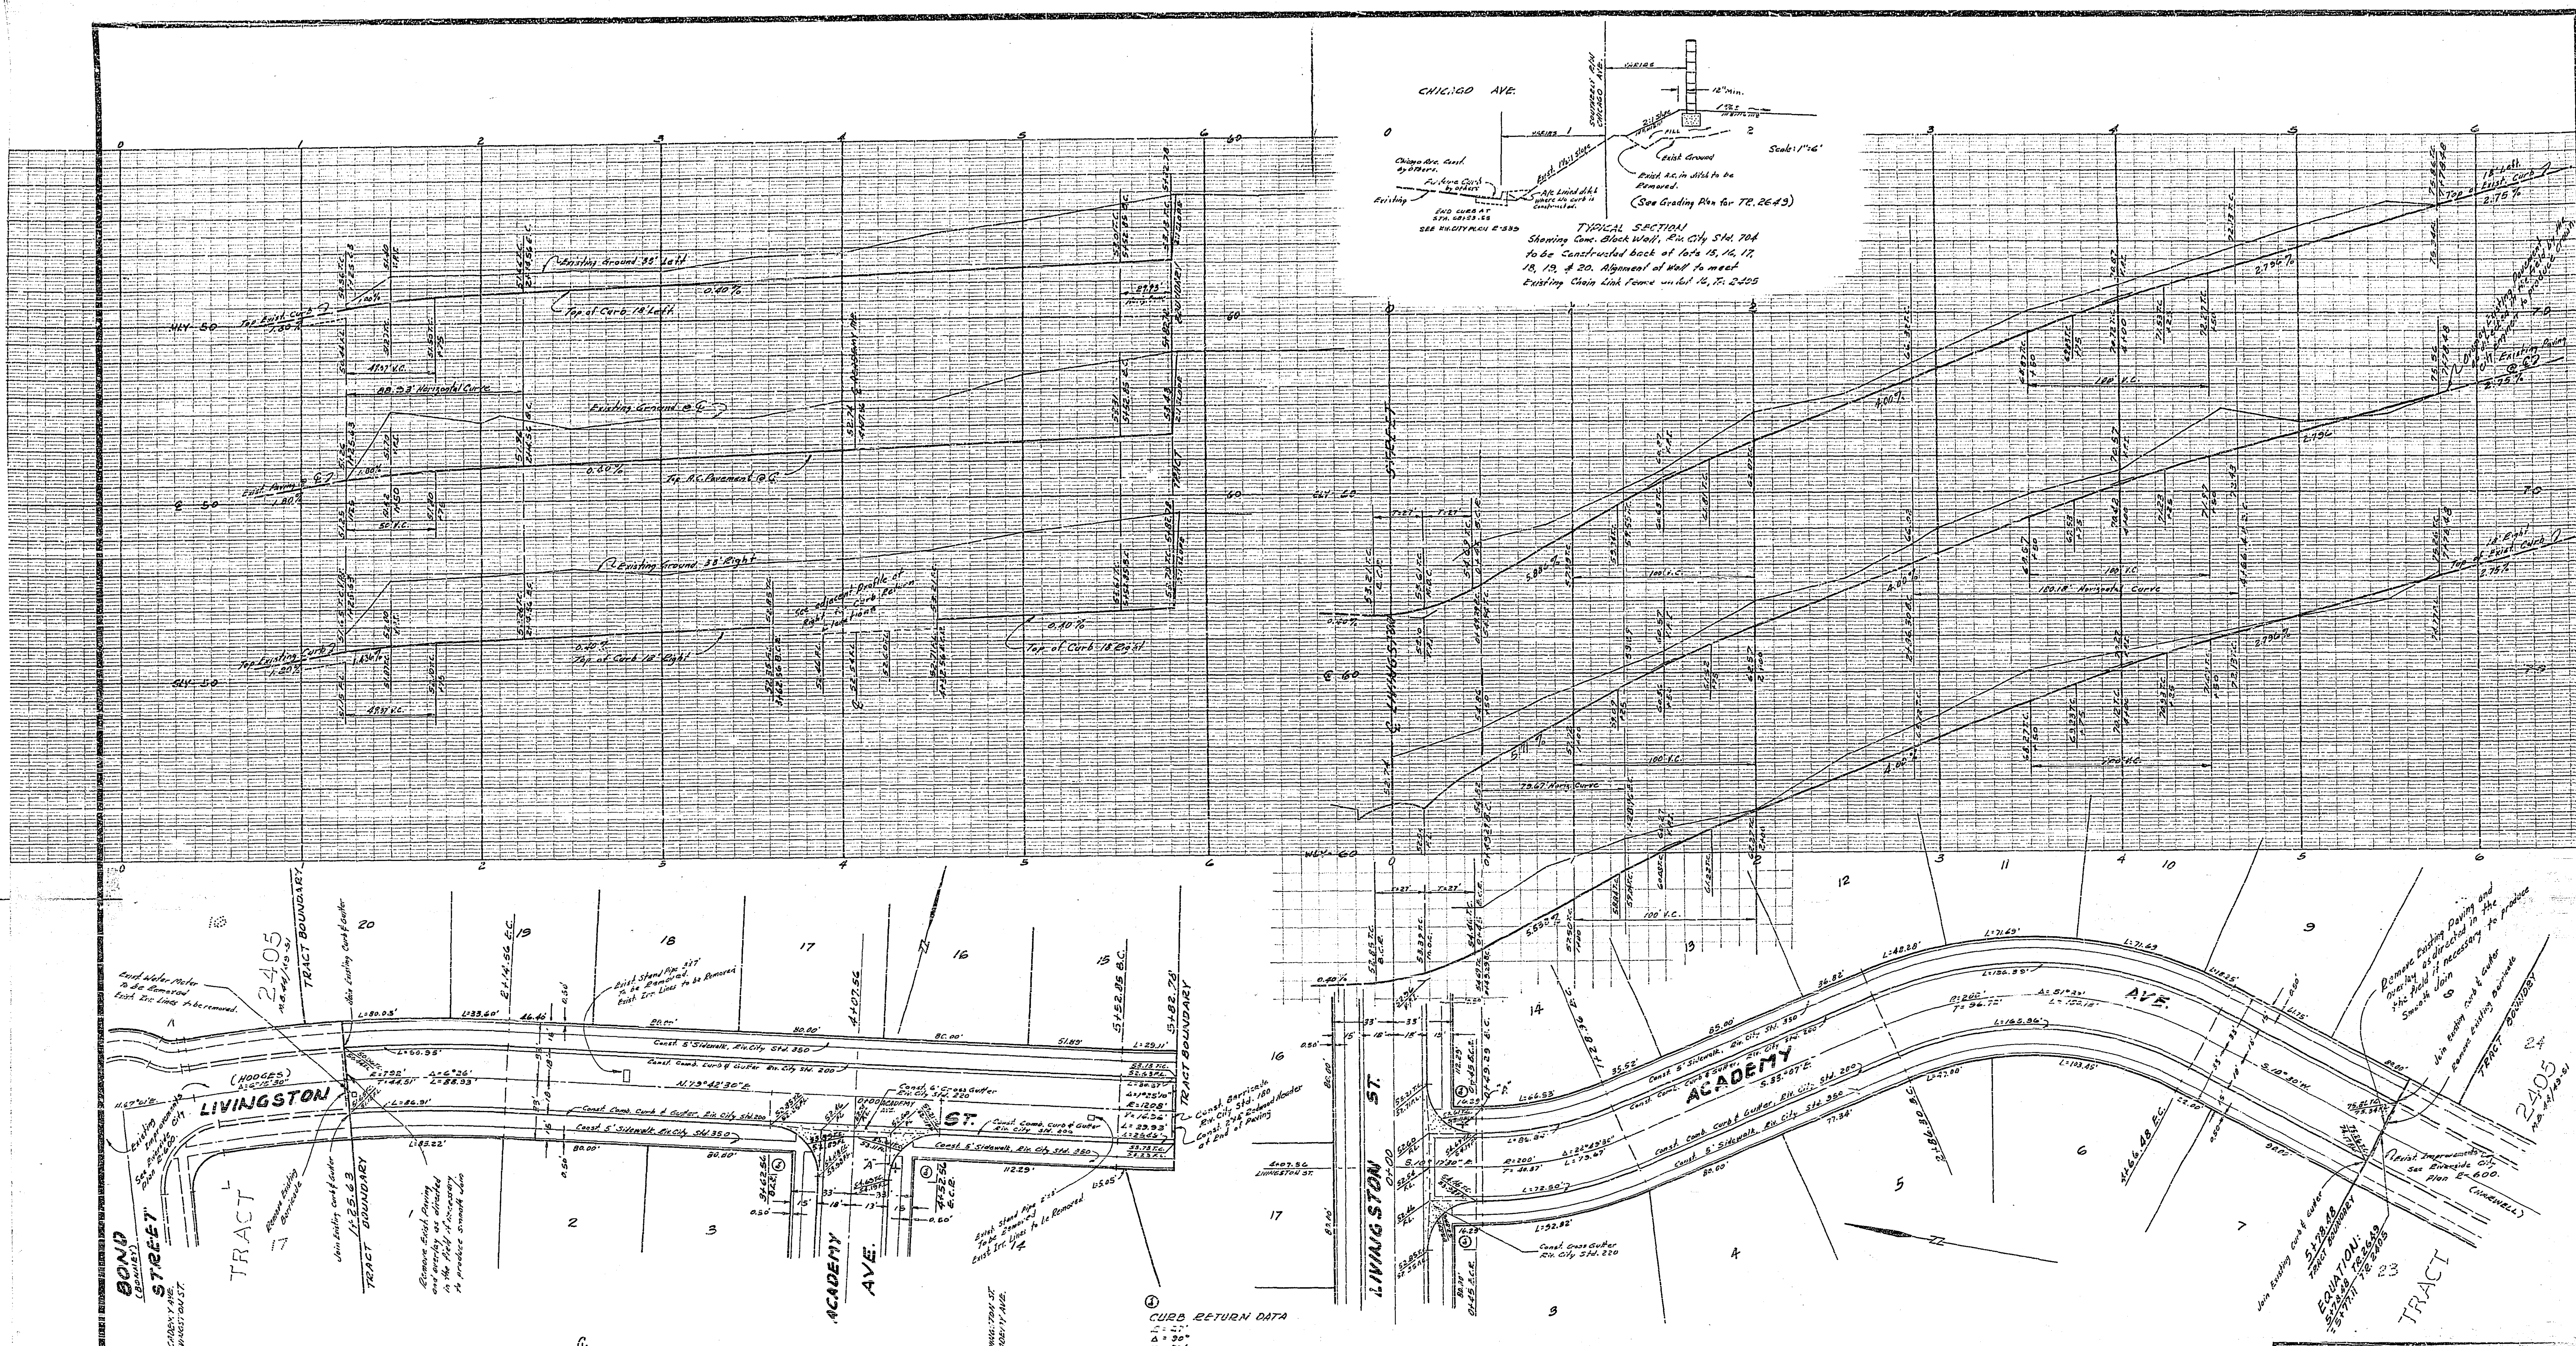

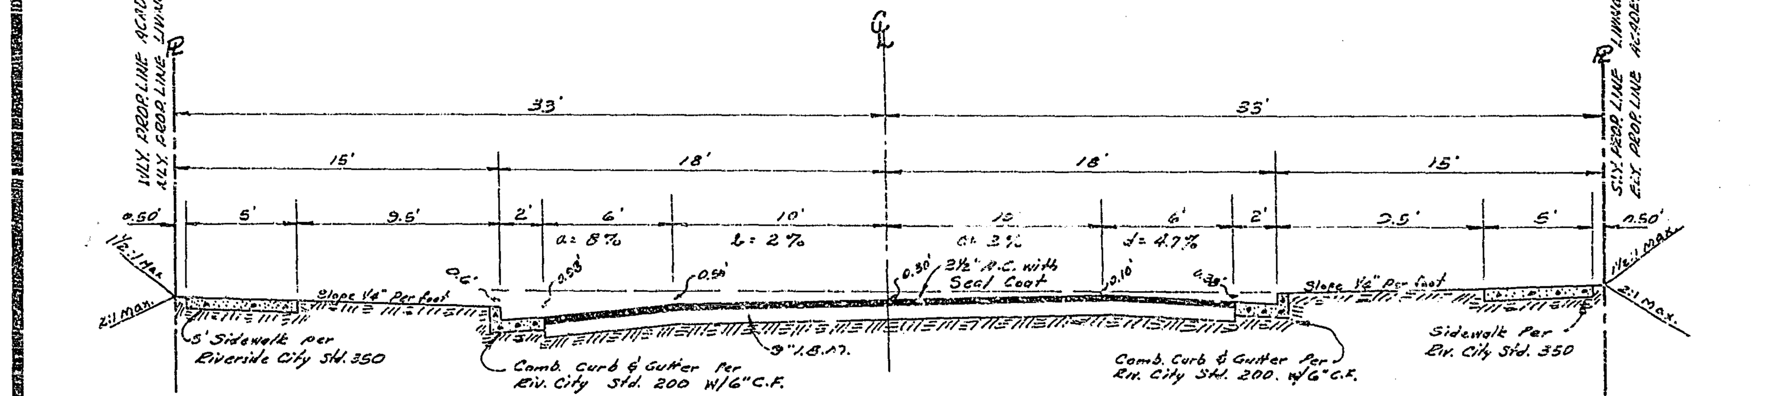

TYPICAL SECTION

LIVINGSTON STREET Sta. 1+75 to Sta. 5+82 78

ACADEMY AVENUE Sta. 2+00 to Sta. 5+78 48

For Sta. 0+45 to Sta. 2+00 see Table at left

Scale: 1" = 6'

ACADEMY AVENUE				
From	Sta. 0+45	to	Sta. 2+00	
a =	6.50%	Varies to	8.00%	
b =	1.00%	Varies to	2.00%	
c =	1.00%	Varies to	2.00%	
d =	6.00%	Varies to	4.70%	

STREET NAME SIGN SCHEDULE		
LOCATION	NAME	No.
A	ACADEMY AVE.	5900
	LIVINGSTON ST.	2000

Street Name Signs to be Installed as per Riv. City Std. No. 662. (Sign Numbers to be determined by Traffic Division prior to ordering Signs).

BENCH MARK:

T.B.M. SPIKE IN ELY/S OF 2nd PALM TREE NWLY TRAFALGAR AVE. at ALESSANDRO BLVD. Elev. 1184.63

GENERAL NOTES

1. All Construction shall be in accordance with Standards and Specifications No. 46 of the City of Riverside Department of Public Works.

2. It shall be the responsibility of the Contractor to clear the Right of Way in accordance with the provisions of law as it affects each utility including irrigation lines and appurtenances, and at no extra cost to the City of Riverside.

3. If the subdivider desires to reduce requirement on import base material additional soil tests may be taken at the subdivider's expense after streets are prepared to rough grade. Subdivider will contact inspection division, City of Riverside before making test. The City of Riverside will make a test of base material in place before paving can be installed. Results of this test must indicate that the base material is satisfactory to the inspection division.

4. Six foot Concrete block wall shall be Constructed along CHICAGO AVE. as per Planning Commission letter dated April 8, 1963, and Grading Plan.

REVISIONS		
MARK	DATE	DESCRIPTION

DESIGNED BY
DRAWN BY
CHECKED BY Ron ADD WJS
RECOMMENDED BY [signature] ASSISTANT CITY ENGINEER

J. F. DAVIDSON-CIVIL ENGINEER
R.E. NO. 862
RIVERSIDE, CALIFORNIA
APPROVED BY [signature] DATE 3-18-63

CITY OF RIVERSIDE, CALIFORNIA
DEPARTMENT OF PUBLIC WORKS

STREET PLAN & PROFILE
LIVINGSTON ST. & ACADEMY AVE.
TRACT 2649

HORIZ. SCALE 1" = 40' VERT. SCALE 1" = 4'

APPROVED BY [signature]
Director of Public Works
DATE 6-12-63

NO. R-692
SHEET 1 OF 1

Indexed W.O. 11981

2193