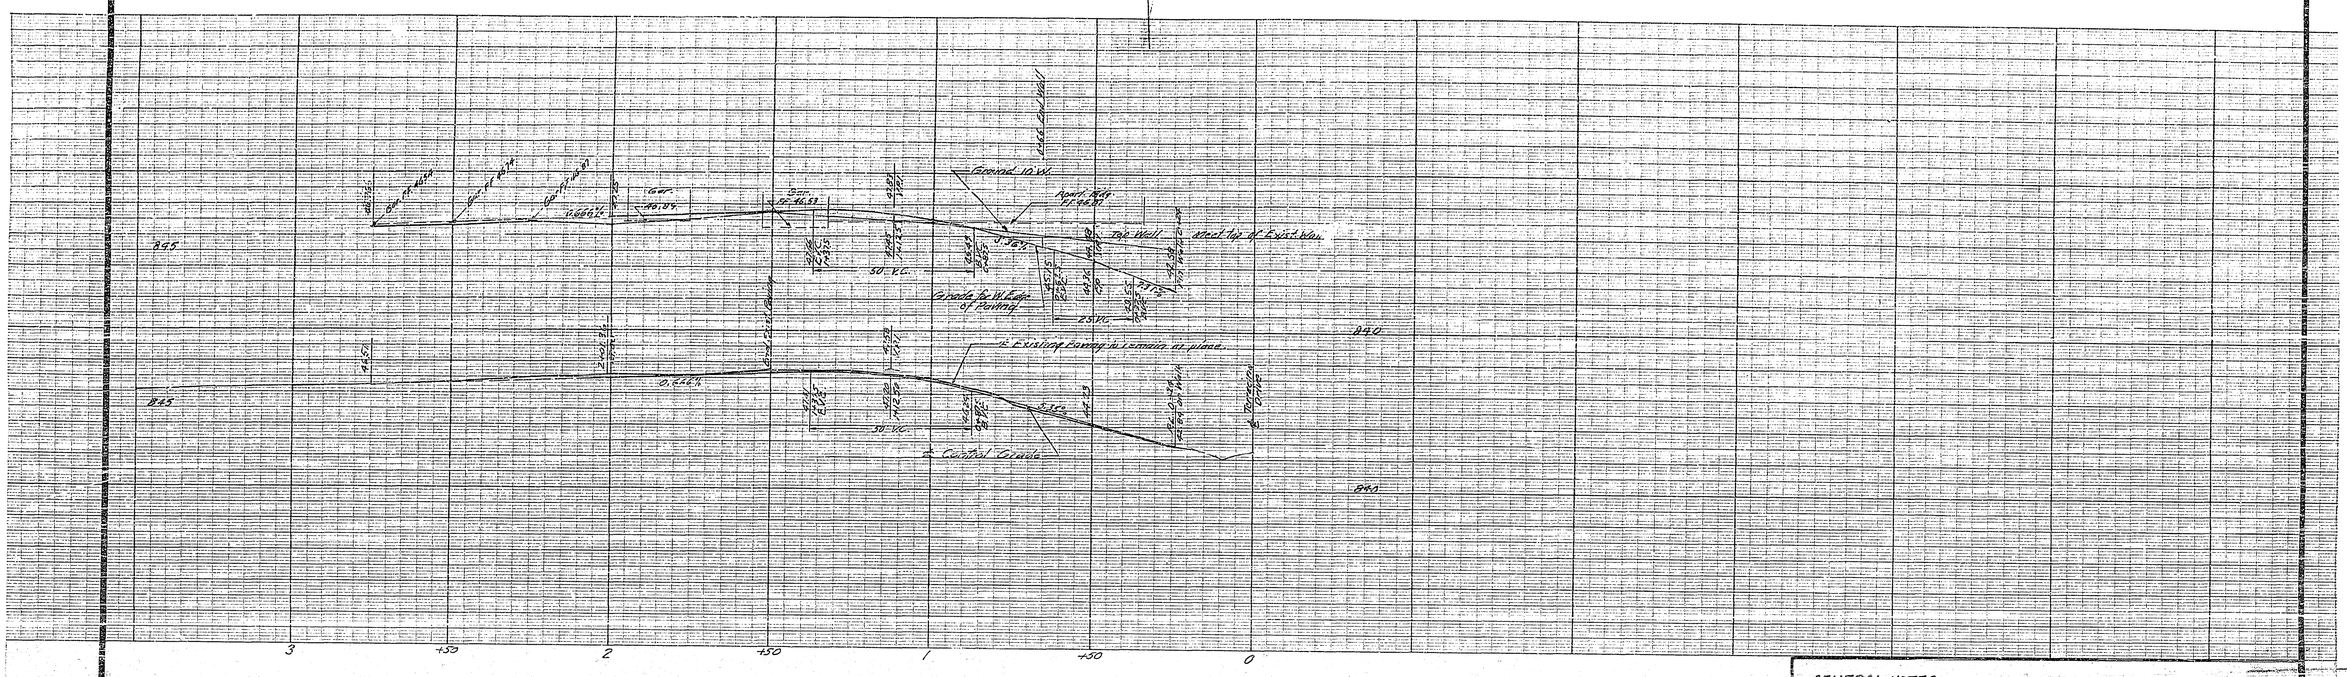

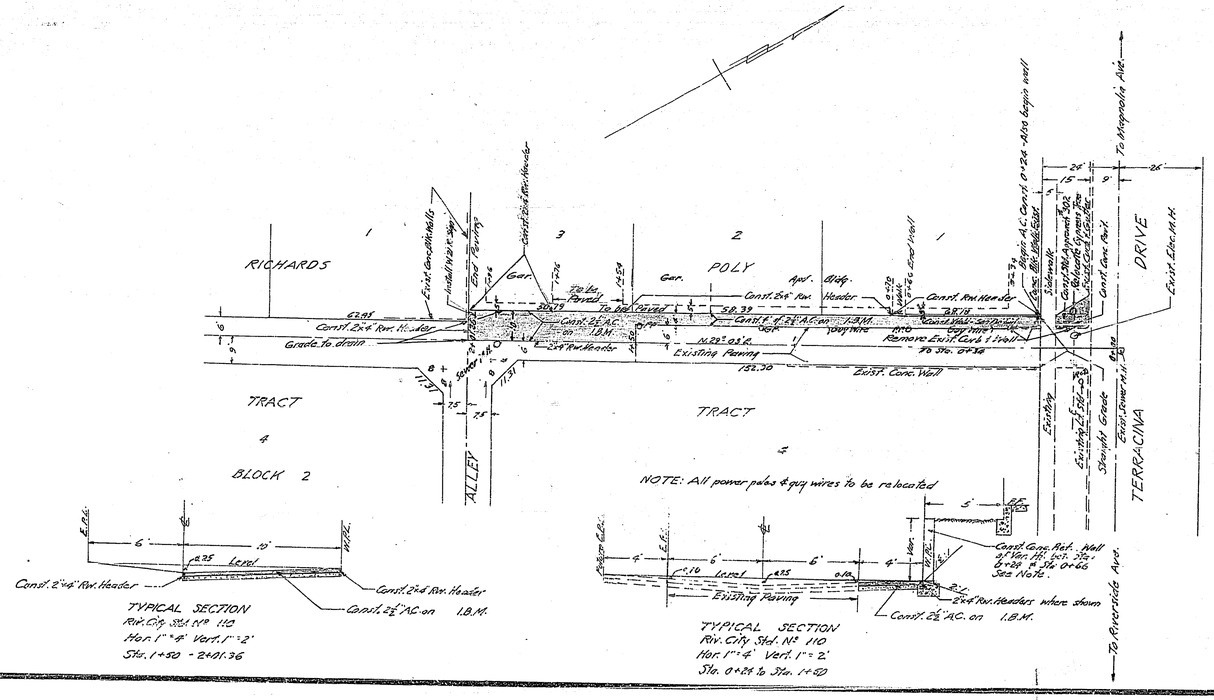

NOTE: Constr. ½" Expansion Joint Filler at joint between existing conc. alley approach and new conc. approach as per Section 3a Riv. City Std. Specifications No. 451

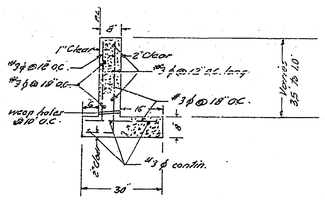

Height of Wall varies from 3.5' to 1.0'. End longitudinal steel at appropriate height.

DETAIL OF RETAINING WALL
Scale: 1" = 2'

GENERAL NOTES

1. All Construction shall be in accordance with Standards and Specifications No. 46 ; of the City of Riverside Department of Public Works.
2. It shall be the responsibility of the Contractor to clear the Right of Way in accordance with the provisions of law as it affects each utility including irrigation lines and appurtenances, and at no extra cost to the City of Riverside.
3. The City of Riverside will take a soil test to determine the Import Base Material thickness after the streets have been rough graded.
4. Trim edge of existing paving to a clean straight line. Construct match-up paving and overlap on existing paving as directed in the field, to produce a smooth crown surface.

CITY BENCH MARK
Spike & Lead in S.E. Curb Ret. at Magnolia Ave. & Terracina Drive at B.C. on Magnolia - City F.B. 521-60
Elev. = 852.92

J. F. DAVIDSON-CIVIL ENGINEER
R.E. NO. 882
RIVERSIDE, CALIFORNIA
APPROVED BY J. F. Davidson DATE 4-22-63

REVISIONS

MARK	DATE	DESCRIPTION

CITY OF RIVERSIDE, CALIFORNIA
DEPARTMENT OF PUBLIC WORKS

STREET PLAN & PROFILE
N-S. ALLEY
POLY TRACT
HORIZ. SCALE 1" = 20' VERT. SCALE 1" = 4'

DESIGNED BY
DRAWN BY
CHECKED BY Ed. J.L.M.
RECOMMENDED BY
ASSISTANT CITY ENGINEER

APPROVED BY
Director of Public Works
DATE 6-12-63

NO. R-694
SHEET 1 OF 1

F.B. 775-68, 75

W.O. 11448

2711