PLATE I—PLAN PROFILE B. P. H. STANDARD
THE FREDERICK POST CO., CHICAGO

PROFILE
NOTE BOOK
NO. 2573
SURVEYED
PLOTTED
GRADES CHECKED
B.M.'S NOTED
STRUCTURE NOTATIONS CHKD.
BY
DATE

GENERAL NOTES

1. ALL WORK SHALL CONFORM TO SPECIFICATION NO. 461 AND APPLICABLE STANDARD DRAWINGS OF THE CITY OF RIVERSIDE.
2. TRIM EDGE OF EXISTING PAVING TO CLEAN STRAIGHT LINE. CONSTRUCT MATCH UP PAVING AS SHOWN & OVERLAY EXISTING PAVING AS DIRECTED IN THE FIELD TO PRODUCE SMOOTH CROWN SECTION
3. IT SHALL BE THE RESPONSIBILITY OF THE CONTRACTOR TO CLEAR THE RIGHT OF WAY IN ACCORDANCE WITH THE PROVISION OF LAW AS IT AFFECTS EACH UTILITY AND APPURTENANCE AND AT NO COST TO THE CITY

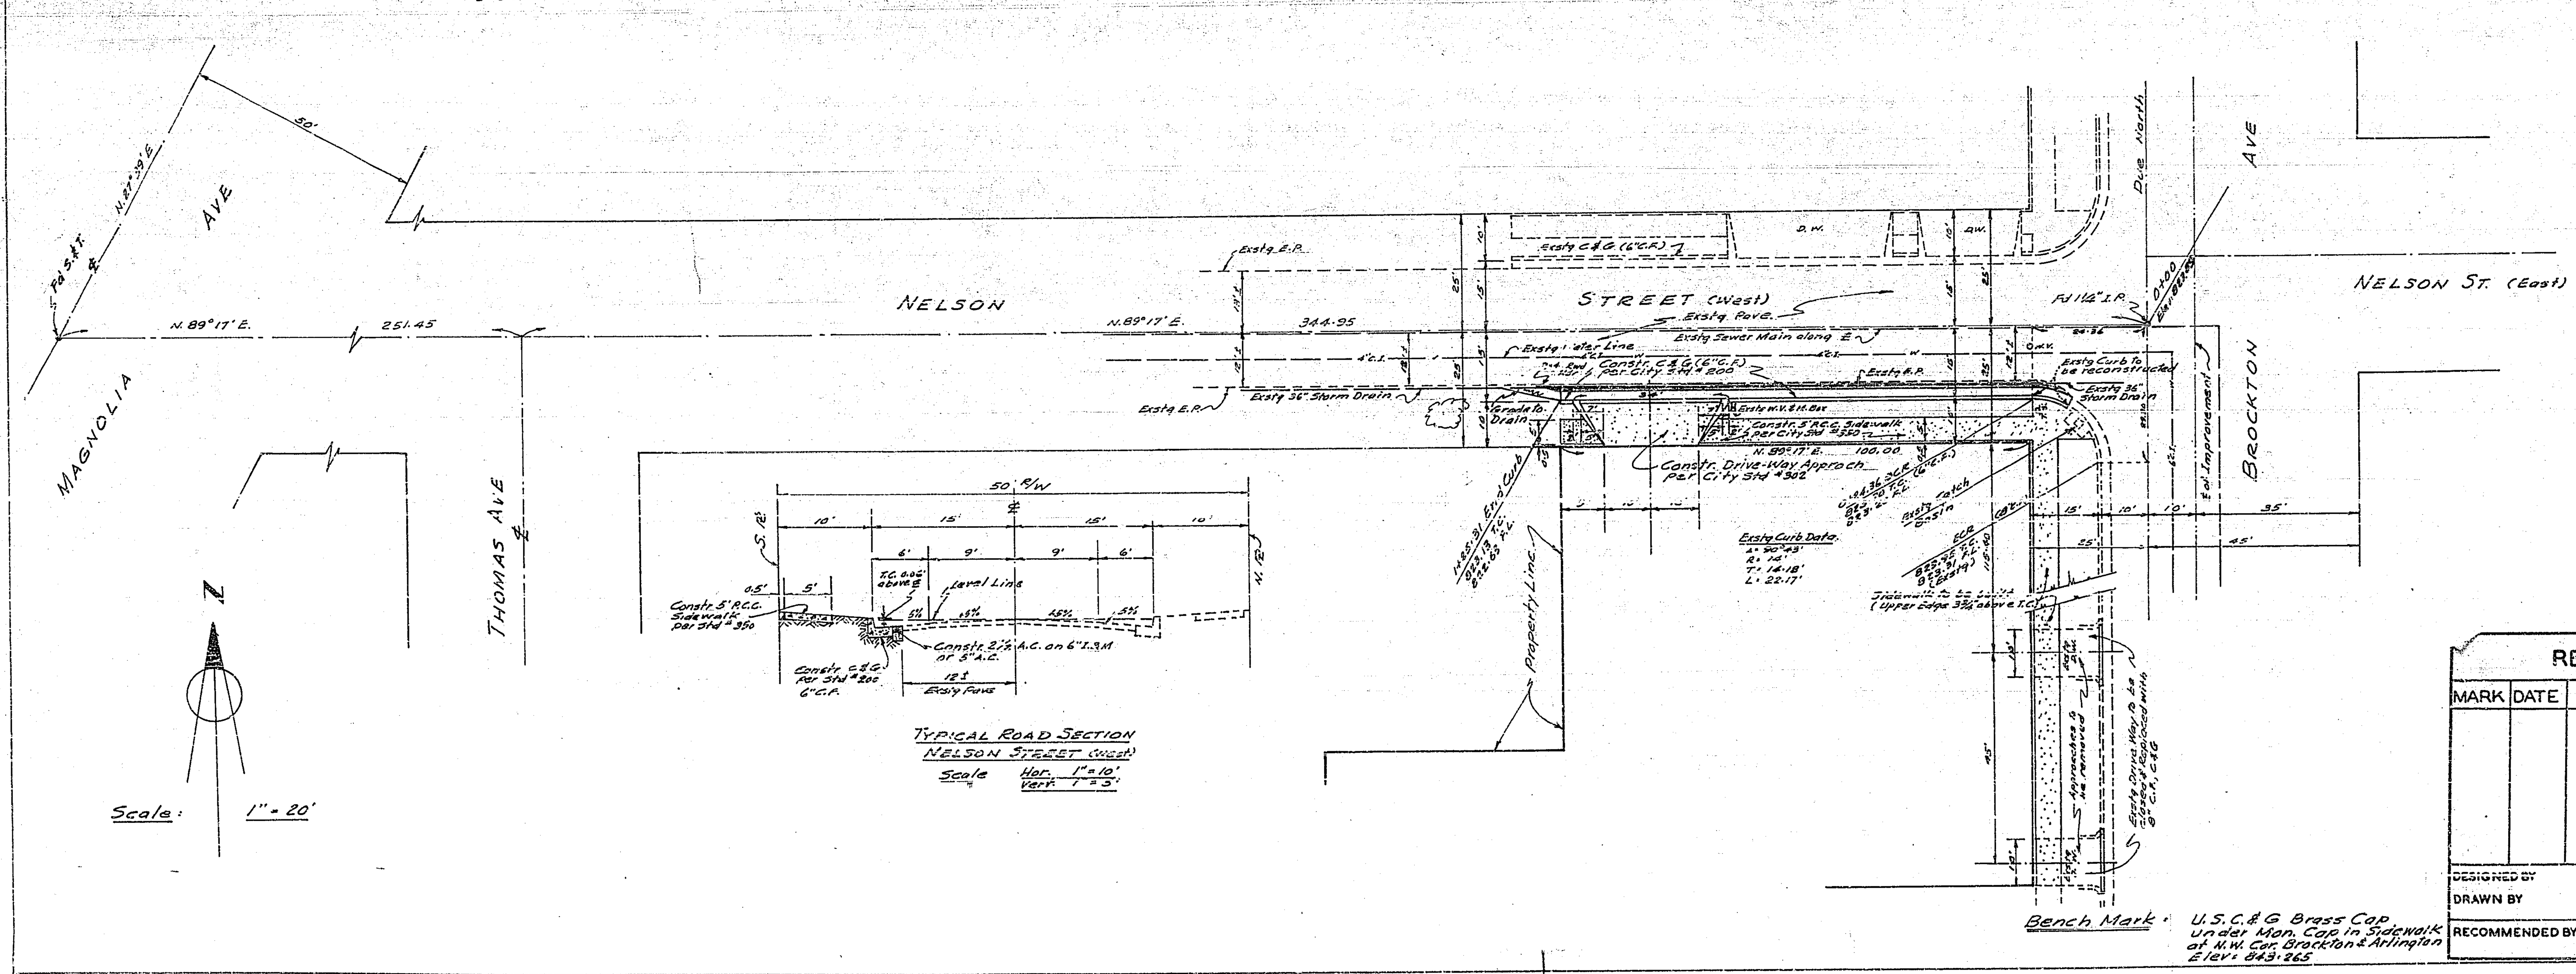

Bench Mark: U.S.C.&G. Brass Cap under Mon. Cap in Sidewalk at N.W. Cor. Brockton & Arlington Elev: 843.265

PLAN
NOTE BOOK
NO.
SURVEYED
PLOTTED
ALIGNMENT CHECKED
RT. OF WAY CHECKED
BY
DATE

HUGH M. GALLAHER
Civil Engineer
Riverside California
Approved by Hugh M. Gallaher 5-24-63
R.C.E. 7304 Date

REVISIONS		
MARK	DATE	DESCRIPTION

CITY OF RIVERSIDE CALIFORNIA
DEPARTMENT OF PUBLIC WORKS

STREET PLAN & PROFILE
S. E. PORTION OF NELSON STREET (West)

DESIGNED BY
DRAWN BY
CHECKED BY Ron
ADD 'Ndog
RECOMMENDED BY [signature]
ASSISTANT CITY ENGINEER
APPROVED BY [signature]
DIRECTOR OF PUBLIC WORKS
DATE 5-29-63

R699

SHEET 1 OF 1

Indexed why