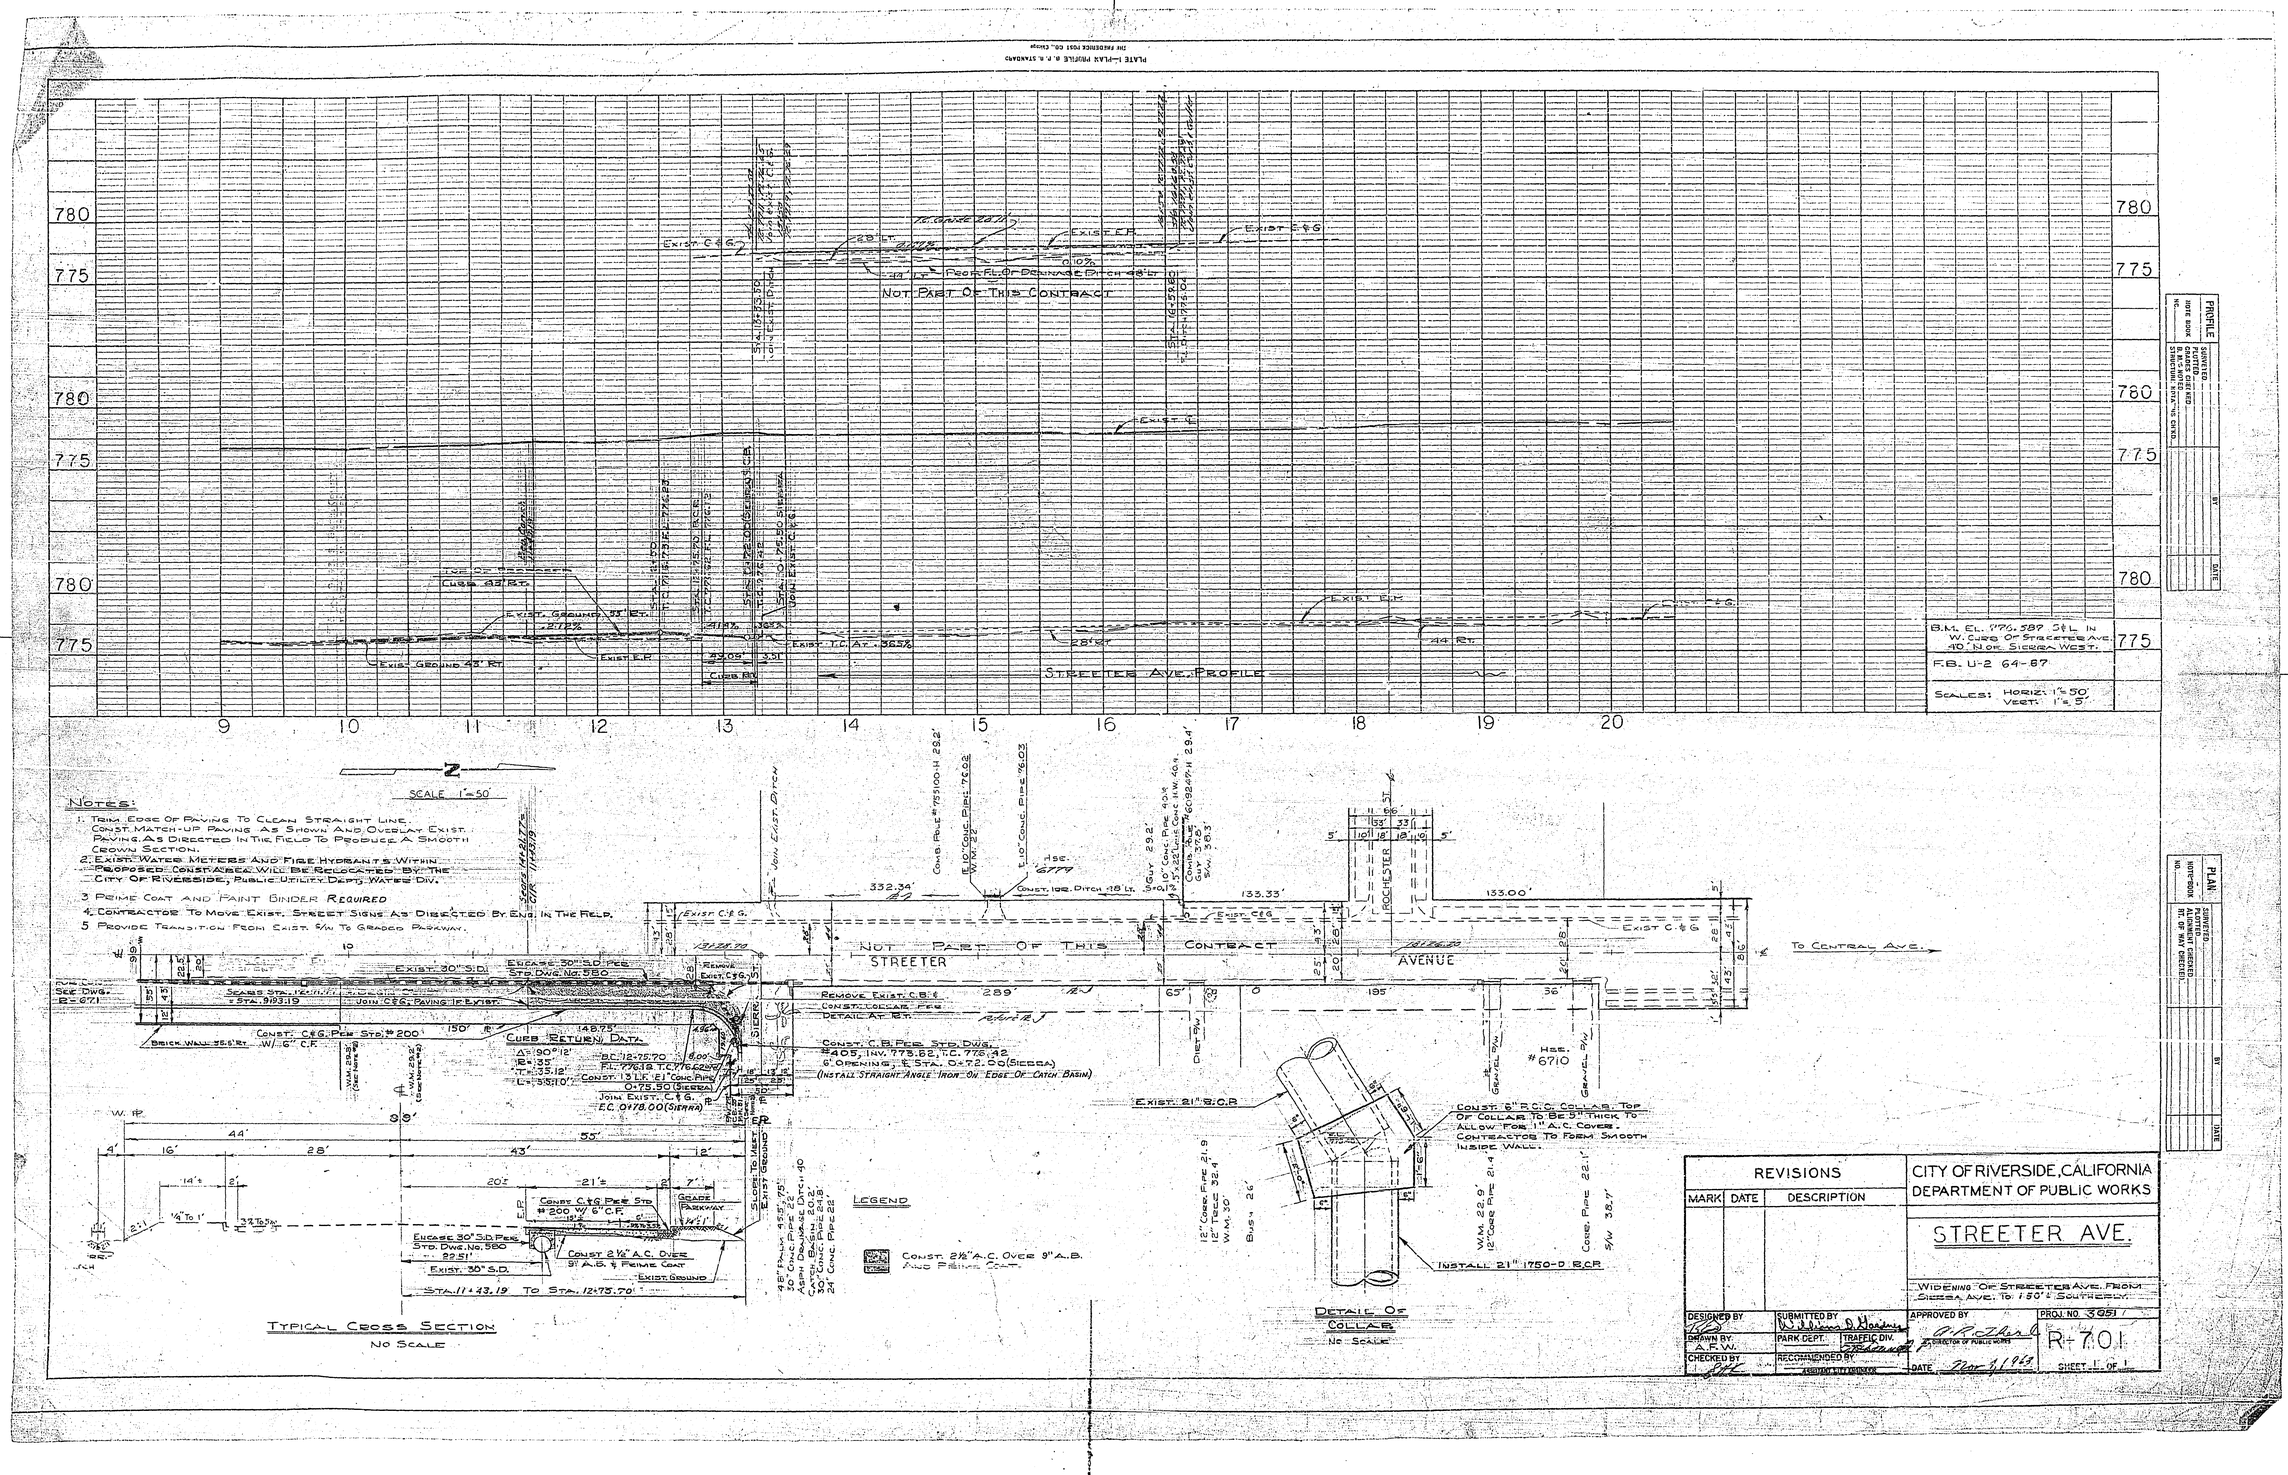

REVISIONS		
MARK	DATE	DESCRIPTION

CITY OF RIVERSIDE, CALIFORNIA
DEPARTMENT OF PUBLIC WORKS

STREETER AVE.

WIDENING OF STREETER AVE. FROM SIERRA AVE. TO 150'± SOUTHERLY.

DESIGNED BY | SUBMITTED BY | APPROVED BY | PROJ. NO. 3051
DRAWN BY A.F.W. | PARK DEPT. | TRAFFIC DIV. | DIRECTOR OF PUBLIC WORKS | R-701
CHECKED BY | RECOMMENDED BY | DATE Nov 1, 1963 | SHEET 1 OF 1