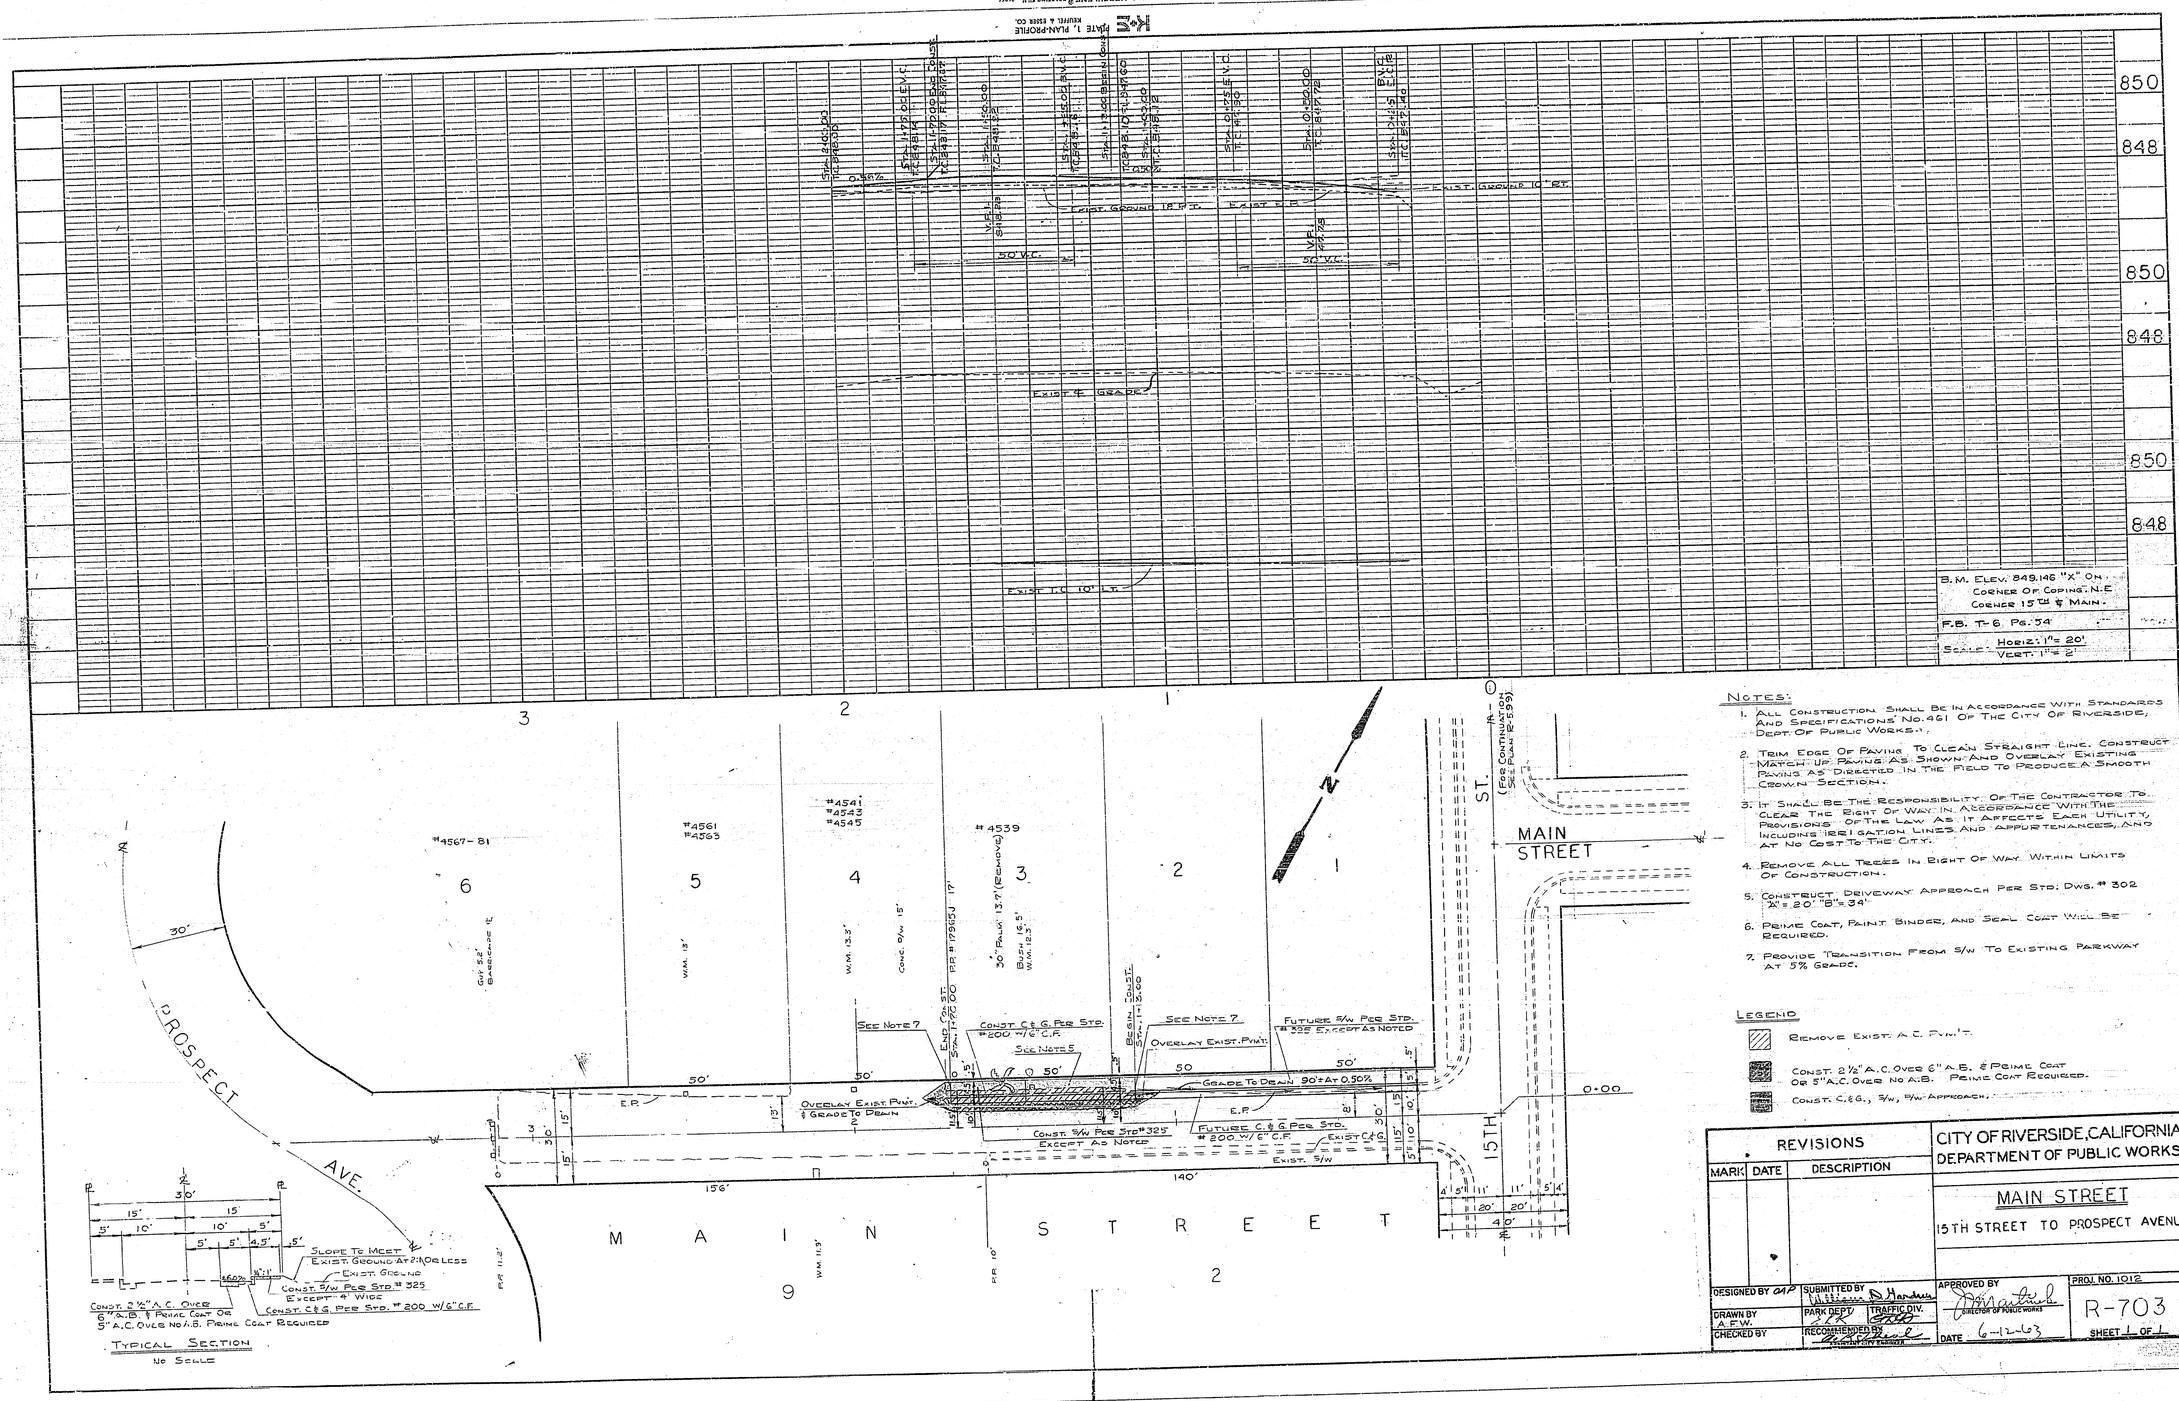

NOTES:

1. ALL CONSTRUCTION SHALL BE IN ACCORDANCE WITH STANDARDS AND SPECIFICATIONS NO. 461 OF THE CITY OF RIVERSIDE, DEPT. OF PUBLIC WORKS.
2. TRIM EDGE OF PAVING TO CLEAN STRAIGHT LINE. CONSTRUCT MATCH UP PAVING AS SHOWN AND OVERLAY EXISTING PAVING AS DIRECTED IN THE FIELD TO PRODUCE A SMOOTH CROWN SECTION.
3. IT SHALL BE THE RESPONSIBILITY OF THE CONTRACTOR TO CLEAR THE RIGHT OF WAY IN ACCORDANCE WITH THE PROVISIONS OF THE LAW AS IT AFFECTS EACH UTILITY, INCLUDING IRRIGATION LINES AND APPURTENANCES, AND AT NO COST TO THE CITY.
4. REMOVE ALL TREES IN RIGHT OF WAY WITHIN LIMITS OF CONSTRUCTION.
5. CONSTRUCT DRIVEWAY APPROACH PER STD. DWG. # 302 "A" = 20' "B" = 34'
6. PRIME COAT, PAINT BINDER, AND SEAL COAT WILL BE REQUIRED.
7. PROVIDE TRANSITION FROM S/W TO EXISTING PARKWAY AT 5% GRADE.

LEGEND

- REMOVE EXIST. A.C. PVM'T.
- CONST. 2½" A.C. OVER 6" A.B. & PRIME COAT OR 5" A.C. OVER NO A.B. PRIME COAT REQUIRED.
- CONST. C.&G., S/W, P/W APPROACH.

REVISIONS		
MARK	DATE	DESCRIPTION

CITY OF RIVERSIDE, CALIFORNIA
DEPARTMENT OF PUBLIC WORKS

MAIN STREET
15TH STREET TO PROSPECT AVENUE

DESIGNED BY OAP	SUBMITTED BY William D. Gardner	APPROVED BY [signature] DIRECTOR OF PUBLIC WORKS	PROJ. NO. 1012
DRAWN BY A.F.W.	PARK DEPT. [signature] TRAFFIC DIV. [signature]		R-703
CHECKED BY	RECOMMENDED BY [signature] ASSISTANT CITY ENGINEER	DATE 6-12-63	SHEET 1 OF 1

PROFILE
NOTE BOOK NO.
SURVEYED
PLOTTED
GRADES CHECKED
B.M. NOTED
STRUCTURE NOTATIONS CHKD.
BY
DATE

PLAN
NOTE BOOK NO.
SURVEYED
PLOTTED
ALIGNMENT CHECKED
RT. OF WAY CHECKED
BY
DATE