


**BENCH MARKS:**
Elev. 823.72, Spike on P.P. # 2526J E. side Myers opp. house # 3095.
Elev. 821.67, Top of 3/4" I.P. North Cor. of Prop.

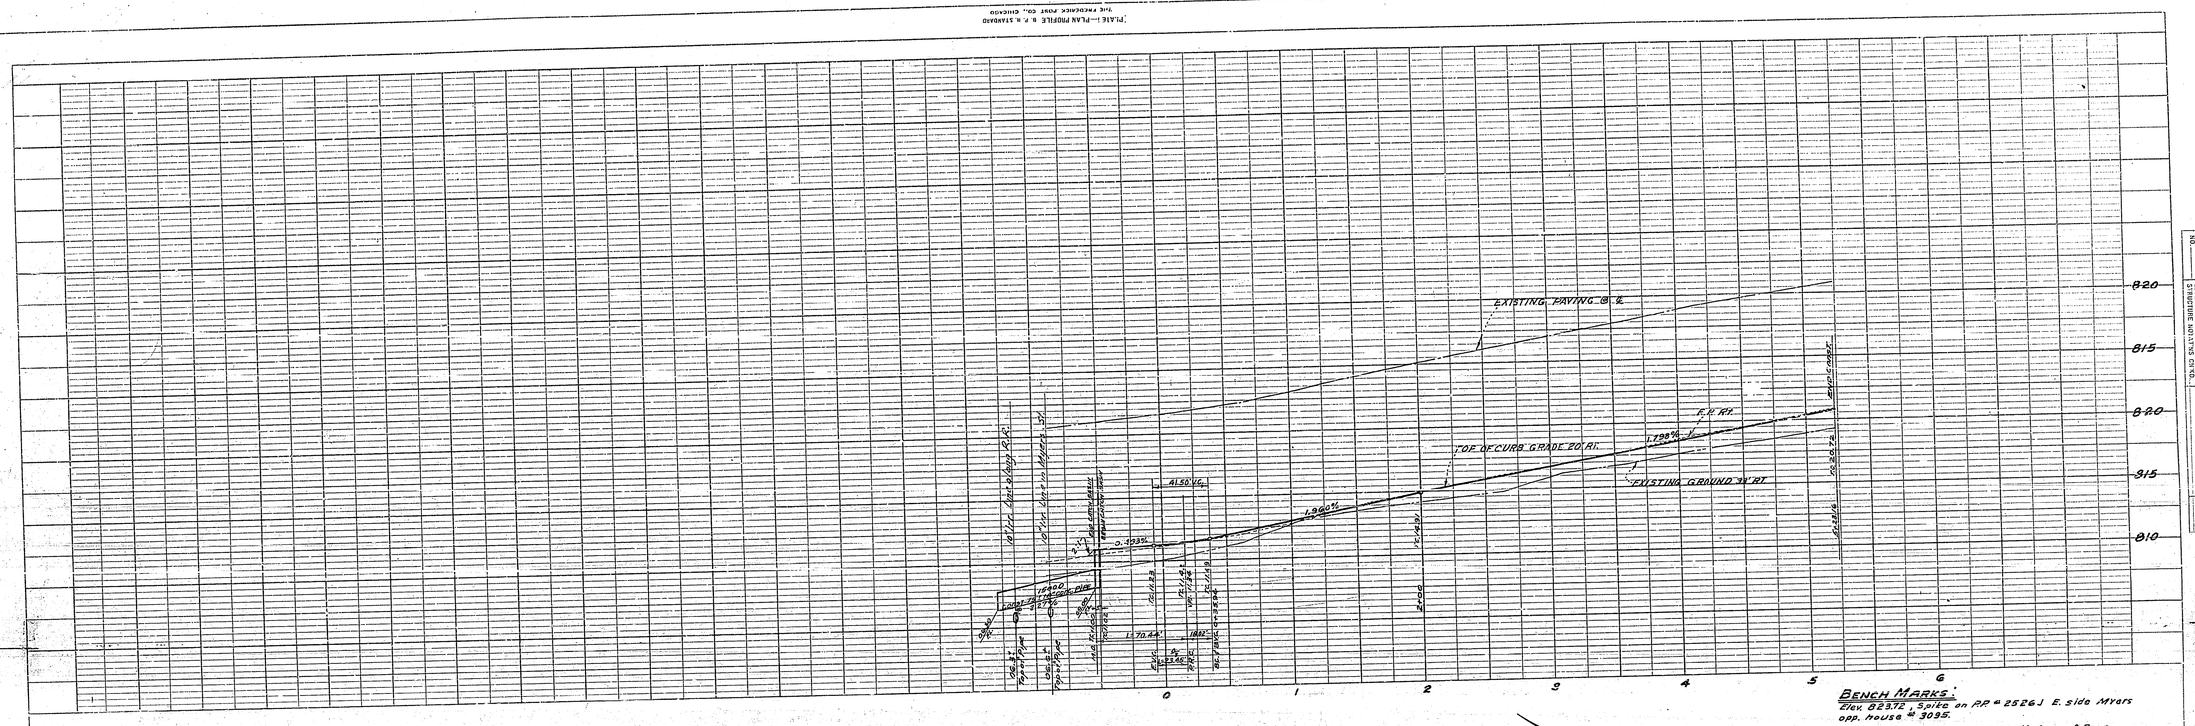


RIPRAP DETAIL




## QUANTITY ESTIMATE

| | |
|---|---|
| Standard 200 Curb & Gutter (6" C.F.) | 487 L.F. |
| 2½" A.C. Paving & Seal Coat | 7,675 S.F. |
| ② 5" Imported Base Material | 119 C.Y. |
| Standard 400 Catch Basin (4' Opening) | 1 Ea. |
| 18" ϕ R.C.P. 1500 D | 75± L.F. |
| 2"x4" R.W. Hdr. | 70± L.F. |
| Tree Removal | 10 Ea. |
| Pavement Removal | 300± S.F. |
| W-21-R signs | 3 |
| 12" conc. irrig. grade pipe | 605 L.F. |

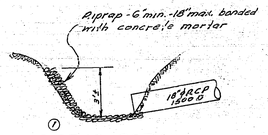


TYPICAL SECTION MYERS STREET
NO SCALE
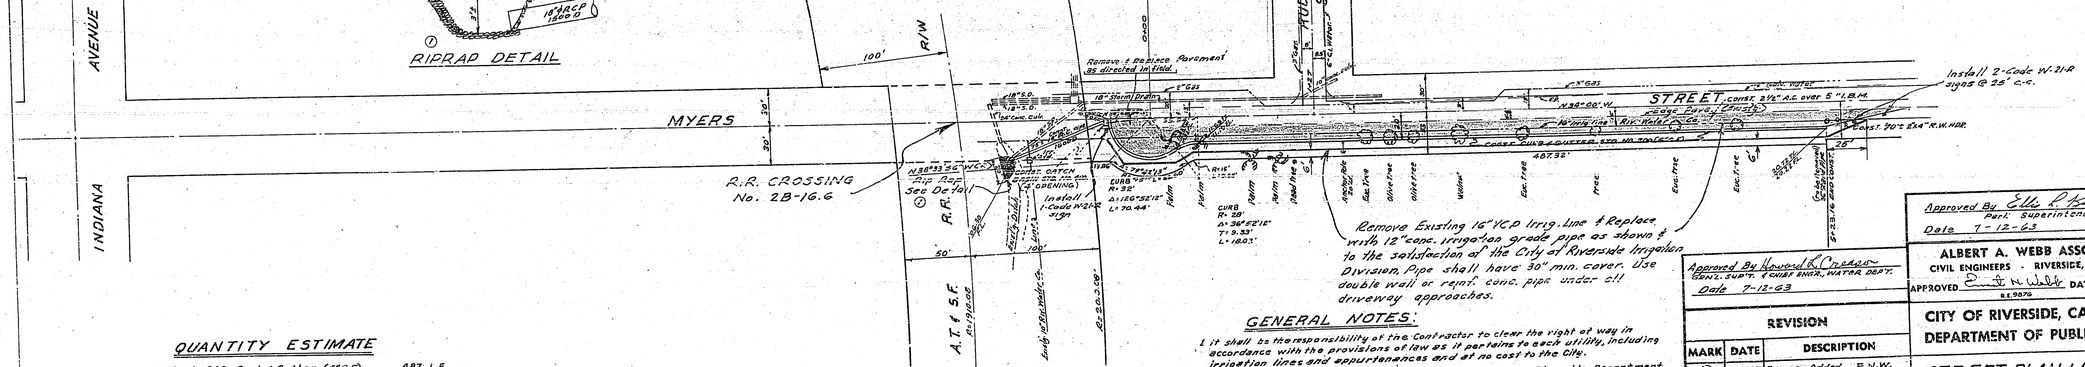
## GENERAL NOTES:

1. It shall be the responsibility of the Contractor to clear the right of way in accordance with the provisions of law as it pertains to each utility, including irrigation lines and appurtenances and at no cost to the City.
2. Construction shall be in accordance with the City of Riverside Department of Public Works Specifications No. 461 and Standard Drawings.
3. Trim edge of existing paving where new paving joins existing pavement to clean straight line. Construct match-up paving as shown and overlay paving as directed in field to produce smooth crown section.
4. Prime coat and paint binder are required.
5. The City of Riverside will make a soil test to determine the requirement on imported base material after the streets have been prepared to rough grade.
6. All trees in right of way to be removed.

Approved By Howard L. Creason
Gen'l. Sup't. & Chief Engr., Water Dep't.
Date 7-12-63

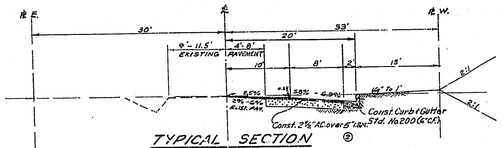Approved By Ellis L. Kinley
Parl. Superintendent
Date 7-12-63

ALBERT A. WEBB ASSOCIATES
CIVIL ENGINEERS - RIVERSIDE, CALIFORNIA
APPROVED Ernest H. Webb DATE 6/13/63
R.E. 9876

CITY OF RIVERSIDE, CALIFORNIA
DEPARTMENT OF PUBLIC WORKS

STREET PLAN & PROFILE

MYERS STREET
ZONING CASE R-65-623

| REVISION | | |
|---|---|---|
| MARK | DATE | DESCRIPTION |
| ① | 12-13-63 | Riprap Added E.N.W. |
| ② | 1-9-64 | Base thickness Added E.N.W. |

| | | | |
|---|---|---|---|
| DATE May 1963 | SCALE 1" = 50' | APPROVED BY [signature] DIRECTOR OF PUBLIC WORKS | NO. R-709 |
| DRAWN B.E.L. | W.D. 63-117 | | |
| CHECKED KON A.D.D. | F.B. 500/35-48 | DATE 12-24-63 | SHEET 1 OF 1 |

DWG. No. 63-117-A

PROFILE
NOTE BOOK NO.
SURVEYED
PLOTTED
CHECKED
R.A.S. NOTED
STRUCTURE NOTATIONS CHKD.
DATE
BY

PLAN
NOTE BOOK NO.
SURVEYED
PLOTTED
ALIGNMENT CHECKED
RT. OF WAY CHECKED
DATE
BY