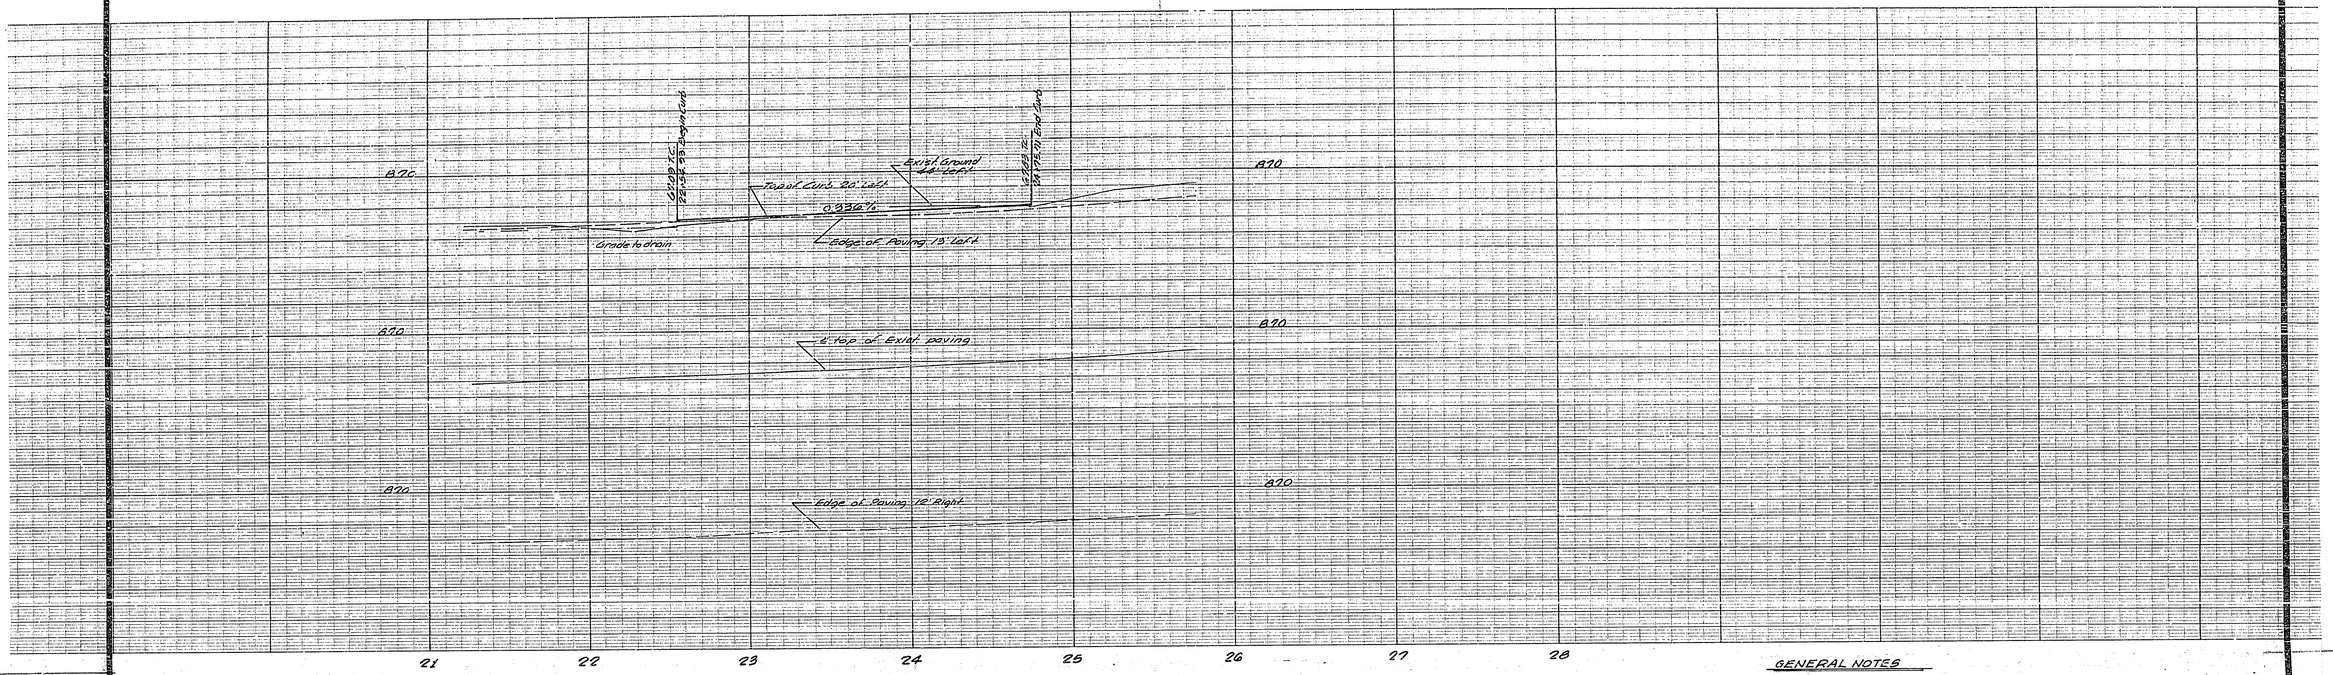

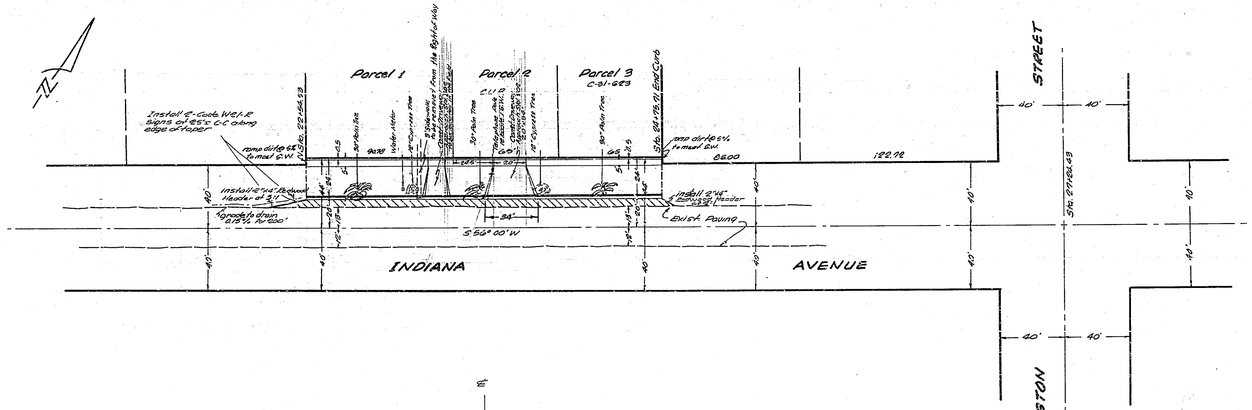

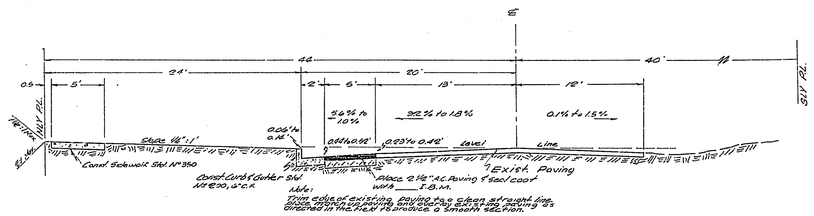

TYPICAL SECTION OF INDIANA AVE
Sta 22+54.93 to 24+75.71
Scale 1" = 6'

GENERAL NOTES

1. All Construction shall be in accordance with Standards and Specifications No. 461 of the City of Riverside Department of Public Works.
2. It shall be the responsibility of the Contractor to clear the Right of Way in accordance with the provisions of law as it affects each utility including irrigation lines and appurtenances, and at no extra cost to the City of Riverside.
3. The City of Riverside will take a soil test to determine the imported base material thickness after the streets have been rough graded. Prime coat & Point binder will be required.

City B.M.
S&L in curb over C.B. in the N.E. Cor. of Indiana Ave & Washington Street El. 869.75

REVISIONS		
MARK	DATE	DESCRIPTION

DESIGNED BY
DRAWN BY
CHECKED BY Ron ADD Lodge
RECOMMENDED BY A. R. Theal
ASSISTANT CITY ENGINEER

J. F. DAVIDSON-CIVIL ENGINEER
R.E. NO. 862
RIVERSIDE, CALIFORNIA
APPROVED BY George E. McCarty DATE 6/20/63
R.E. 17688

CITY OF RIVERSIDE, CALIFORNIA
DEPARTMENT OF PUBLIC WORKS

Street PLAN & PROFILE
Record of Survey No 752
(W'LY of Washington St.)
INDIANA AVENUE
HORIZ. SCALE 1"=40' VERT. SCALE 1"=4'

APPROVED BY
Director of Public Works
DATE 6-28-63
NO. R-710
SHEET 1 OF 1

2715