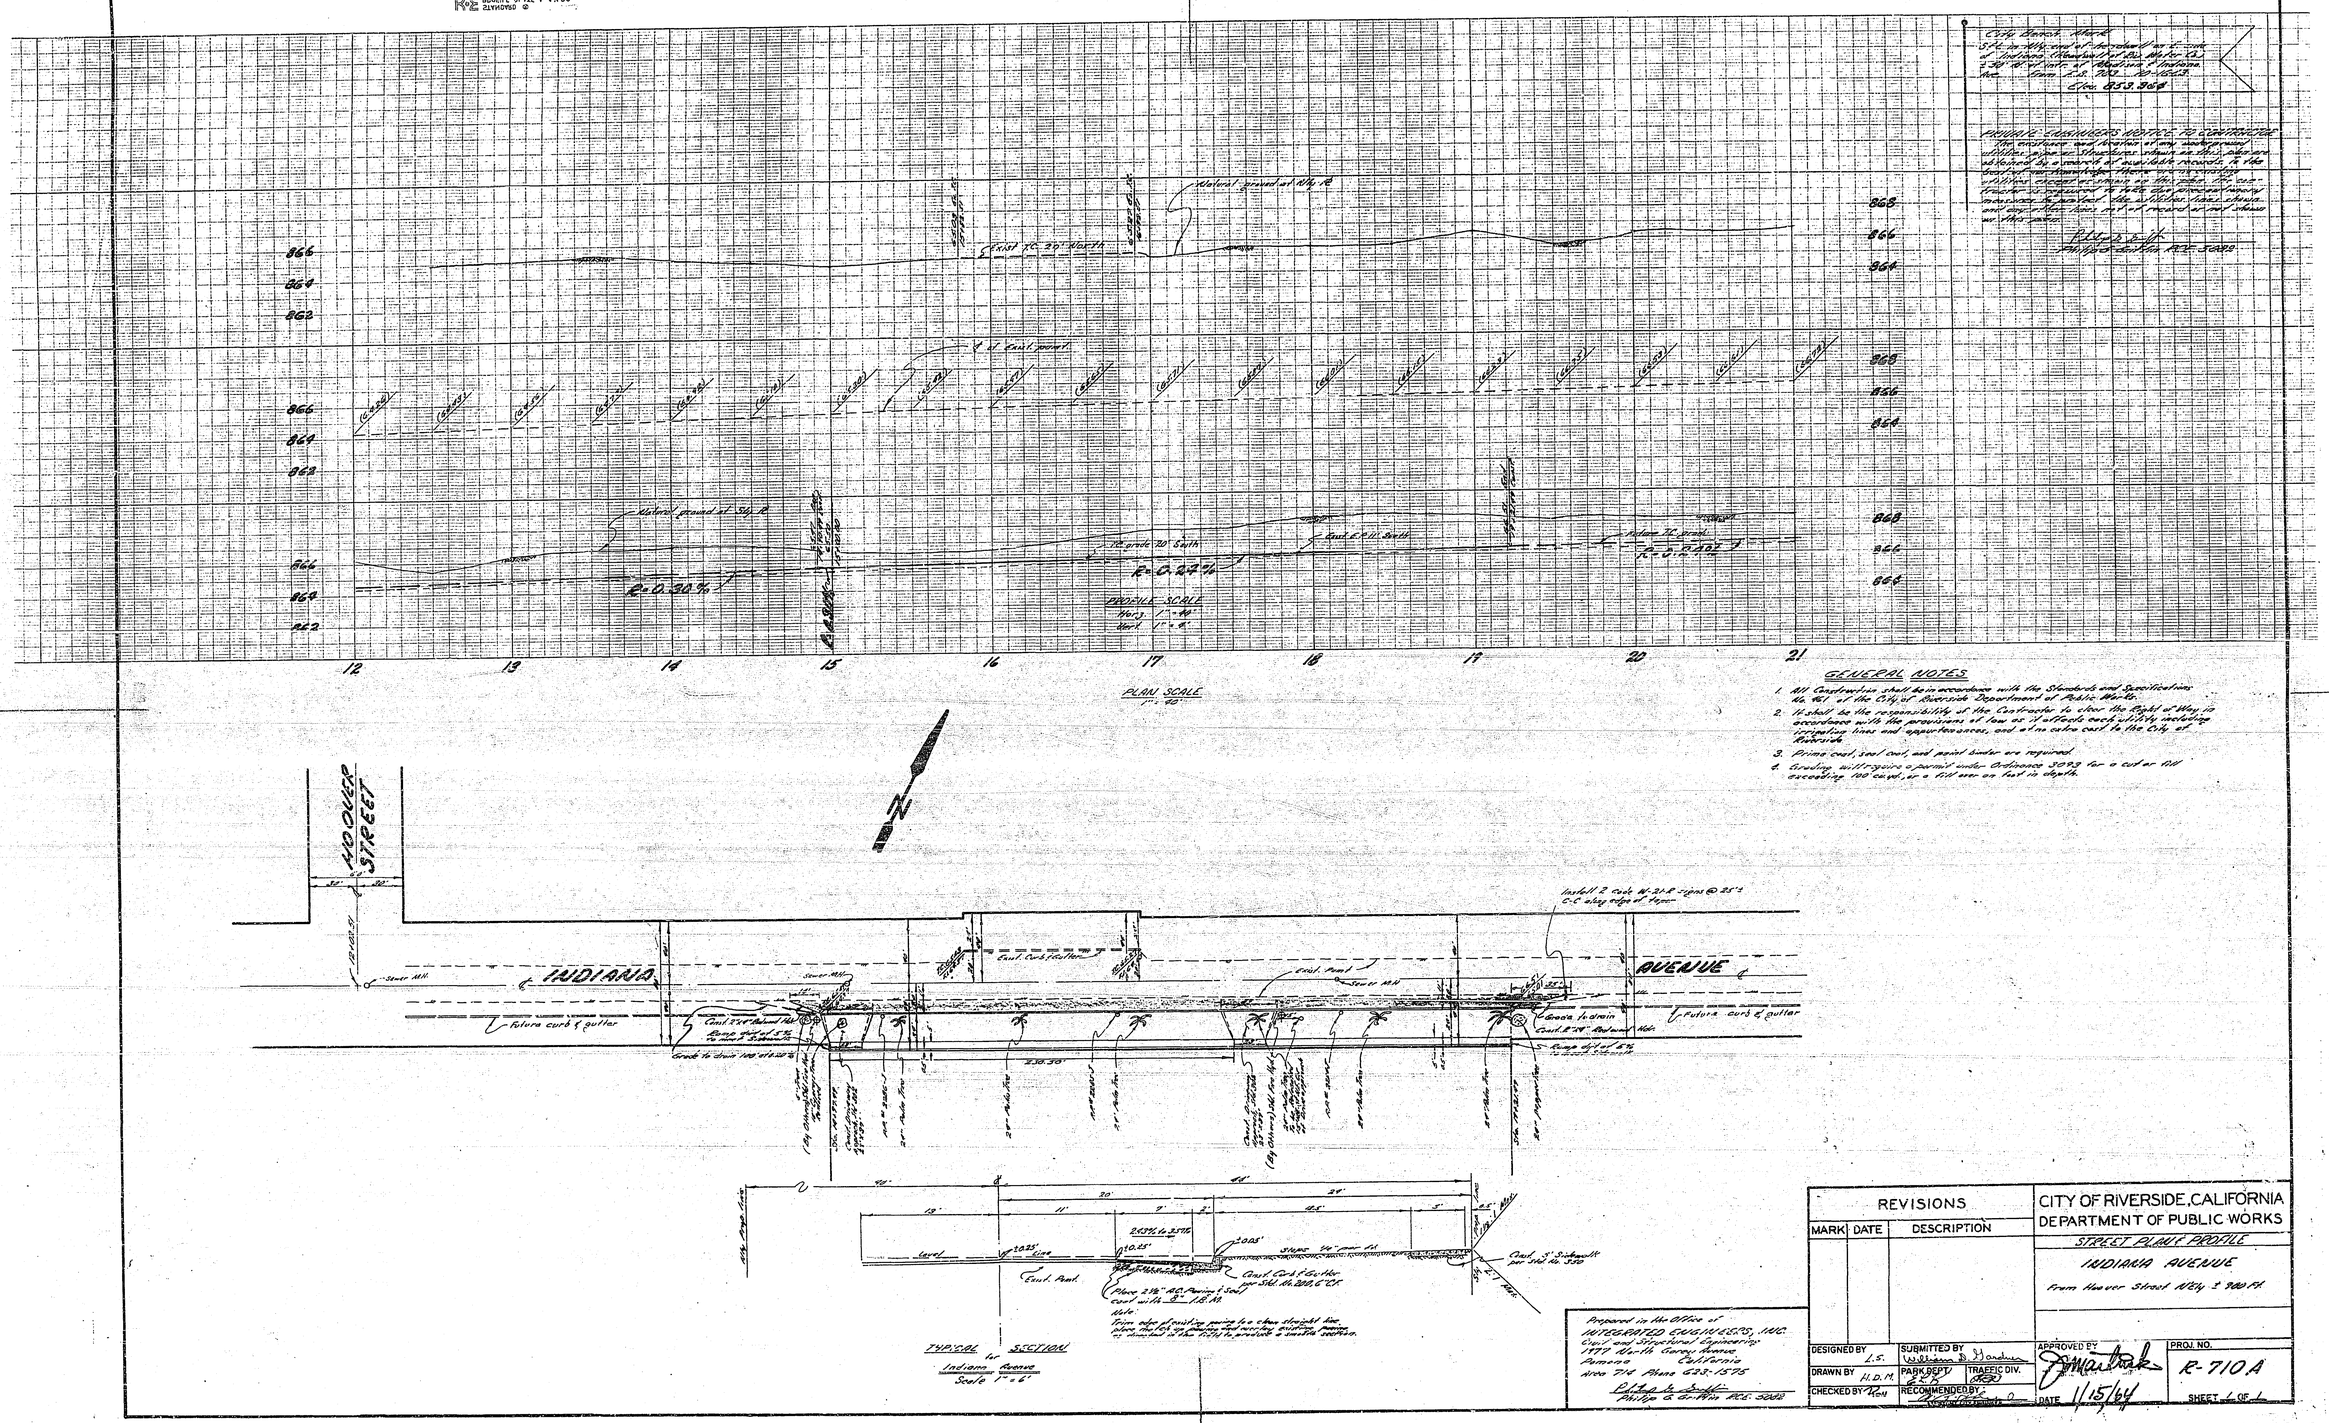

TYPICAL SECTION for Indiana Avenue
Scale 1" = 4'

GENERAL NOTES

1. All Construction shall be in accordance with the Standards and Specifications No. 401 of the City of Riverside Department of Public Works.
2. It shall be the responsibility of the Contractor to clear the Right of Way in accordance with the provisions of law so it affects each utility including irrigation lines and appurtenances, and a line color cast to the City of Riverside.
3. Prime coat, seal coat, and paint binder are required.
4. Grading will require a permit under Ordinance 3093 for a cut or fill exceeding 100 cu.yd., or a fill over six feet in depth.

Prepared in the Office of
INTEGRATED ENGINEERS, INC.
Civil and Structural Engineering
1770 North Garey Avenue
Pomona California
Area 714 Phone 623-1575
Philip & Griffin R.C.E. 5093

REVISIONS		
MARK	DATE	DESCRIPTION

CITY OF RIVERSIDE, CALIFORNIA
DEPARTMENT OF PUBLIC WORKS

STREET PLAN & PROFILE

INDIANA AVENUE

From Hoover Street N'ly ± 900 Ft.

DESIGNED BY	SUBMITTED BY	APPROVED BY	PROJ. NO.
L.S.	William B. Hardman		R-710.A
DRAWN BY H.D.M.	PARK DEPT. / TRAFFIC DIV.		
CHECKED BY	RECOMMENDED BY: Superintendent of Streets	DATE 11/15/64	SHEET 1 OF 1

City Bench Mark
S.E. cor. Alley end of Arcadia Hall on E. side of Indiana (Bench Mark No. 2) Elev. 2.29' ft. above curb at Madison & Indiana. Elev. from C.S. 1942 - B.M. 2.

Elev. 853.368

PRIVATE ENGINEERS NOTICE TO CONTRACTOR

The engineer assumes no liability for any underground utilities from the structures shown on this plan as located by a search of available records in the department. Underground structures or utilities exist at shown on this plan. The contractor is required to take due precautionary measures to protect the utilities shown, and any other that may be encountered but not shown on this plan.

Philip & Griffith
Philip & Griffith R.C.E. 30018

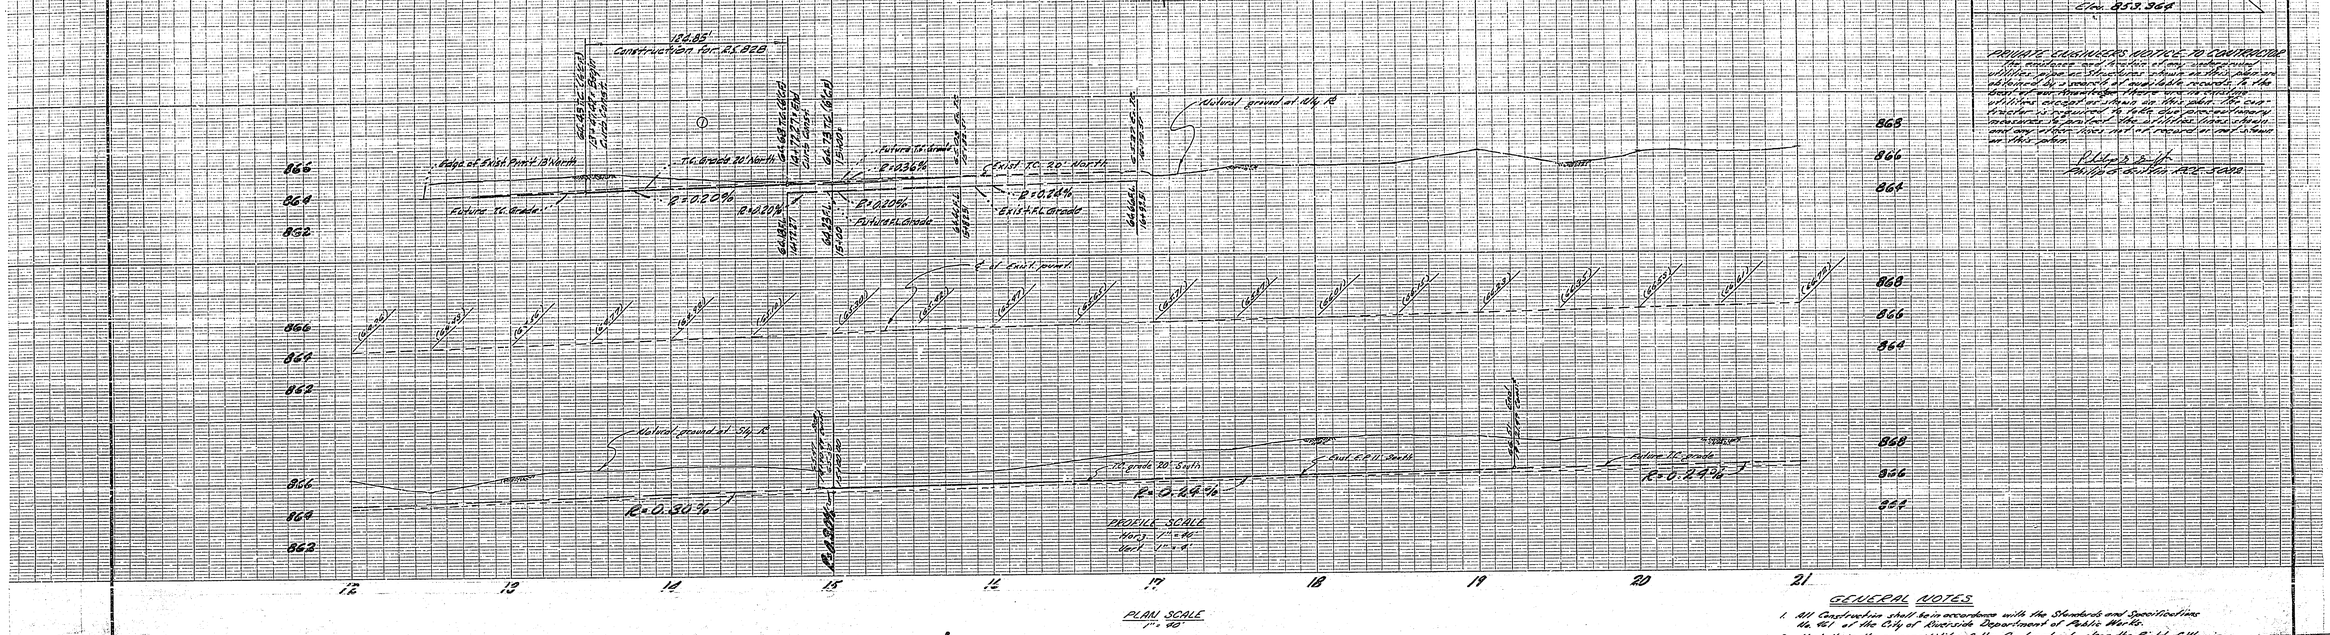

PLAN SCALE
1" = 40'

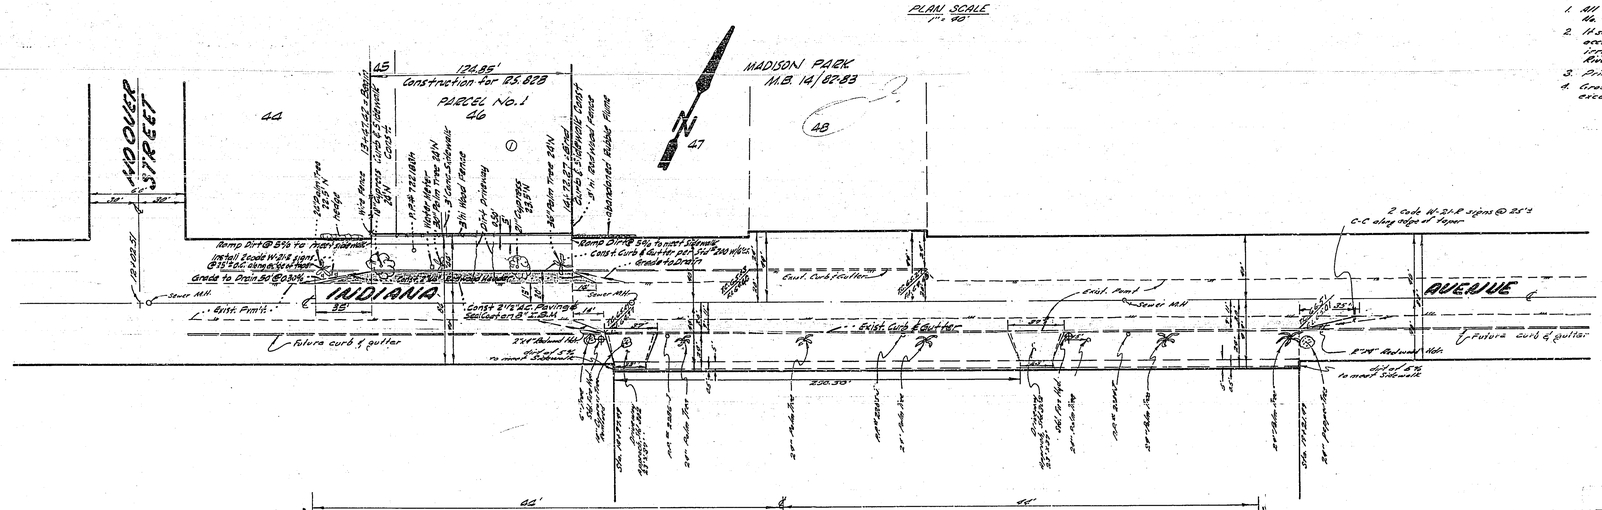

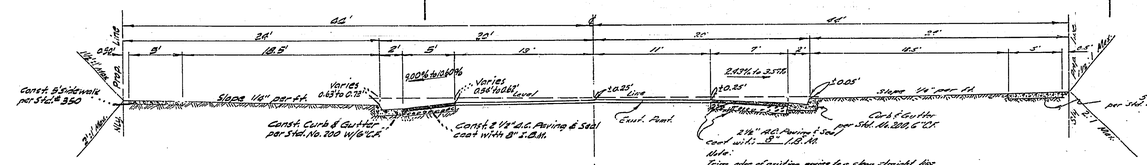

TYPICAL SECTION for Indiana Avenue
Scale 1" = 6'

GENERAL NOTES

1. All Construction shall be in accordance with the Standards and Specifications the Std. of the City of Riverside Department of Public Works.
2. It shall be the responsibility of the Contractor to clear the Right of Way in accordance with the provisions of law or of both such objects including irrigation lines and appurtenances, and also note cost to the City of Riverside
3. Prime coat, seal coat, and paint binder are required.
4. Grading will require a permit under Ordinance 3093 for a cut or fill exceeding 100 cu.yd., or a fill over six feet in depth.

Prepared in the Office of
INTEGRATED ENGINEERS, INC.
Civil and Structural Engineering
1777 Martin Garey Avenue
Pomona California
Area 714 Phone 623-1575
Philip & Griffith
Philip & Griffith R.C.E. 30018

REVISIONS		
MARK	DATE	DESCRIPTION
1	4-27-64	add details per R.S. 828.

CRAWLEY & HAWKINS
Approved: Director of Public Works

CITY OF RIVERSIDE, CALIFORNIA
DEPARTMENT OF PUBLIC WORKS

STREET PLAN & PROFILE

INDIANA AVENUE
From Hoover Street N'ly 3 900 Ft.

R.S. 828

DESIGNED BY L.S.	SUBMITTED BY	APPROVED BY Director of Public Works	PROJ. NO. R-710A
DRAWN BY H.D.M.	PARK DEPT.	TRAFFIC DIV.	
CHECKED BY	RECOMMENDED BY Traffic Engineer	DATE 1/15/64	SHEET 1 OF 1