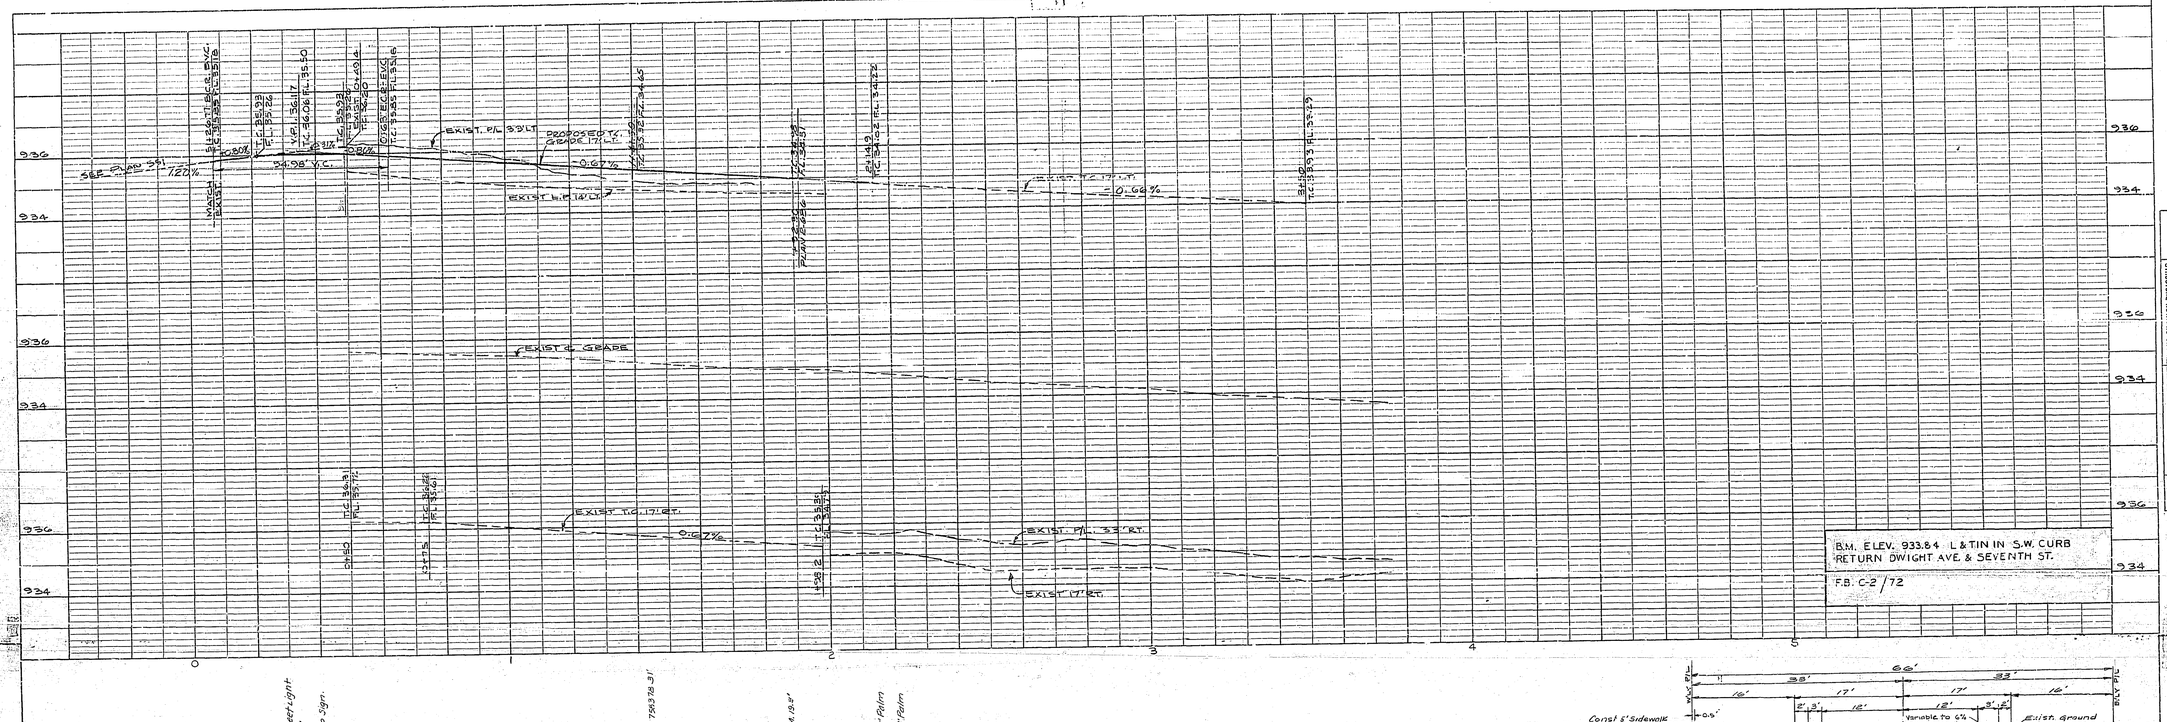

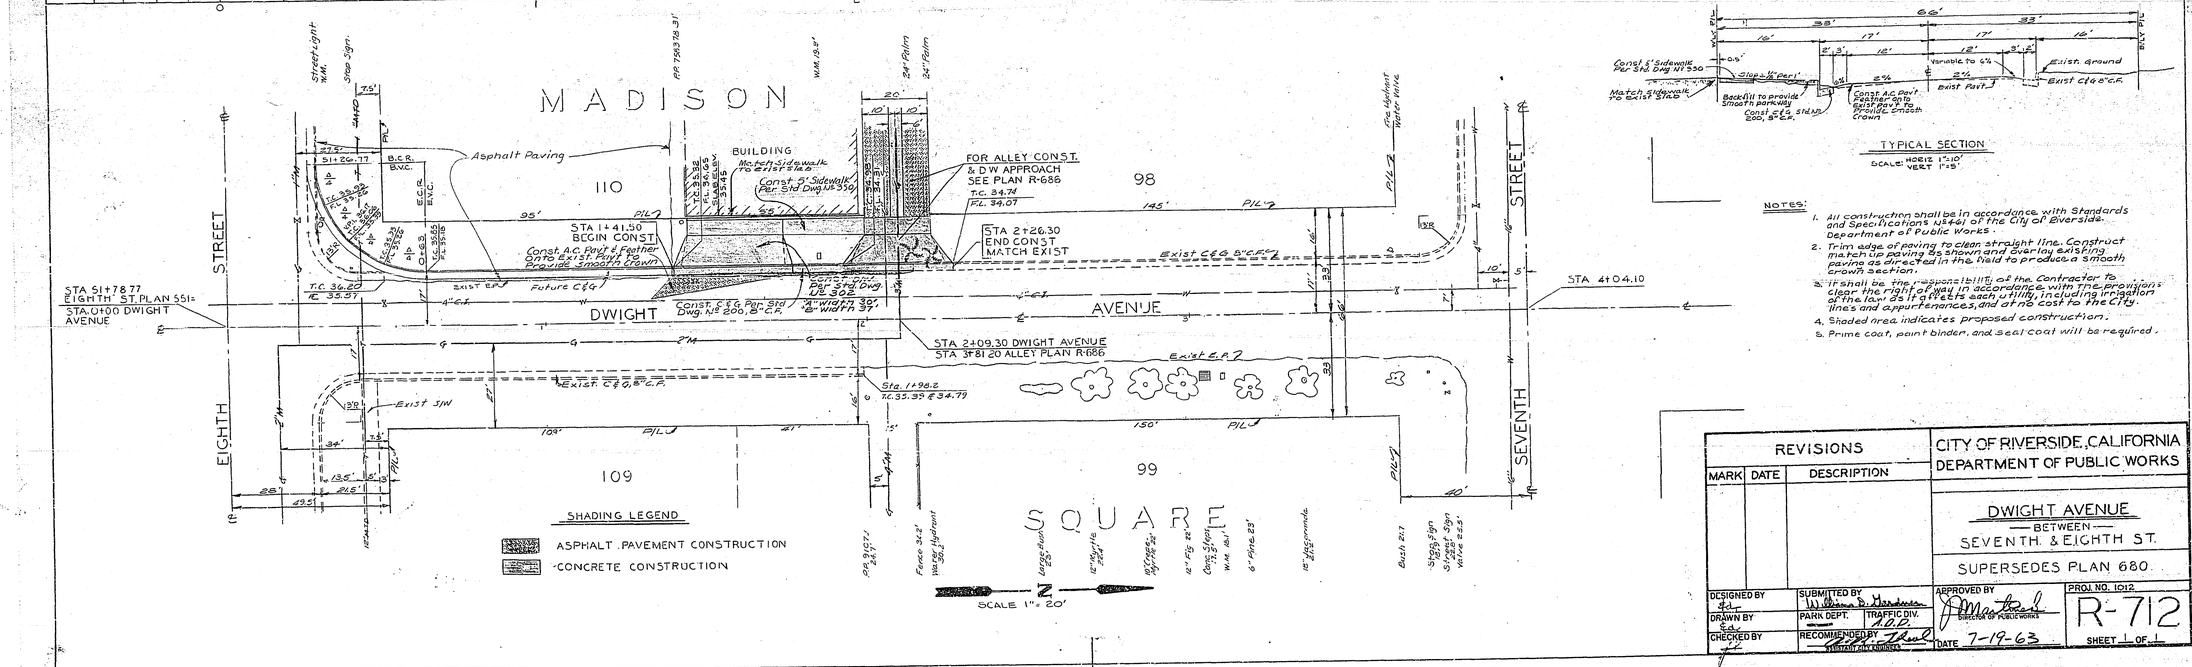

TYPICAL SECTION

SCALE: HORIZ 1"=10' VERT 1"=5'

Notes:

1. All construction shall be in accordance with Standards and Specifications 4441 of the City of Riverside Department of Public Works.
2. Trim edge of paving to clean straight line. Construct match up paving as shown and overlay existing paving as directed in the field to produce a smooth crown section.
3. It shall be the responsibility of the Contractor to clear the right of way in accordance with the provisions of the law as it affects each utility, including irrigation lines and appurtenances, and at no cost to the City.
4. Shaded area indicates proposed construction.
5. Prime coat, paint binder, and seal coat will be required.

REVISIONS		
MARK	DATE	DESCRIPTION

CITY OF RIVERSIDE, CALIFORNIA
DEPARTMENT OF PUBLIC WORKS

DWIGHT AVENUE
BETWEEN
SEVENTH & EIGHTH ST.

SUPERSEDES PLAN 680.

DESIGNED BY
DRAWN BY
CHECKED BY
SUBMITTED BY
PARK DEPT.
TRAFFIC DIV. A.D.P.
RECOMMENDED BY
APPROVED BY
DIRECTOR OF PUBLIC WORKS
DATE 7-19-63
PROJ. NO. 1012
R-712
SHEET 1 OF 1

PROFILE
SURVEYED
PLOTTED
GRADES CHECKED
STRUCTURE NOTATIONS
NOTE BOOK
NO.
BY
DATE

PLAN
SURVEYED
PLOTTED
RIGHT OF WAY CHECKED
NOTE BOOK
NO.
BY
DATE