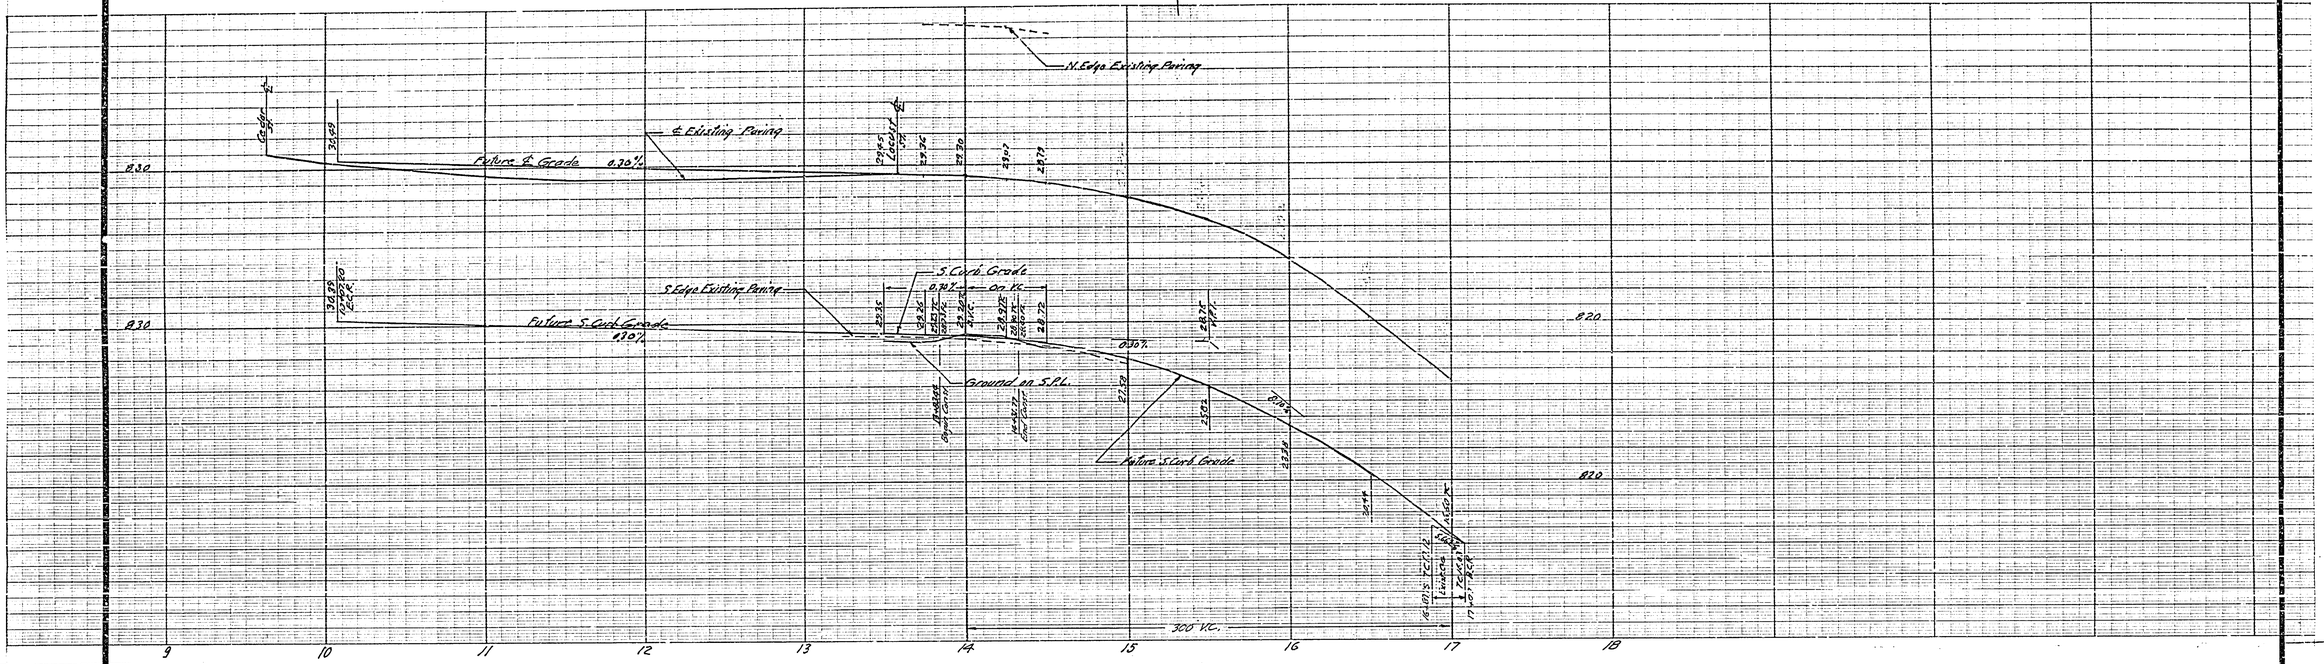

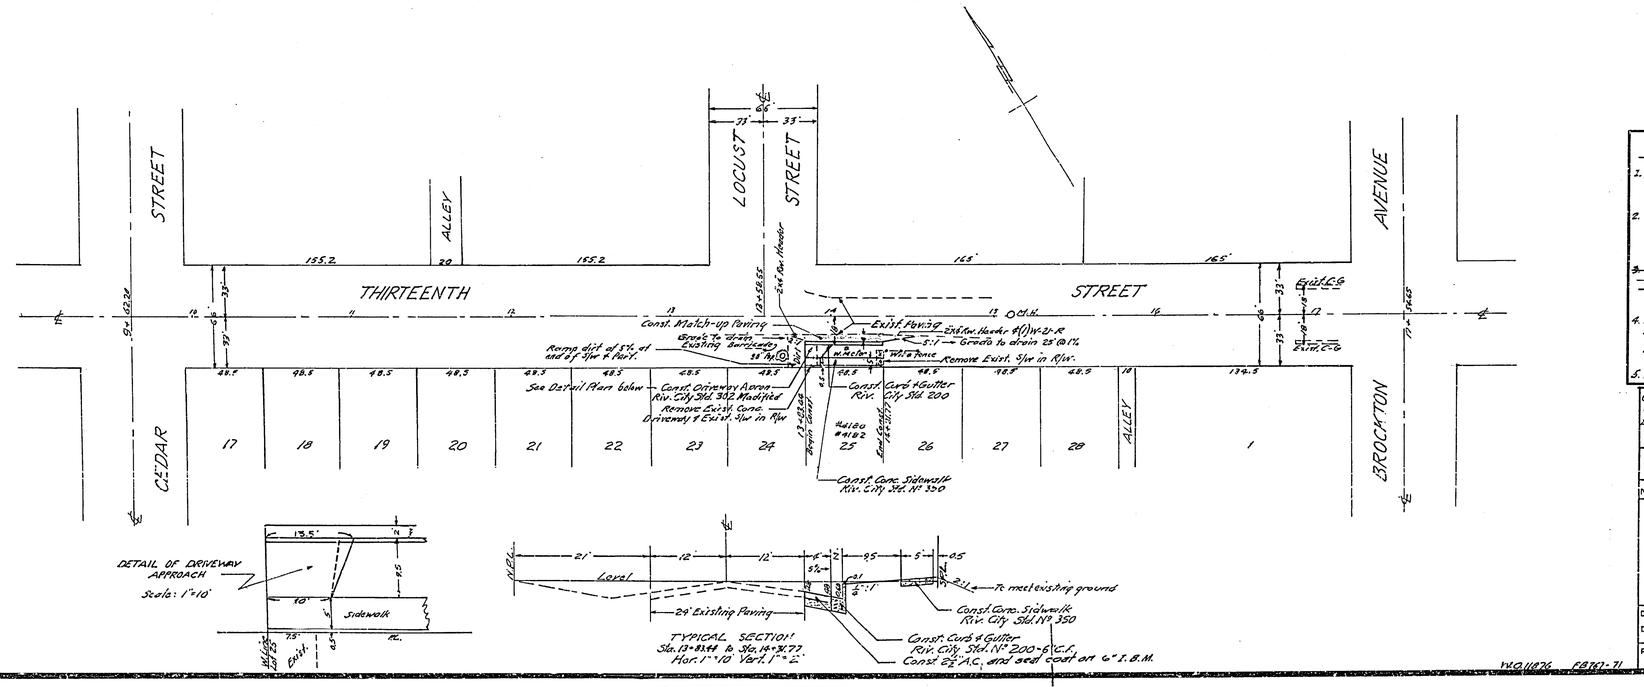

GENERAL NOTES

1. All Construction shall be in accordance with Standards and Specifications No. 461 of the City of Riverside Department of Public Works.

2. It shall be the responsibility of the Contractor to clear the Right of Way in accordance with the provisions of law as it affects each utility including irrigation lines and appurtenances, and at no extra cost to the City of Riverside.

~~3. The City of Riverside will take a soil test to determine the thickness of imported Base Material after the street has been prepared to rough grade.~~

4. Trim edge of existing pavement where new pavement joins existing paving, to a clean straight line. Construct match-up paving as shown and overlay paving as directed in the field to produce a smooth crown section.

5. Prime coat and Paint Binder will be required.

City B.M. "X" on bolt top of F.H. at S.W. Cor. of 13th St. and Cedar St. Elev. = 832.76

REVISIONS		
MARK	DATE	DESCRIPTION

DESIGNED BY
DRAWN BY
CHECKED BY
RECOMMENDED BY
ASSISTANT CITY ENGINEER

J. F. DAVIDSON - CIVIL ENGINEER
R.E. NO. 862
RIVERSIDE, CALIFORNIA
APPROVED BY J. F. Davidson DATE 8-7-63

CITY OF RIVERSIDE, CALIFORNIA
DEPARTMENT OF PUBLIC WORKS

STREET PLAN & PROFILE
THIRTEENTH STREET
BET. CEDAR ST. and BROCKTON AVE.
HORIZ. SCALE 1" = 40' VERT. SCALE 1" = 4'

APPROVED BY
Director of Public Works
DATE 9-26-63

NO. R-734
SHEET 1 OF 1

W.O. 11876 F.B. 167-71

2719