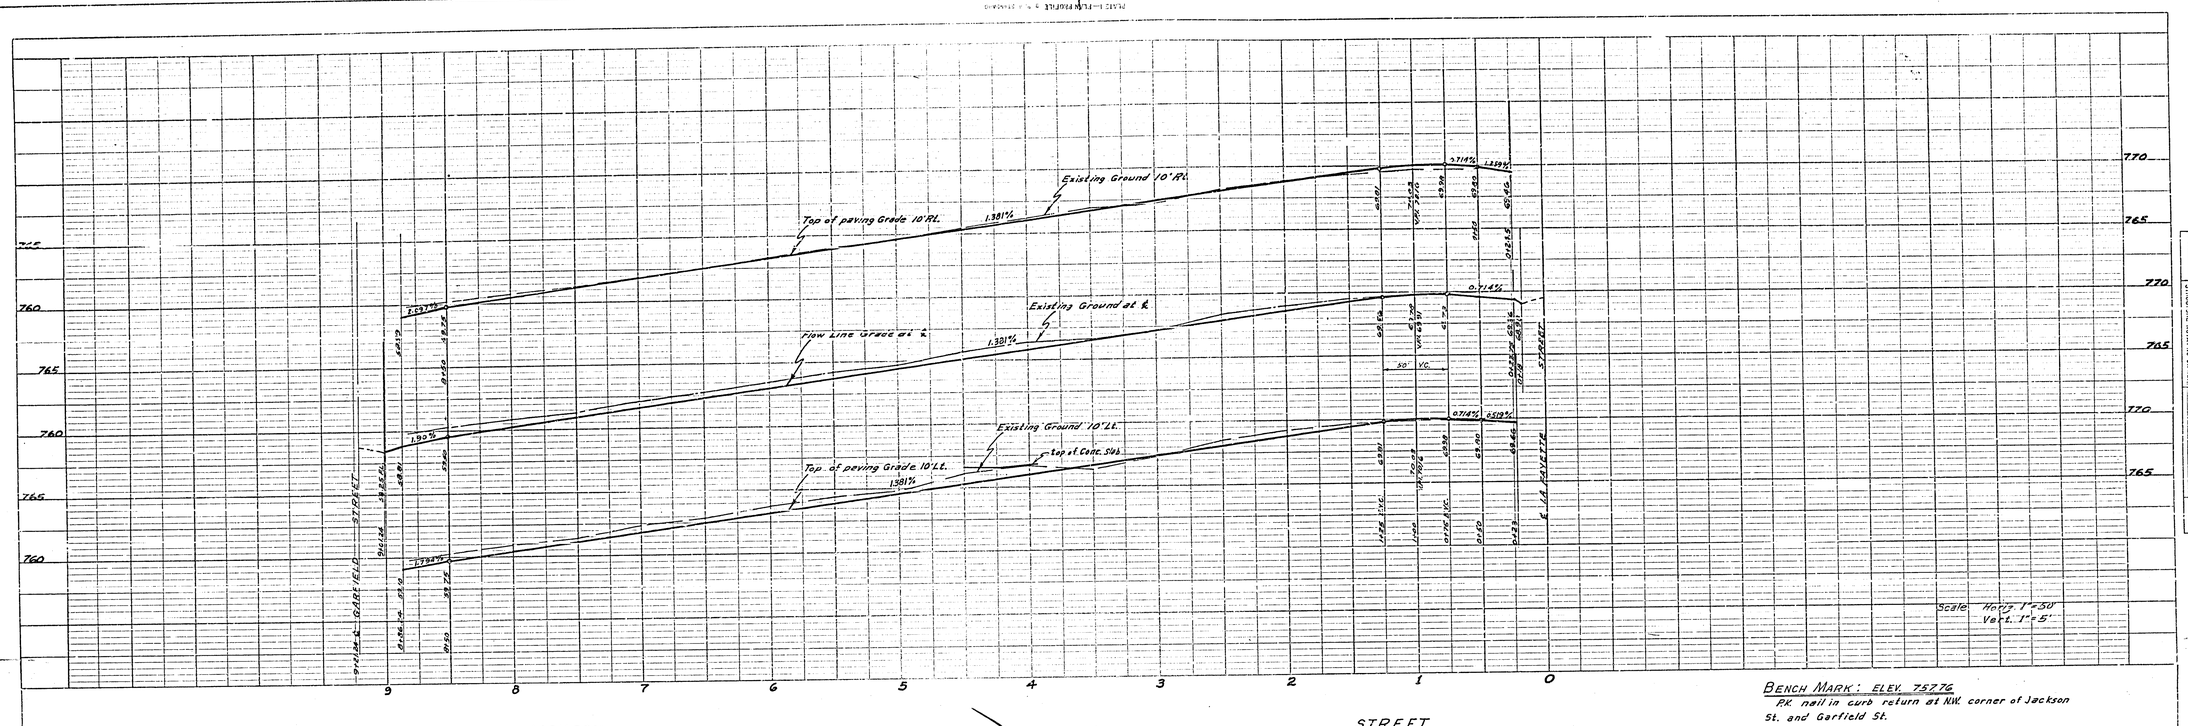

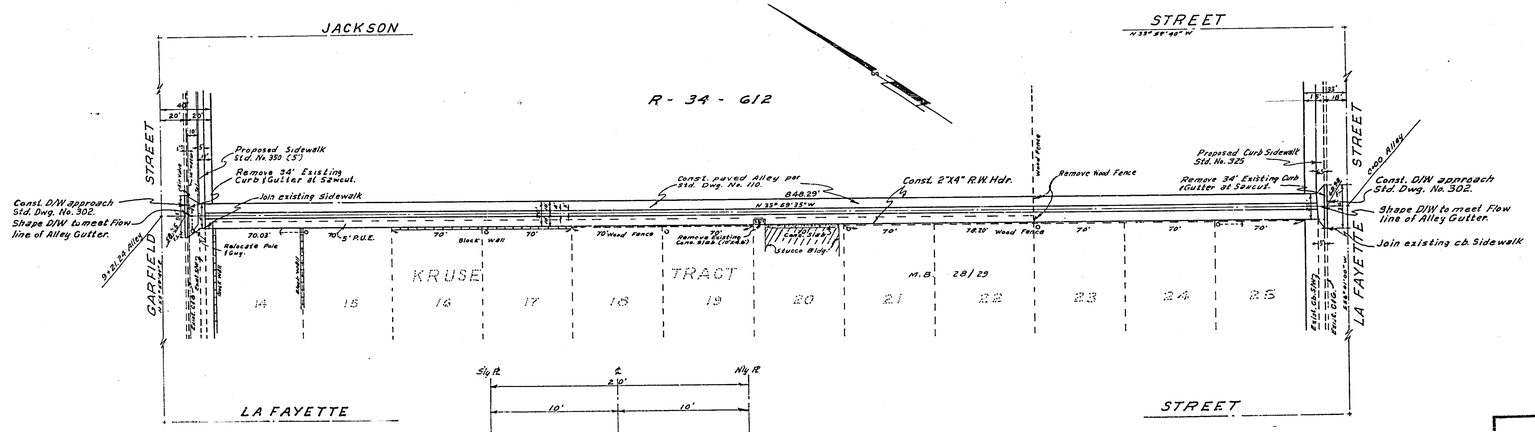

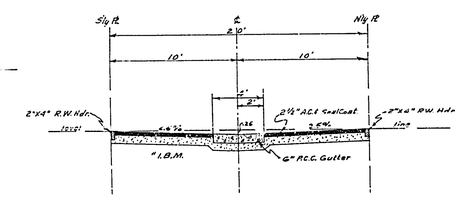

TYPICAL SECTION
ALLEY
no Scale
Note: Const. per C/R Std. #110.

BENCH MARK: ELEV. 757.76
P.K. nail in curb return at N.W. corner of Jackson St. and Garfield St.

GENERAL NOTES:

1. It shall be the responsibility of the Contractor to clear the right of way in accordance with the provisions of law as it affects each utility including irrigation lines and appurtenances and at no cost to City.
2. Construction shall be in accordance with the City of Riverside Deptartment of Public Works Specifications No. 461 and Standard Drawings.
3. The City of Riverside will take a soil test to determine the requirements on base material after the alley has been prepared to rough grade.
4. Prime Coat & Paint binder are required.

QUANTITY ESTIMATE

4" Concrete Gutter	962	L.F.
2½" A.C. & Seal Coat	13,789	S.F.
Imported Base Material		C.Y.
2"X4" Redwood Header	1,724	L.F.

ALBERT A. WEBB ASSOCIATES
CIVIL ENGINEERS - RIVERSIDE, CALIFORNIA
APPROVED [signature] DATE 7/31/63

CITY OF RIVERSIDE, CALIFORNIA
DEPARTMENT OF PUBLIC WORKS

ALLEY PLAN & PROFILE
R-34-612
ALLEY
BET.
JACKSON ST. & DONALD ST.
LA FAYETTE ST. to GARFIELD ST.

REVISION		
MARK	DATE	DESCRIPTION

DATE Aug. 1963 | SCALE 1"=50' | APPROVED BY [signature] DIRECTOR OF PUBLIC WORKS | NO. R-735
DRAWN B.E.L. | W.O. 62-197
CHECKED [signature] | F.B. | DATE 9-10-63 | SHEET 1 OF 1

Dwg. No. 62-197-A