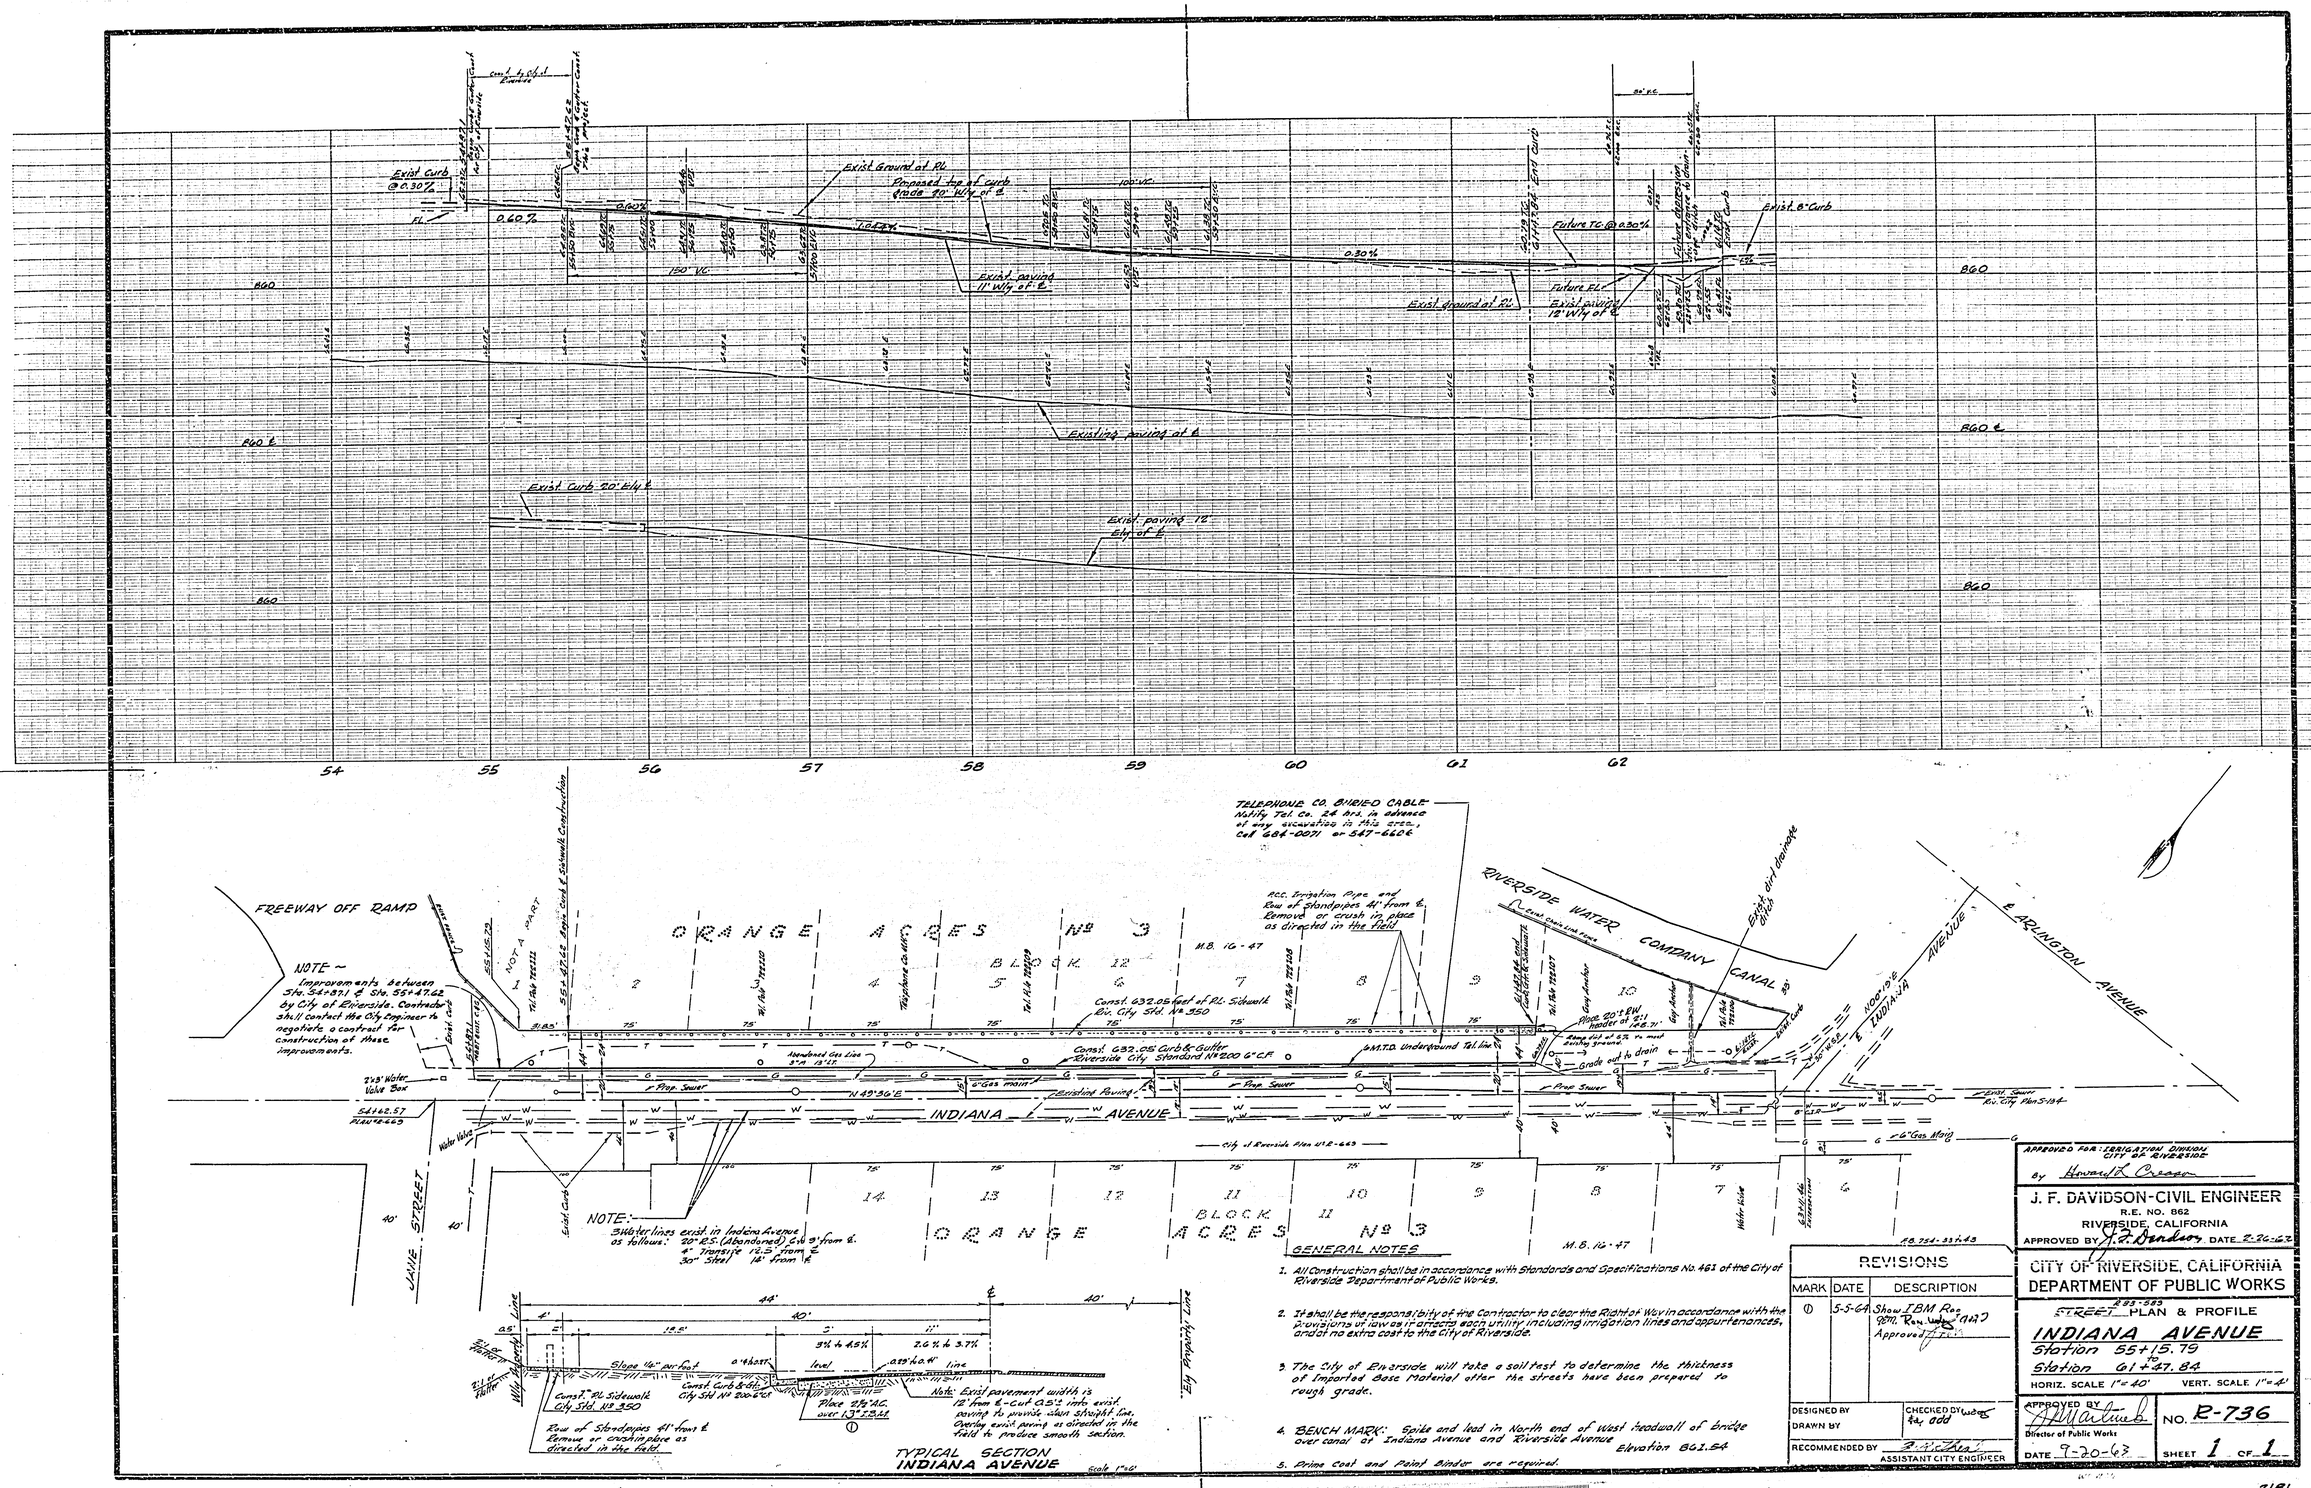

GENERAL NOTES

1. All Construction shall be in accordance with Standards and Specifications No. 461 of the City of Riverside Department of Public Works.
2. It shall be the responsibility of the Contractor to clear the Right of Way in accordance with the provisions of law as it affects each utility including irrigation lines and appurtenances, and at no extra cost to the City of Riverside.
3. The City of Riverside will take a soil test to determine the thickness of Imported Base Material after the streets have been prepared to rough grade.
4. BENCH MARK: Spike and lead in North end of West headwall of bridge over canal at Indiana Avenue and Riverside Avenue. Elevation 861.54
5. Prime Coat and Paint Binder are required.

REVISIONS		
MARK	DATE	DESCRIPTION
①	5-5-64	Show IBM Rec. Approved

DESIGNED BY
DRAWN BY
CHECKED BY
RECOMMENDED BY
ASSISTANT CITY ENGINEER

APPROVED FOR: IRRIGATION DIVISION CITY OF RIVERSIDE
By Howard L. Creason

J. F. DAVIDSON-CIVIL ENGINEER
R.E. NO. 862
RIVERSIDE, CALIFORNIA
APPROVED BY J. F. Davidson DATE 2-26-62

CITY OF RIVERSIDE, CALIFORNIA
DEPARTMENT OF PUBLIC WORKS

R83-583
STREET PLAN & PROFILE
INDIANA AVENUE
Station 55+15.79 to Station 61+47.84
HORIZ. SCALE 1"=40' VERT. SCALE 1"=4'

APPROVED BY
Director of Public Works
DATE 9-20-63
NO. R-736
SHEET 1 OF 1

2181