PLATE 1—PLAN PROFILE B. F. R. STANDARD
THE FREDERICK POST CO., CHICAGO

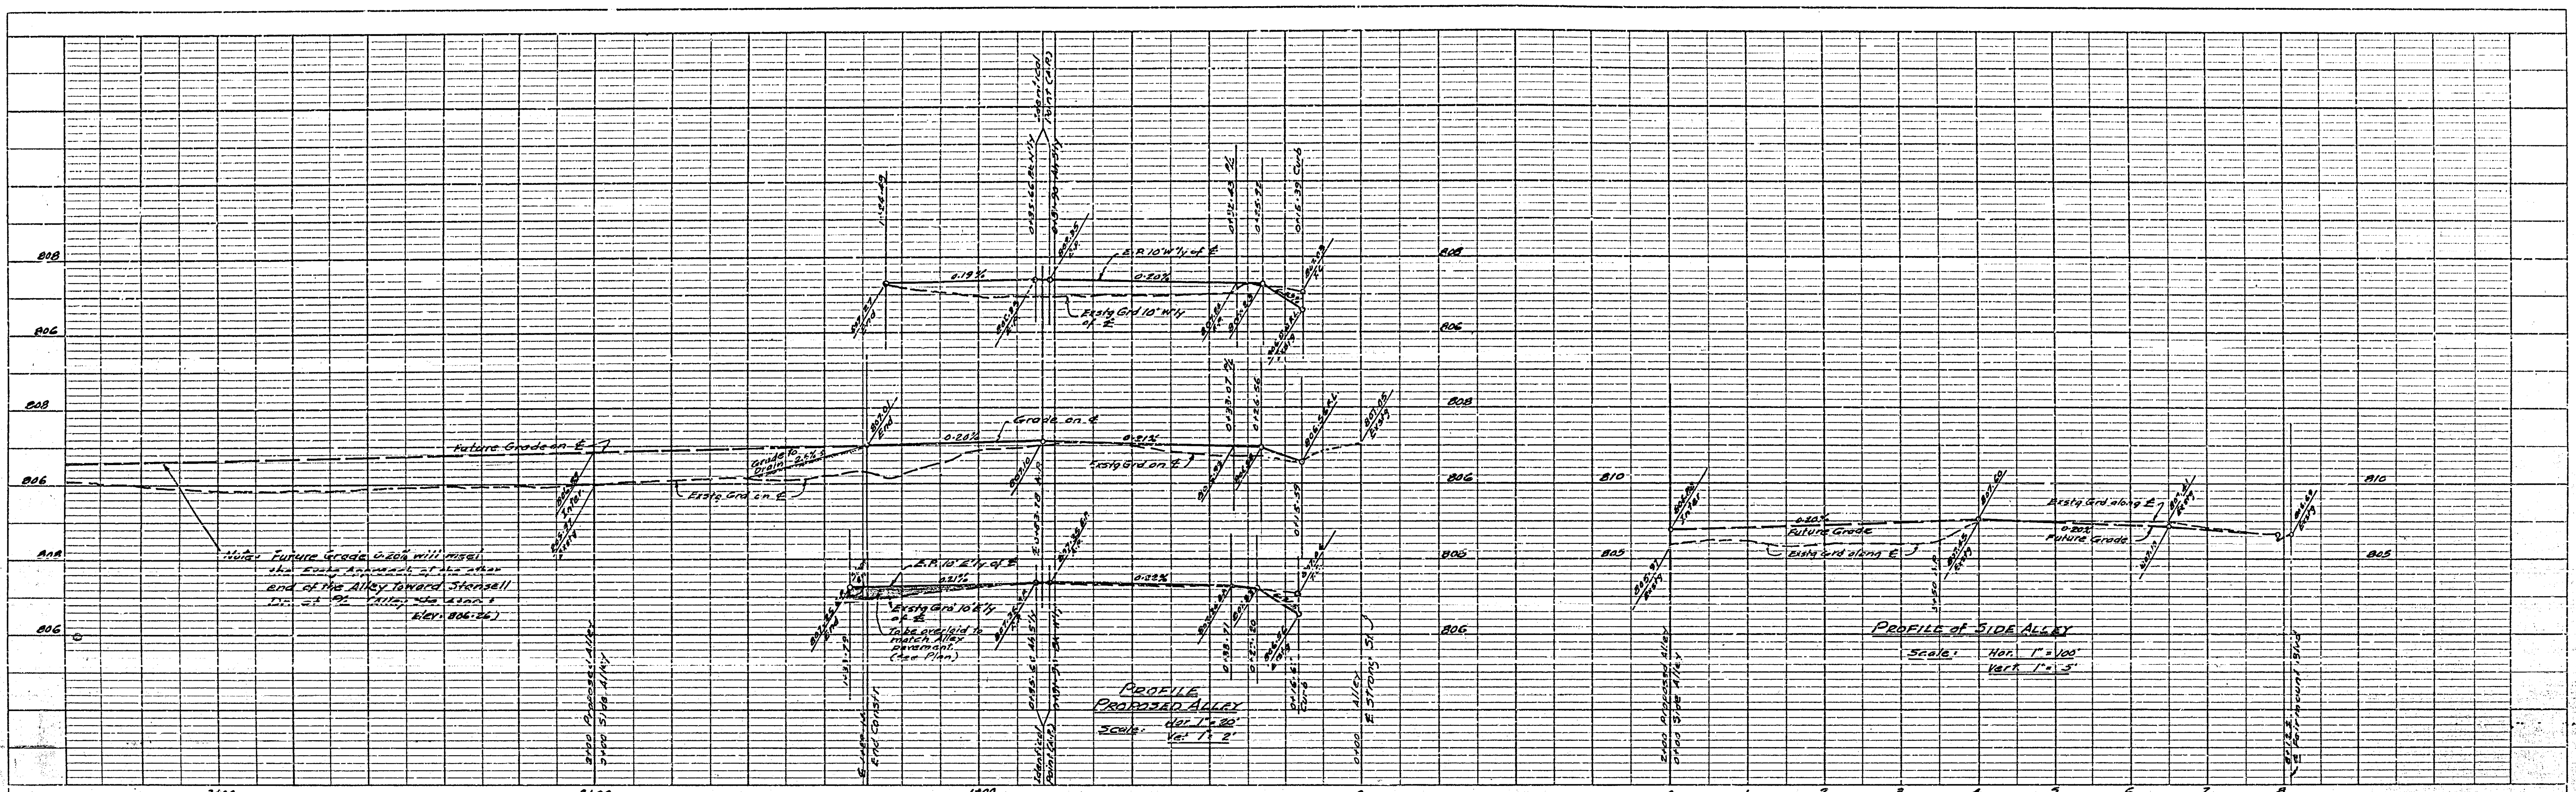

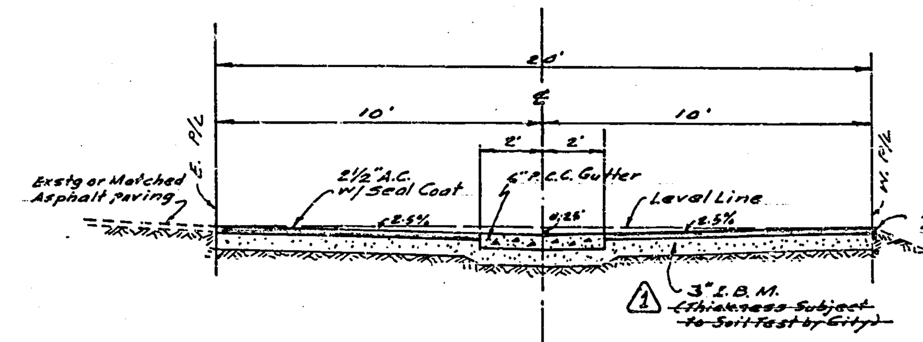

TYPICAL ALLEY SECTION
CITY STD DWG #110
Scale: 1" = 4'

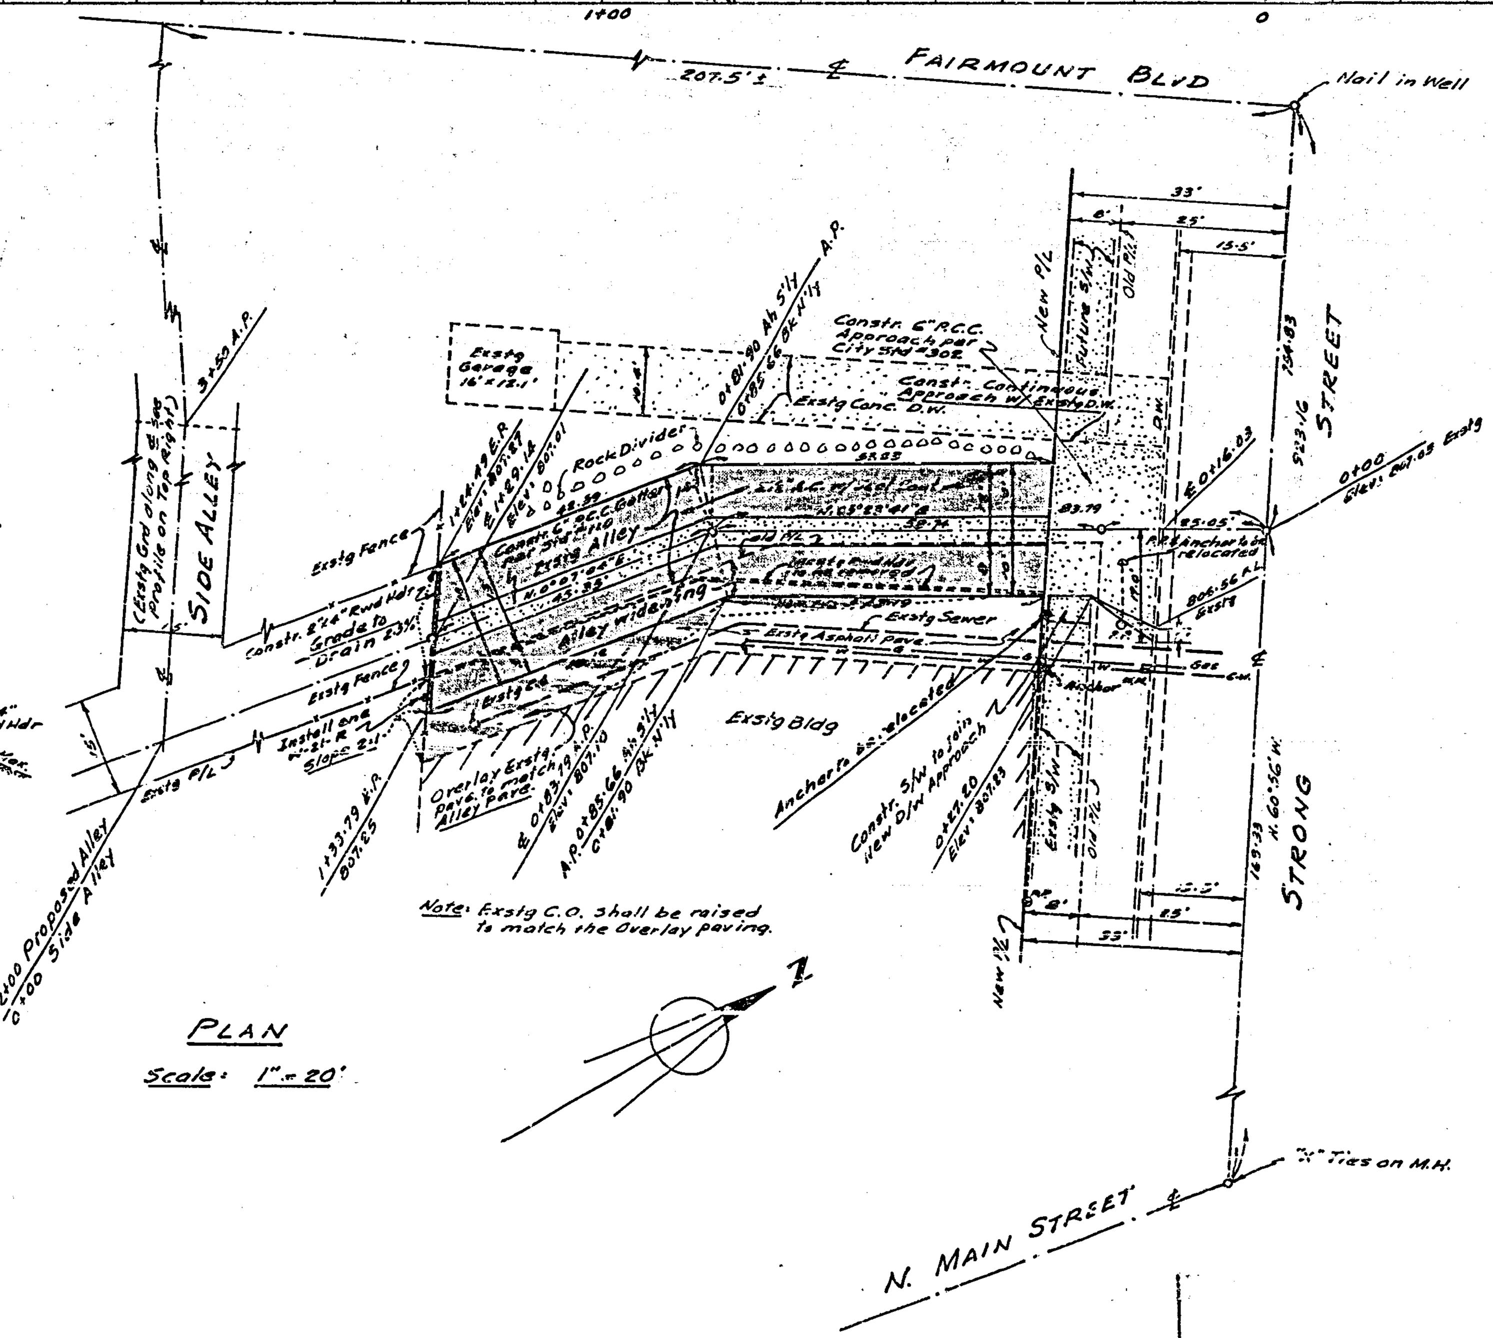

PLAN
Scale: 1" = 20'

GENERAL NOTES

1. ALL WORK SHALL CONFORM TO SPECIFICATION NO. 461 AND APPLICABLE STANDARD DRAWINGS OF THE CITY OF RIVERSIDE.
2. IT SHALL BE THE RESPONSIBILITY OF THE CONTRACTOR TO CLEAR THE RIGHT OF WAY IN ACCORDANCE WITH THE PROVISION OF LAW AS IT AFFECTS EACH UTILITY, INCLUDING ITS APPURTENANCE, AND AT NO COST .. THE CITY
3. POWER POLE & ANCHOR WITHIN R/W SHALL BE RELOCATED
4. THE CITY OF RIVERSIDE WILL TAKE A SOIL TEST TO DETERMINE THE REQUIREMENT ON IMPORTED BASE MATERIAL AFTER THE ALLEY HAS BEEN PREPARED TO ROUGH GRADE.
5. PRIME COAT & PAINT BINDER ARE REQUIRED

BENCH MARK S.&L. in E. Curb Main St. 20' N. P/L of Shamrock St Elev: 811.708 City F.B. 161/75

PROFILE	BY	DATE
NOTE BOOK NO.____ SURVEYED____ PLOTTED____ GRADES CHECKED____ B.M.'S NOTED____ STRUCTURE NOTATIONS CHKD____		

PLAN	BY	DATE
NOTE BOOK NO. 415 P.738 SURVEYED____ PLOTTED____ ALIGNMENT CHECKED____ RT. OF WAY CHECKED____		

HUGH M. GALLAHER
Civil Engineer
Riverside California
Approved by Hugh M Gallaher Date 10-11-63

REVISIONS		
MARK	DATE	DESCRIPTION
1	2/13/64	Add thickness of base material John M. Cil...

CITY OF RIVERSIDE CALIFORNIA
DEPARTMENT OF PUBLIC WORKS

R-39-612

ALLEY PLAN & PROFILE
S'LY STRONG STREET
W'LY of MAIN STREET

DESIGNED BY	CHECKED BY Ron	APPROVED BY	R-737
DRAWN BY	add	DIRECTOR OF PUBLIC WORKS	
RECOMMENDED BY	ASSISTANT CITY ENGINEER	DATE 10-29-63	SHEET 1 OF 1