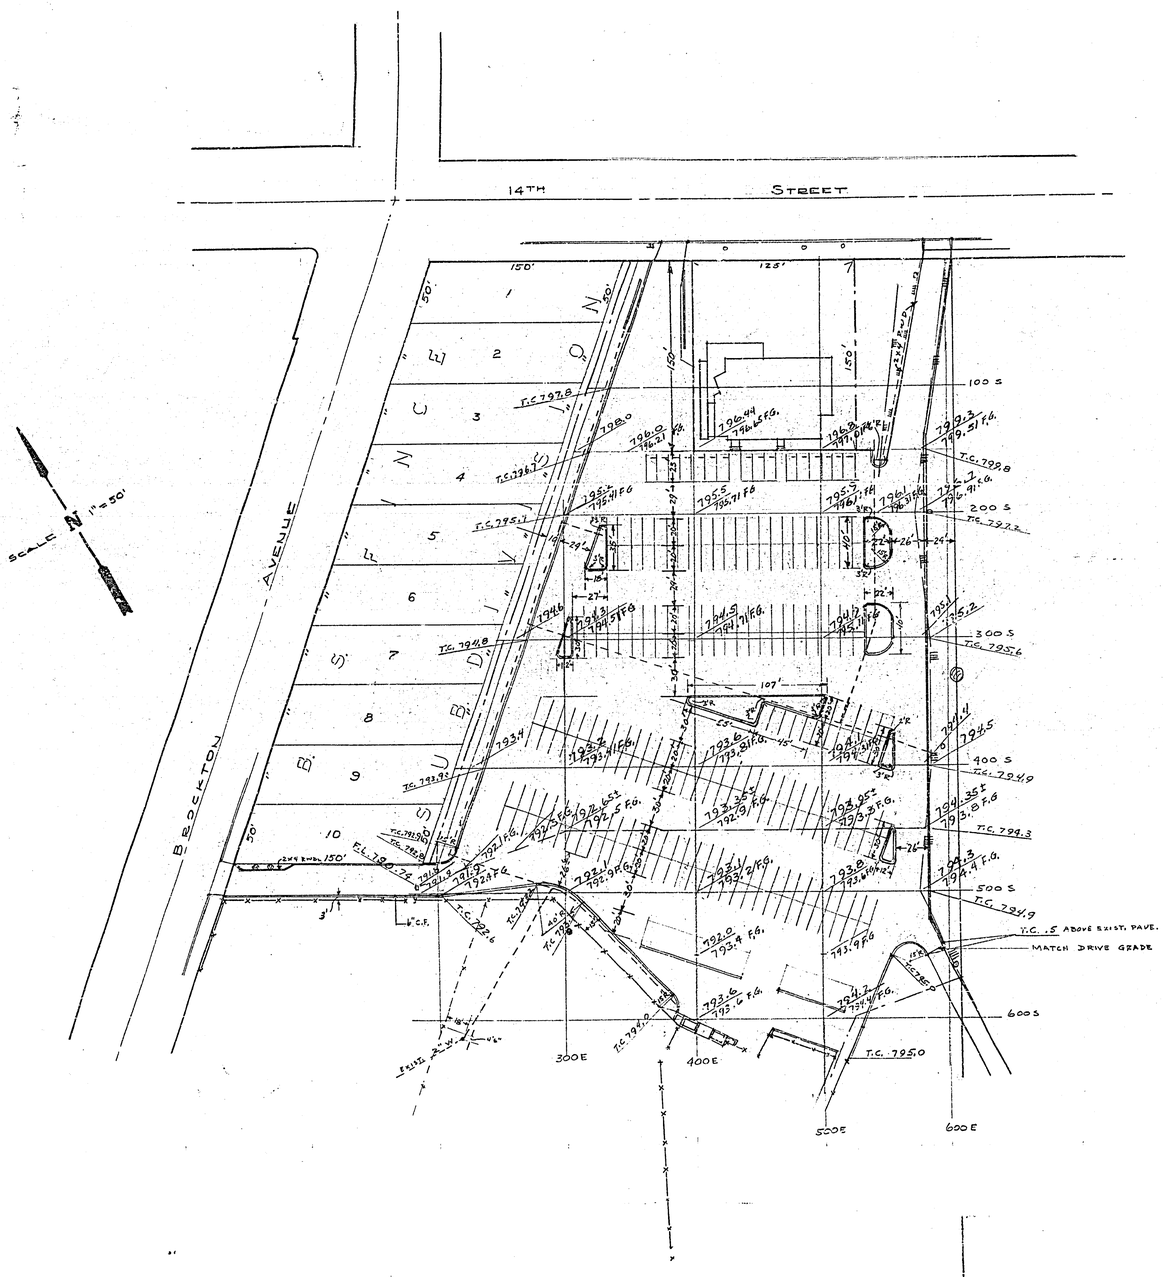

FB. C-5,

REVISIONS		
MARK	DATE	DESCRIPTION

CITY OF RIVERSIDE, CALIFORNIA
DEPARTMENT OF PUBLIC WORKS

EVANS PARK
PARKING LOT

RESURFACING

DESIGNED BY	SUBMITTED BY	APPROVED BY	PROJ. NO. 9024
DRAWN BY	PARK DEPT. / TRAFFIC DIV.	DIRECTOR OF PUBLIC WORKS	R-748
CHECKED BY	RECOMMENDED BY ASSISTANT CITY ENGINEER	DATE	SHEET 1 OF 1

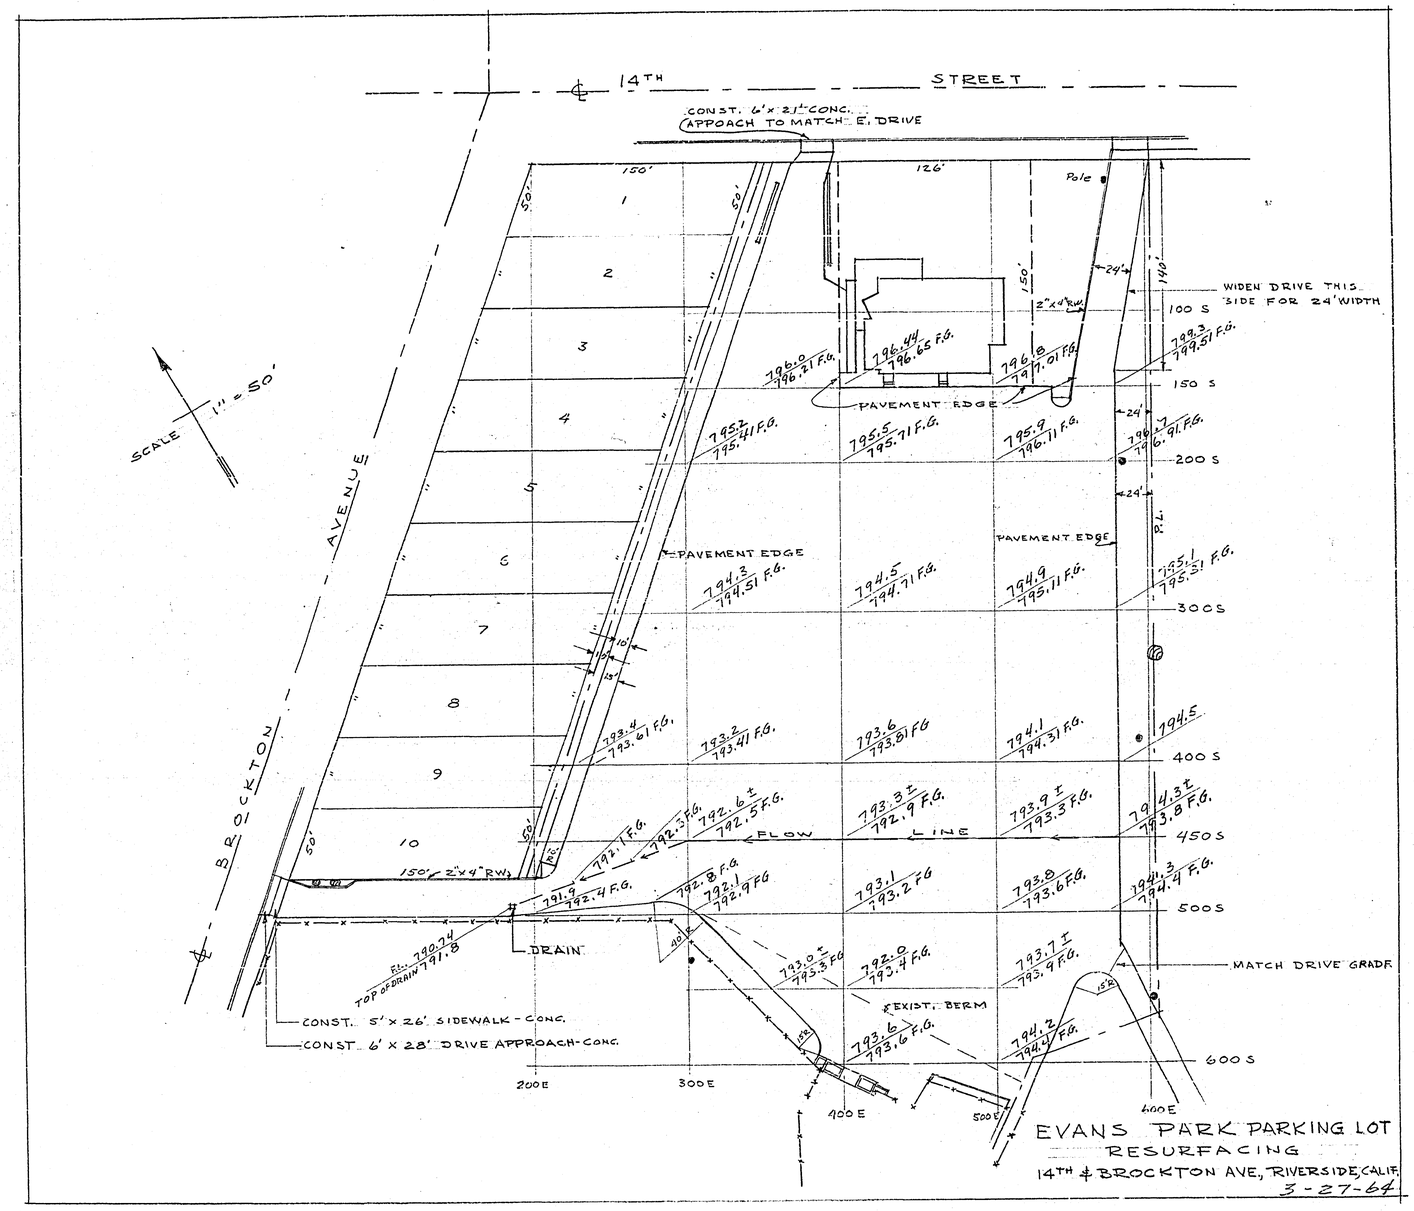

FILE WITH R-748