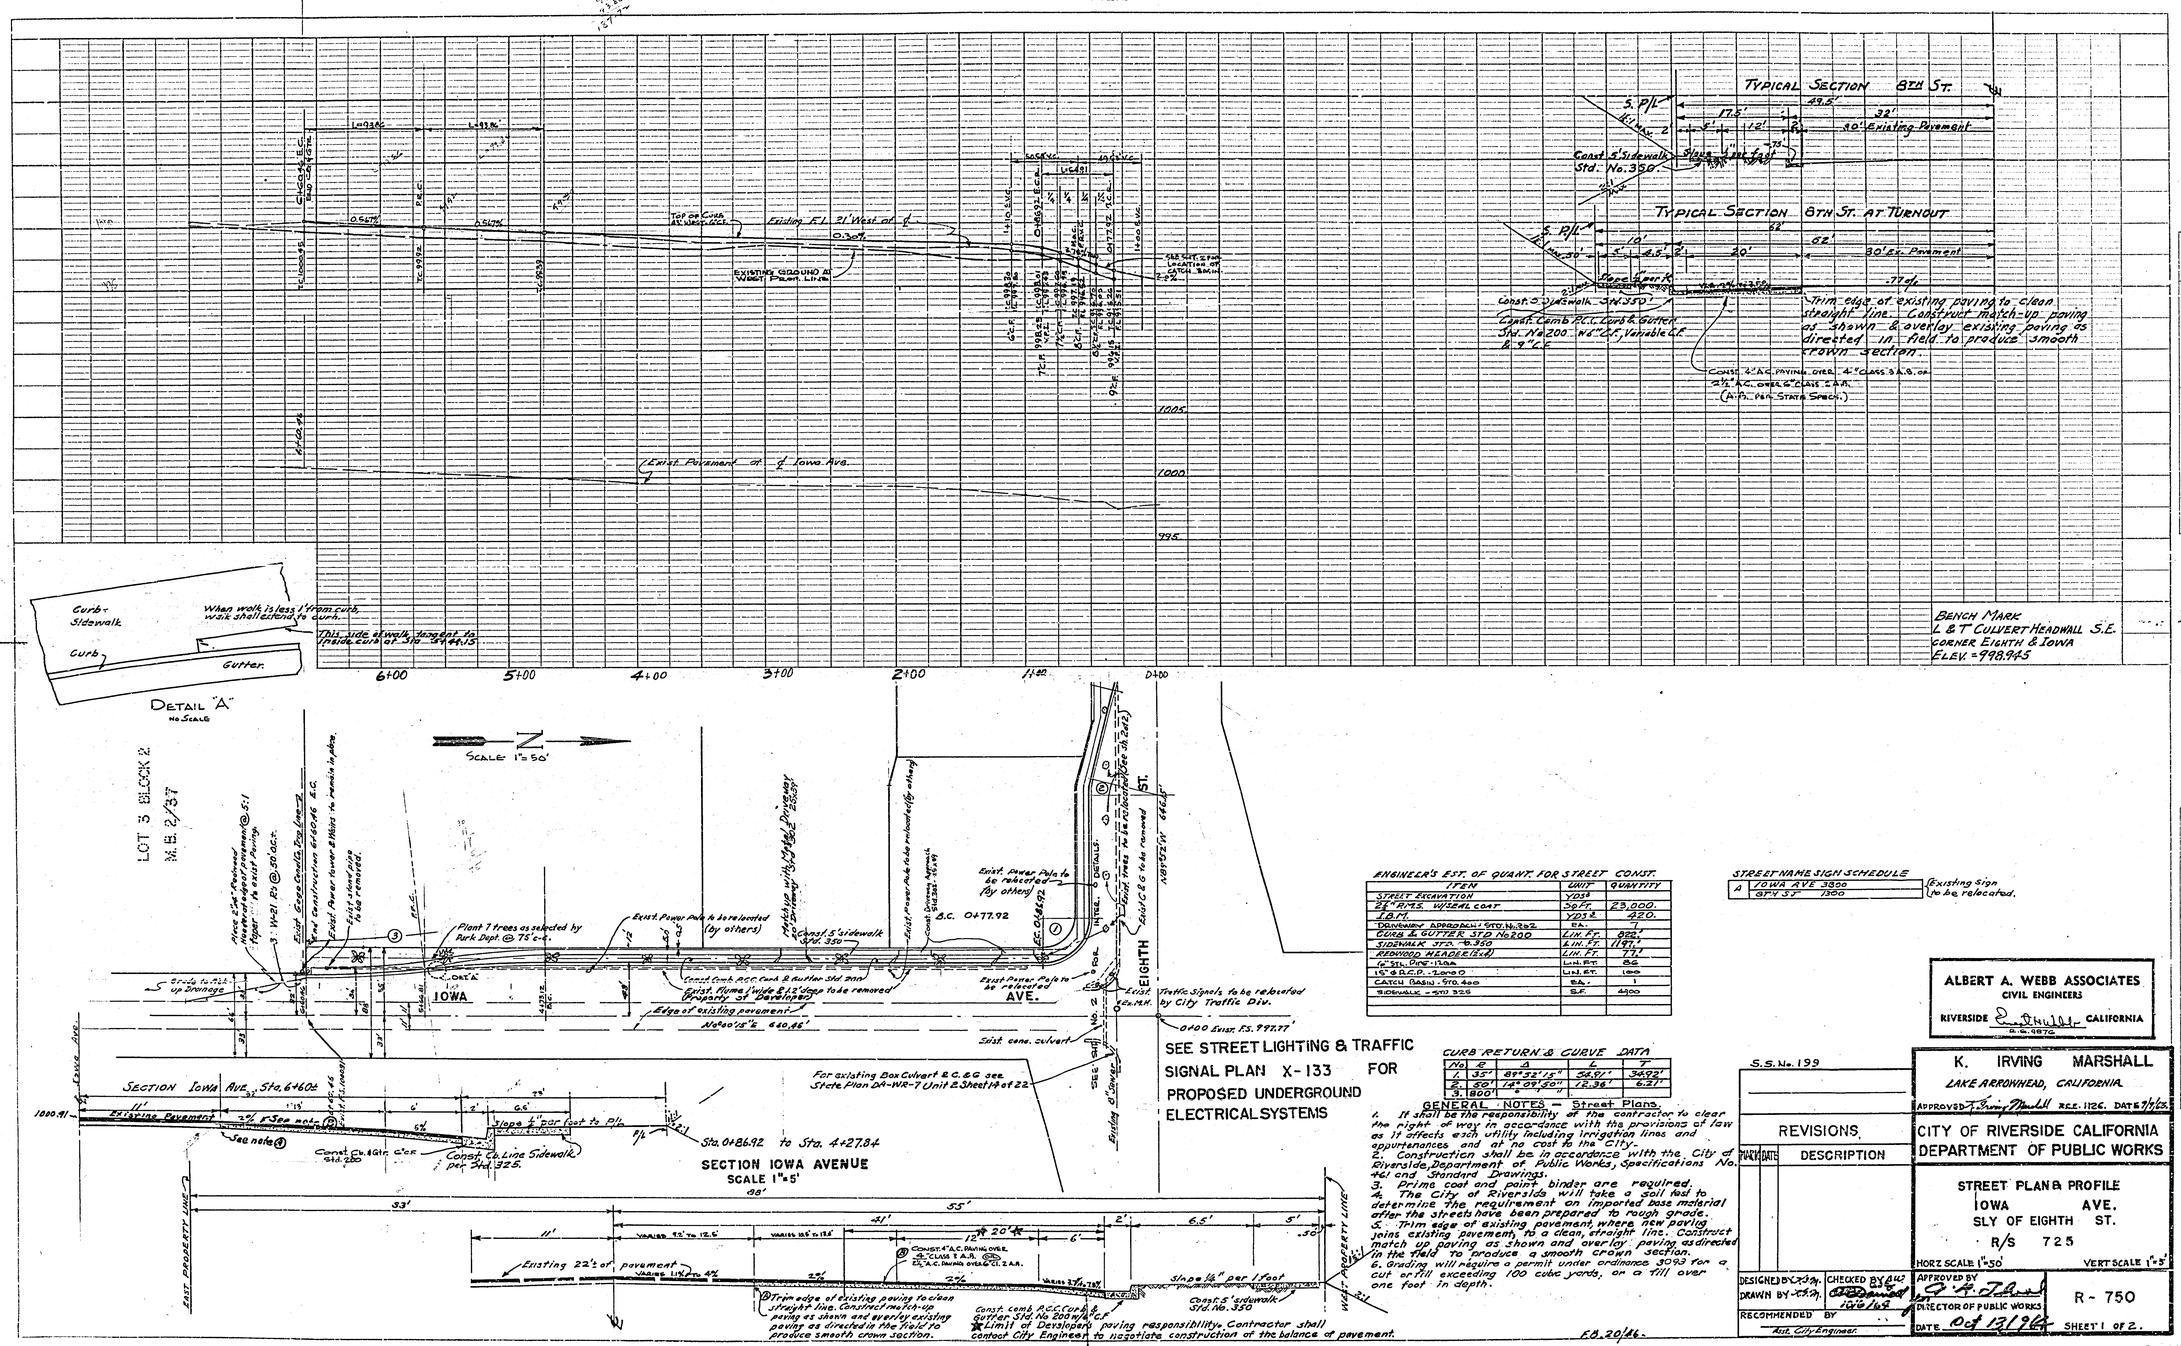

ENGINEER'S EST. OF QUANT. FOR STREET CONST.

ITEM	UNIT	QUANTITY
STREET EXCAVATION	YDS³	
2½" R.T.S. W/SEAL COAT	SQ.YD.	23,000.
1½" A.C.	YDS²	420.
DRIVEWAY APPROACH - STD. No. 362	EA.	7
CURB & GUTTER STD. No. 200	LIN. FT.	822.
SIDEWALK STD. No. 350	LIN. FT.	1171.
REDWOOD HEADER (2x6)	LIN. FT.	77.
16" STL. PIPE - 11 GA.	LIN. FT.	86
15" & D.C.P. - 12 GA.	LIN. FT.	100
CATCH BASIN - STD. 400	EA.	1
SIDEWALK - STD. 325	S.F.	4400

STREET NAME SIGN SCHEDULE

A	IOWA AVE 3800 8TH ST 1300	(Existing sign to be relocated.

CURB RETURN & CURVE DATA

No.	R	Δ	L	T
1.	35'	89°32'15"	54.91'	34.93'
2.	50'	18°03'50"	15.76'	6.21'
3.	1800'	"	"	"

GENERAL NOTES — Street Plans.

1. It shall be the responsibility of the contractor to clear the right of way in accordance with the provisions of law as it affects each utility including irrigation lines and appurtenances and at no cost to the City.
2. Construction shall be in accordance with the City of Riverside, Department of Public Works, Specifications No. 461 and Standard Drawings.
3. Prime coat and paint binder are required.
4. The City of Riverside will take a soil test to determine the requirement on imported base material after the streets have been prepared to rough grade.
5. Trim edge of existing pavement where new paving joins existing pavement, to a clean, straight line. Construct match up paving as shown and overlay paving as directed in the field to produce a smooth crown section.
6. Grading will require a permit under ordinance 3093 for a cut or fill exceeding 100 cubic yards, or a fill over one foot in depth.

F.B. 20/46.

ALBERT A. WEBB ASSOCIATES
CIVIL ENGINEERS
RIVERSIDE — CALIFORNIA
R.E. 9876

S.S. No. 199

REVISIONS		
MARK	DATE	DESCRIPTION

K. IRVING MARSHALL
LAKE ARROWHEAD, CALIFORNIA
APPROVED K. Irving Marshall R.E. 1126. DATE 5/1/25

CITY OF RIVERSIDE CALIFORNIA
DEPARTMENT OF PUBLIC WORKS

STREET PLAN & PROFILE
IOWA AVE.
S/LY OF EIGHTH ST.
R/S 725

HORZ. SCALE 1" = 50' VERT. SCALE 1" = 5'

DESIGNED BY K.S.M. CHECKED BY
DRAWN BY K.S.M. 10/8/62
RECOMMENDED BY
Asst. City Engineer

APPROVED BY
DIRECTOR OF PUBLIC WORKS
DATE Oct 13 1962

R - 750
SHEET 1 OF 2.

DWG. No. C4-153A

PROFILE
SUBMITTED
APPROVED
CITY ENGINEER, CHICAGO
NOTE BOOK
NO.
STATIONING
ELEVATIONS
BY
DATE

PLAN
SUBMITTED
PLOTTED
ALIGNMENT CHECKED
INT. OF MAP CHECKED
NOTE BOOK
NO.
BY
DATE

PLATE I—PLAN PROFILE B. F. STAPONG
THE FREDERICK POST CO., CHICAGO

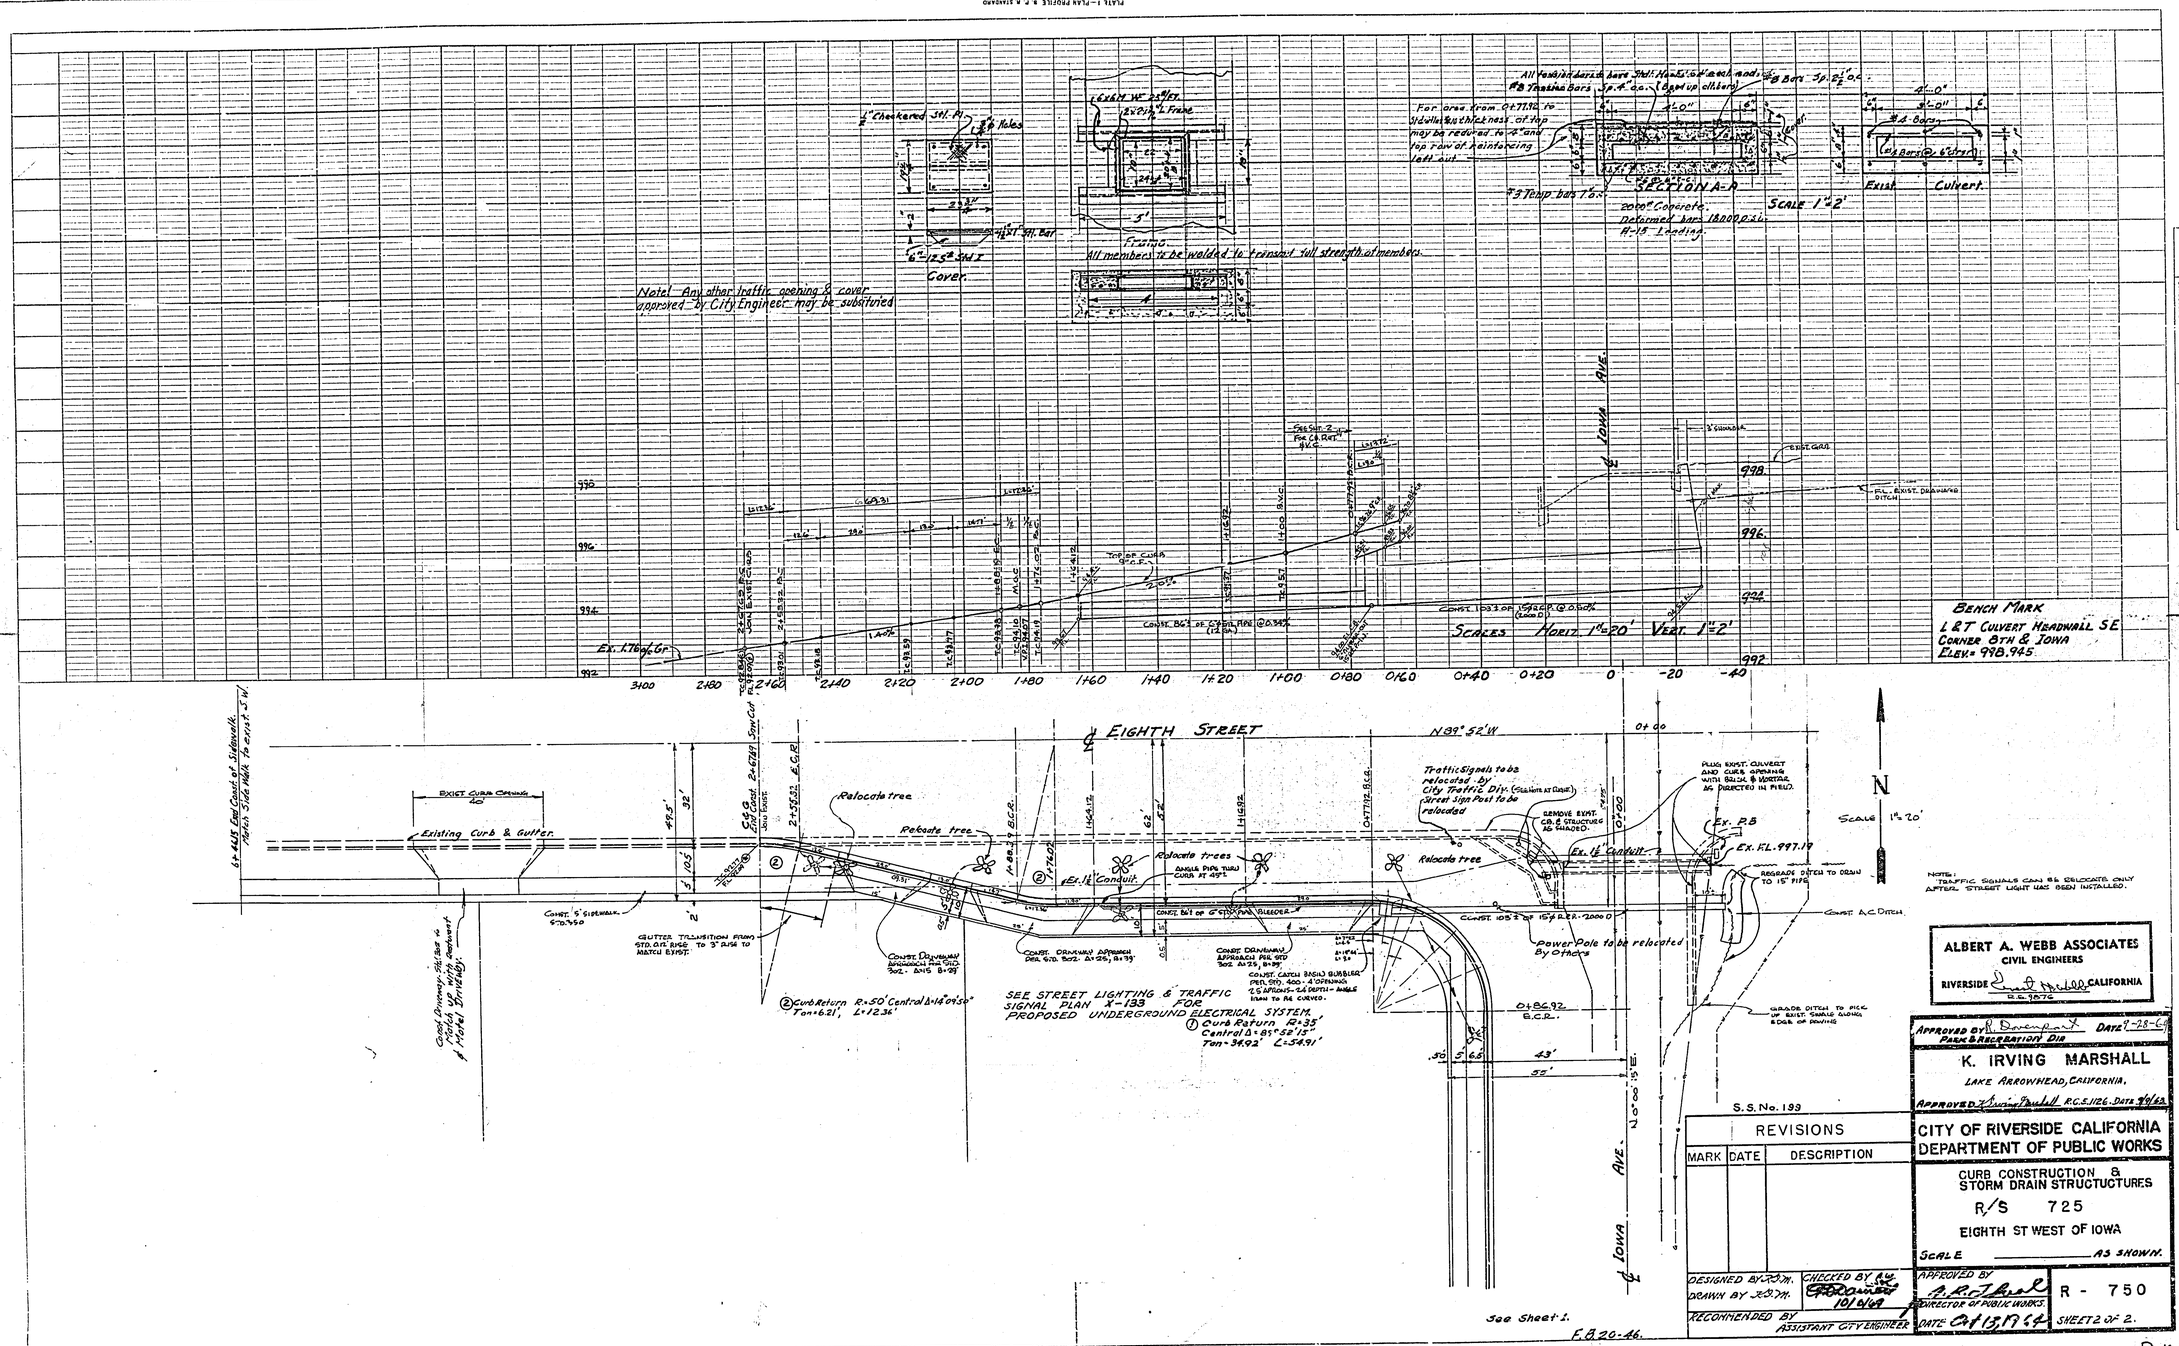

PROFILE
SURVEYED
PLOTTED
GRADES CHECKED
B.M.'S NOTED
STRUCTURE NOTATIONS CHKD.
NOTE BOOK
NO.
BY
DATE

PLAN
SURVEYED
PLOTTED
ALIGNMENT CHECKED
RT. OF WAY CHECKED
NOTE BOOK
NO.
BY
DATE

ALBERT A. WEBB ASSOCIATES
CIVIL ENGINEERS
RIVERSIDE CALIFORNIA
R.E. 9876

APPROVED BY R. Davenport DATE 9-28-64
PARK & RECREATION DIR

K. IRVING MARSHALL
LAKE ARROWHEAD, CALIFORNIA.
APPROVED K. Irving Marshall R.C.S. 1126. DATE 9/9/63

S.S. No. 199

REVISIONS		
MARK	DATE	DESCRIPTION

CITY OF RIVERSIDE CALIFORNIA
DEPARTMENT OF PUBLIC WORKS

CURB CONSTRUCTION & STORM DRAIN STRUCTUCTURES
R/S 725
EIGHTH ST WEST OF IOWA
SCALE AS SHOWN.

DESIGNED BY R.S.M.
DRAWN BY R.S.M.
CHECKED BY A.W.
101/6/69
RECOMMENDED BY ASSISTANT CITY ENGINEER
APPROVED BY A. R. Thorpe
DIRECTOR OF PUBLIC WORKS.
DATE Oct 13, 1964
R - 750
SHEET 2 OF 2.

DWG. No. 64-153 A