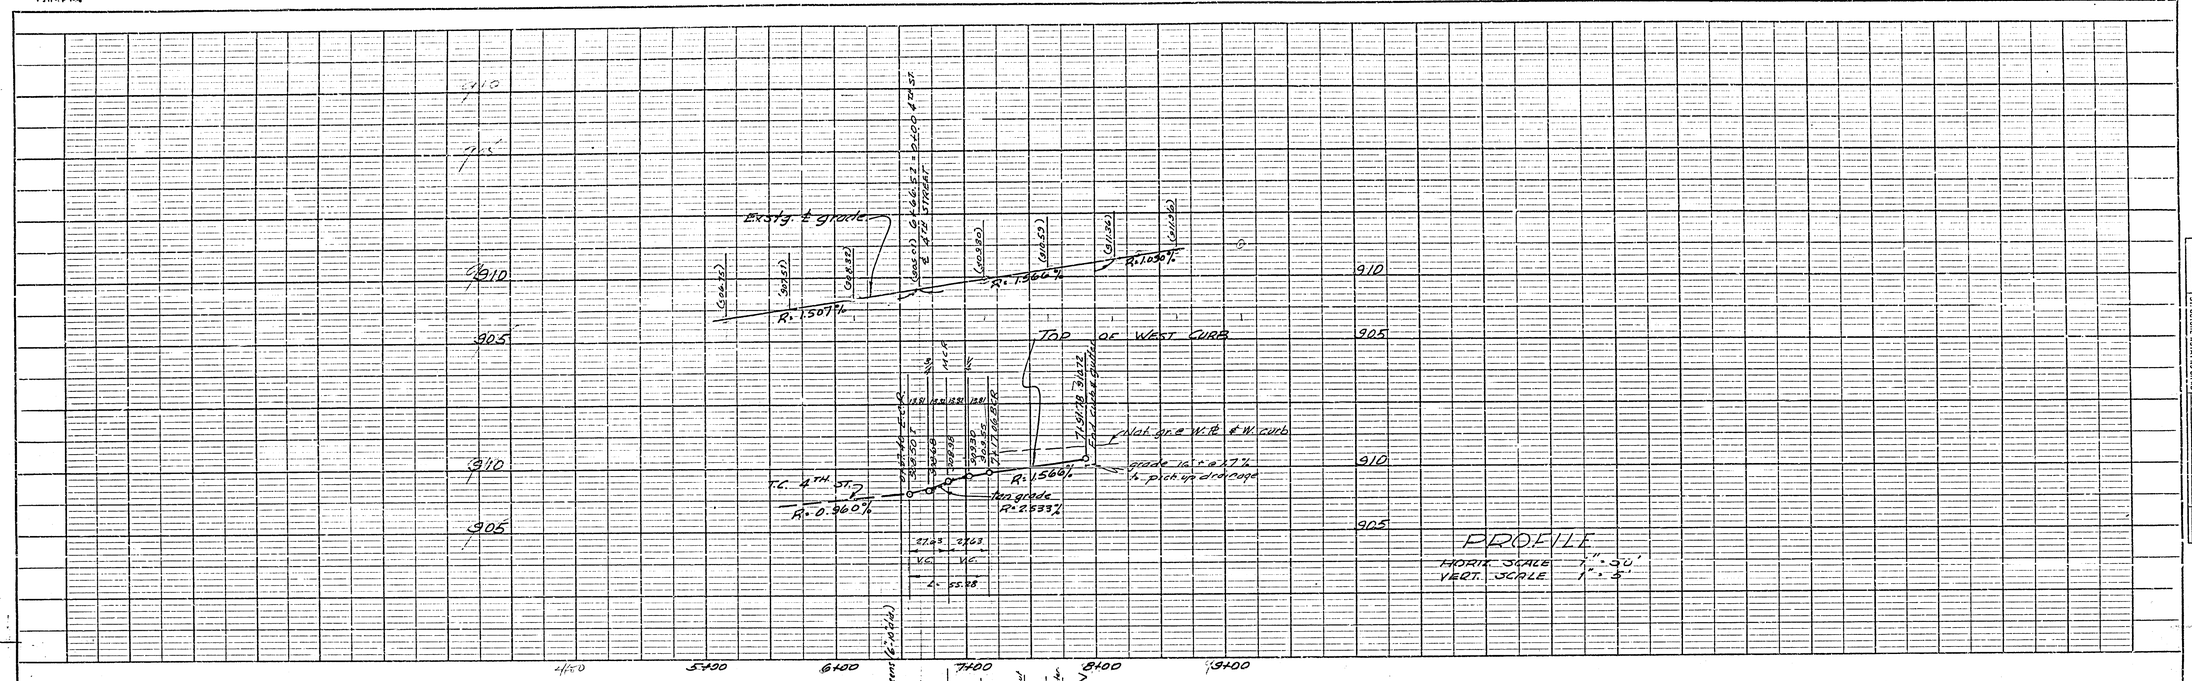

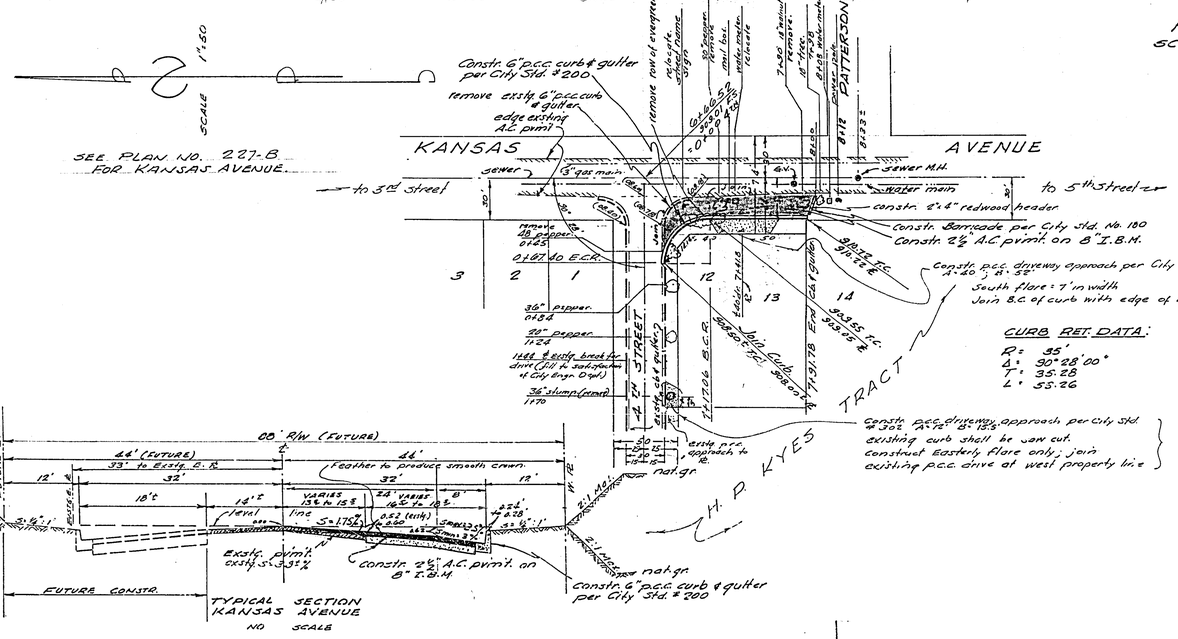

GENERAL NOTES

1. All construction shall be in accordance with Standards and Specifications No. 461 of the City of Riverside, Dept. of Public Works.
2. Trim edge of existing paving to clean straight line. Construct, match up paving and overlay existing pavement as directed in field to produce smooth crown section.
3. It shall be the responsibility of the contractor to clear the right of way in accordance with the provisions of law as it affects each utility including irrigation lines and appurtenances and at no cost to the City.
4. Prime Coat and paint binder are required
5. Grade parkway on South side 4TH STREET, adj. to Lot 12 to std. slope of ¼" / ft. (except area around pepper trees)
6. T.B.M. - at int. of LINDEN & KANSAS: "X" CUT Bolt top of Fire Hydrant: West Side of Kansas. Approx. N. ⅓ of LINDEN. U.S.G.S. El. 917.86.
7. Remove pepper tree stump at West end of property on 4th St.

ROBERT L. TAYLOR
CIVIL ENGINEER
RIVERSIDE, CALIFORNIA
Approved Robert L. Taylor RE 10670
Date 3/21/63

REVISIONS		
MARK	DATE	DESCRIPTION

CITY OF RIVERSIDE CALIFORNIA
DEPARTMENT OF PUBLIC WORKS

KANSAS AVE.
PLAN & PROFILE
WESTERLY CURB
SOUTH OF 4TH STREET

DESIGNED BY:
DRAWN BY:
CHECKED BY: Ron Hay
RECOMMENDED BY: ASSISTANT CITY ENGINEER
APPROVED BY: DIRECTOR OF PUBLIC WORKS
DATE: 12-16-63
R-751
SHEET 1 OF 1 SHEETS

PROFILE
NO. VOL. PAGE
SURVEYED
COMPUTED
CALCULATED
CHECKED
BY: COUNTY SURVEYOR

PLAN
NO. NOTE BOOK
SURVEYED
PLOTTED
COMPUTED
ALIGNMENT CHECKED
BY OF RWQ CHECKED
BY
DATE