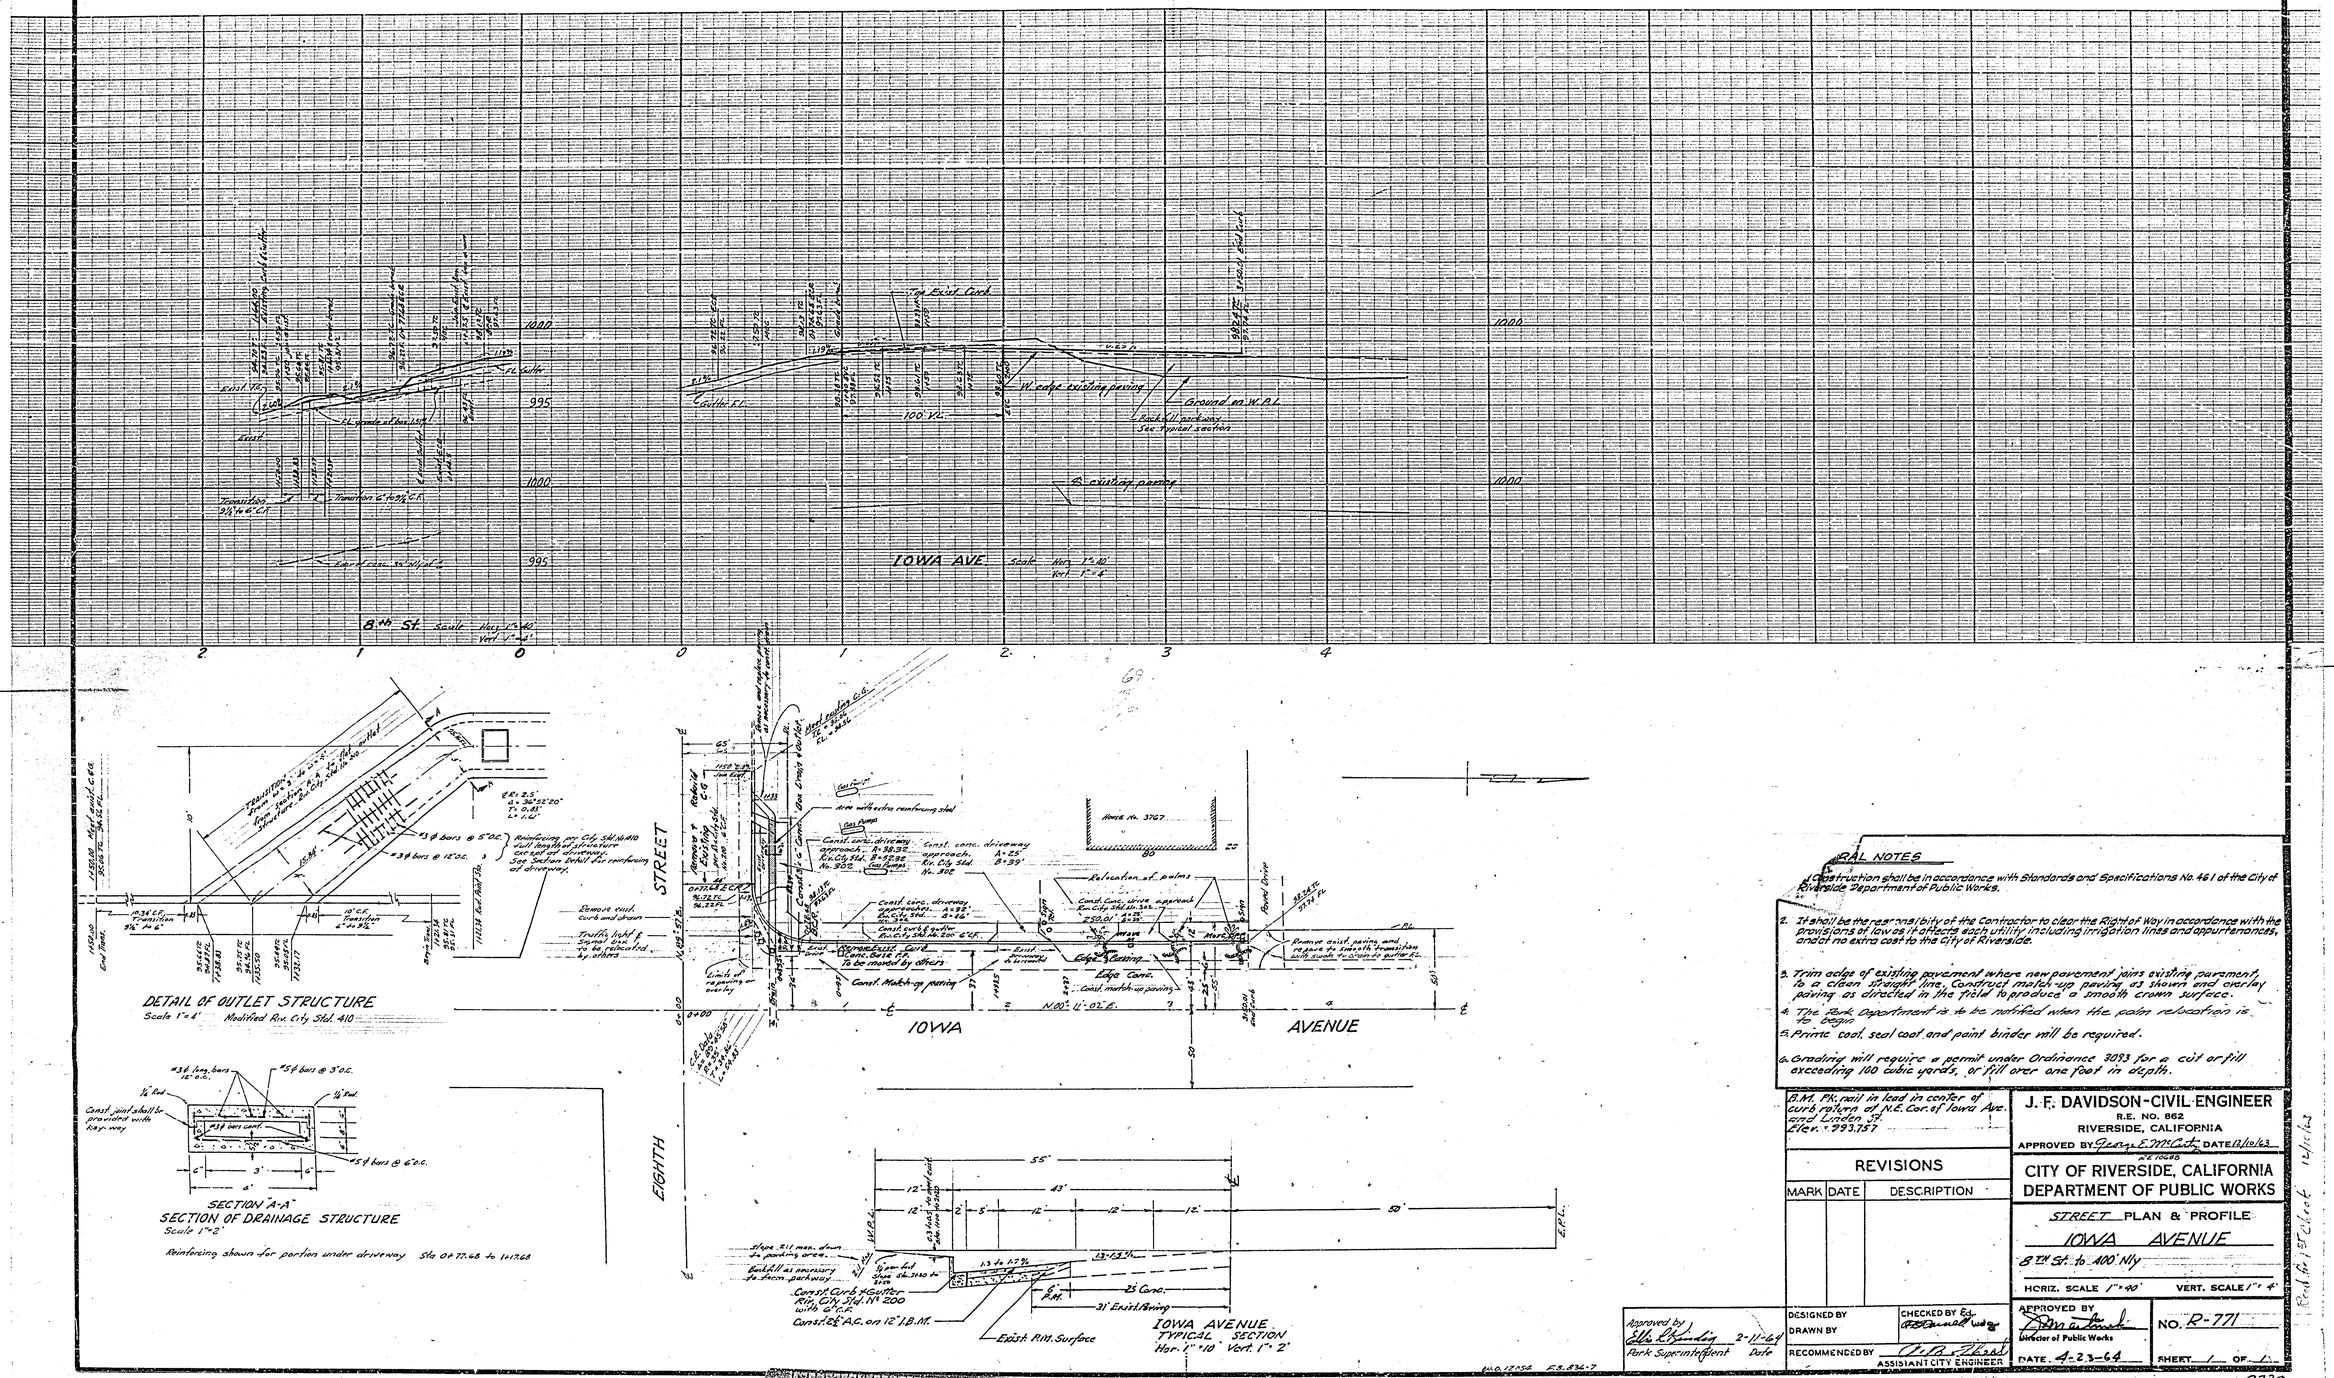
IOWA AVE
8th St.
DETAIL OF OUTLET STRUCTURE
Scale 1"=4'
Modified Riv. City Std. 410
SECTION "A-A"
SECTION OF DRAINAGE STRUCTURE
Scale 1"=2'
Reinforcing shown for portion under driveway
EIGHTH STREET
IOWA AVENUE
IOWA AVENUE
TYPICAL SECTION
Hor. 1"=10' Vert. 1"=2'
GENERAL NOTES
1. Construction shall be in accordance with Standards and Specifications No. 461 of the City of Riverside Department of Public Works.
2. It shall be the responsibility of the Contractor to clear the Right of Way in accordance with the provisions of law as it affects each utility including irrigation lines and appurtenances, and at no extra cost to the City of Riverside.
3. Trim edge of existing pavement where new pavement joins existing pavement, to a clean straight line. Conduct match-up paving as shown and overlay paving as directed in the field to produce a smooth crown surface.
4. The Park Department is to be notified when the palm relocation is to begin.
5. Prime coat, seal coat and paint binder will be required.
6. Grading will require a permit under Ordinance 3093 for a cut or fill exceeding 100 cubic yards, or fill over one foot in depth.
B.M. PK nail in lead in center of curb pattern at N.E. Cor. of Iowa Ave. and Linden St.
Elev. = 993.757
REVISIONS
MARK DATE DESCRIPTION
J. F. DAVIDSON-CIVIL ENGINEER
R.E. NO. 862
RIVERSIDE, CALIFORNIA
APPROVED BY George E. McCarty DATE 12/10/62
CITY OF RIVERSIDE, CALIFORNIA
DEPARTMENT OF PUBLIC WORKS
STREET PLAN & PROFILE
IOWA AVENUE
8th St. to 400' N'ly
HORIZ. SCALE 1"=40' VERT. SCALE 1"=4'
APPROVED BY
Director of Public Works
NO. R-771
DATE 4-23-64
SHEET 1 OF 1
Approved by Park Superintendent 2-11-64 Date
DESIGNED BY
DRAWN BY
CHECKED BY
RECOMMENDED BY
ASSISTANT CITY ENGINEER
2728