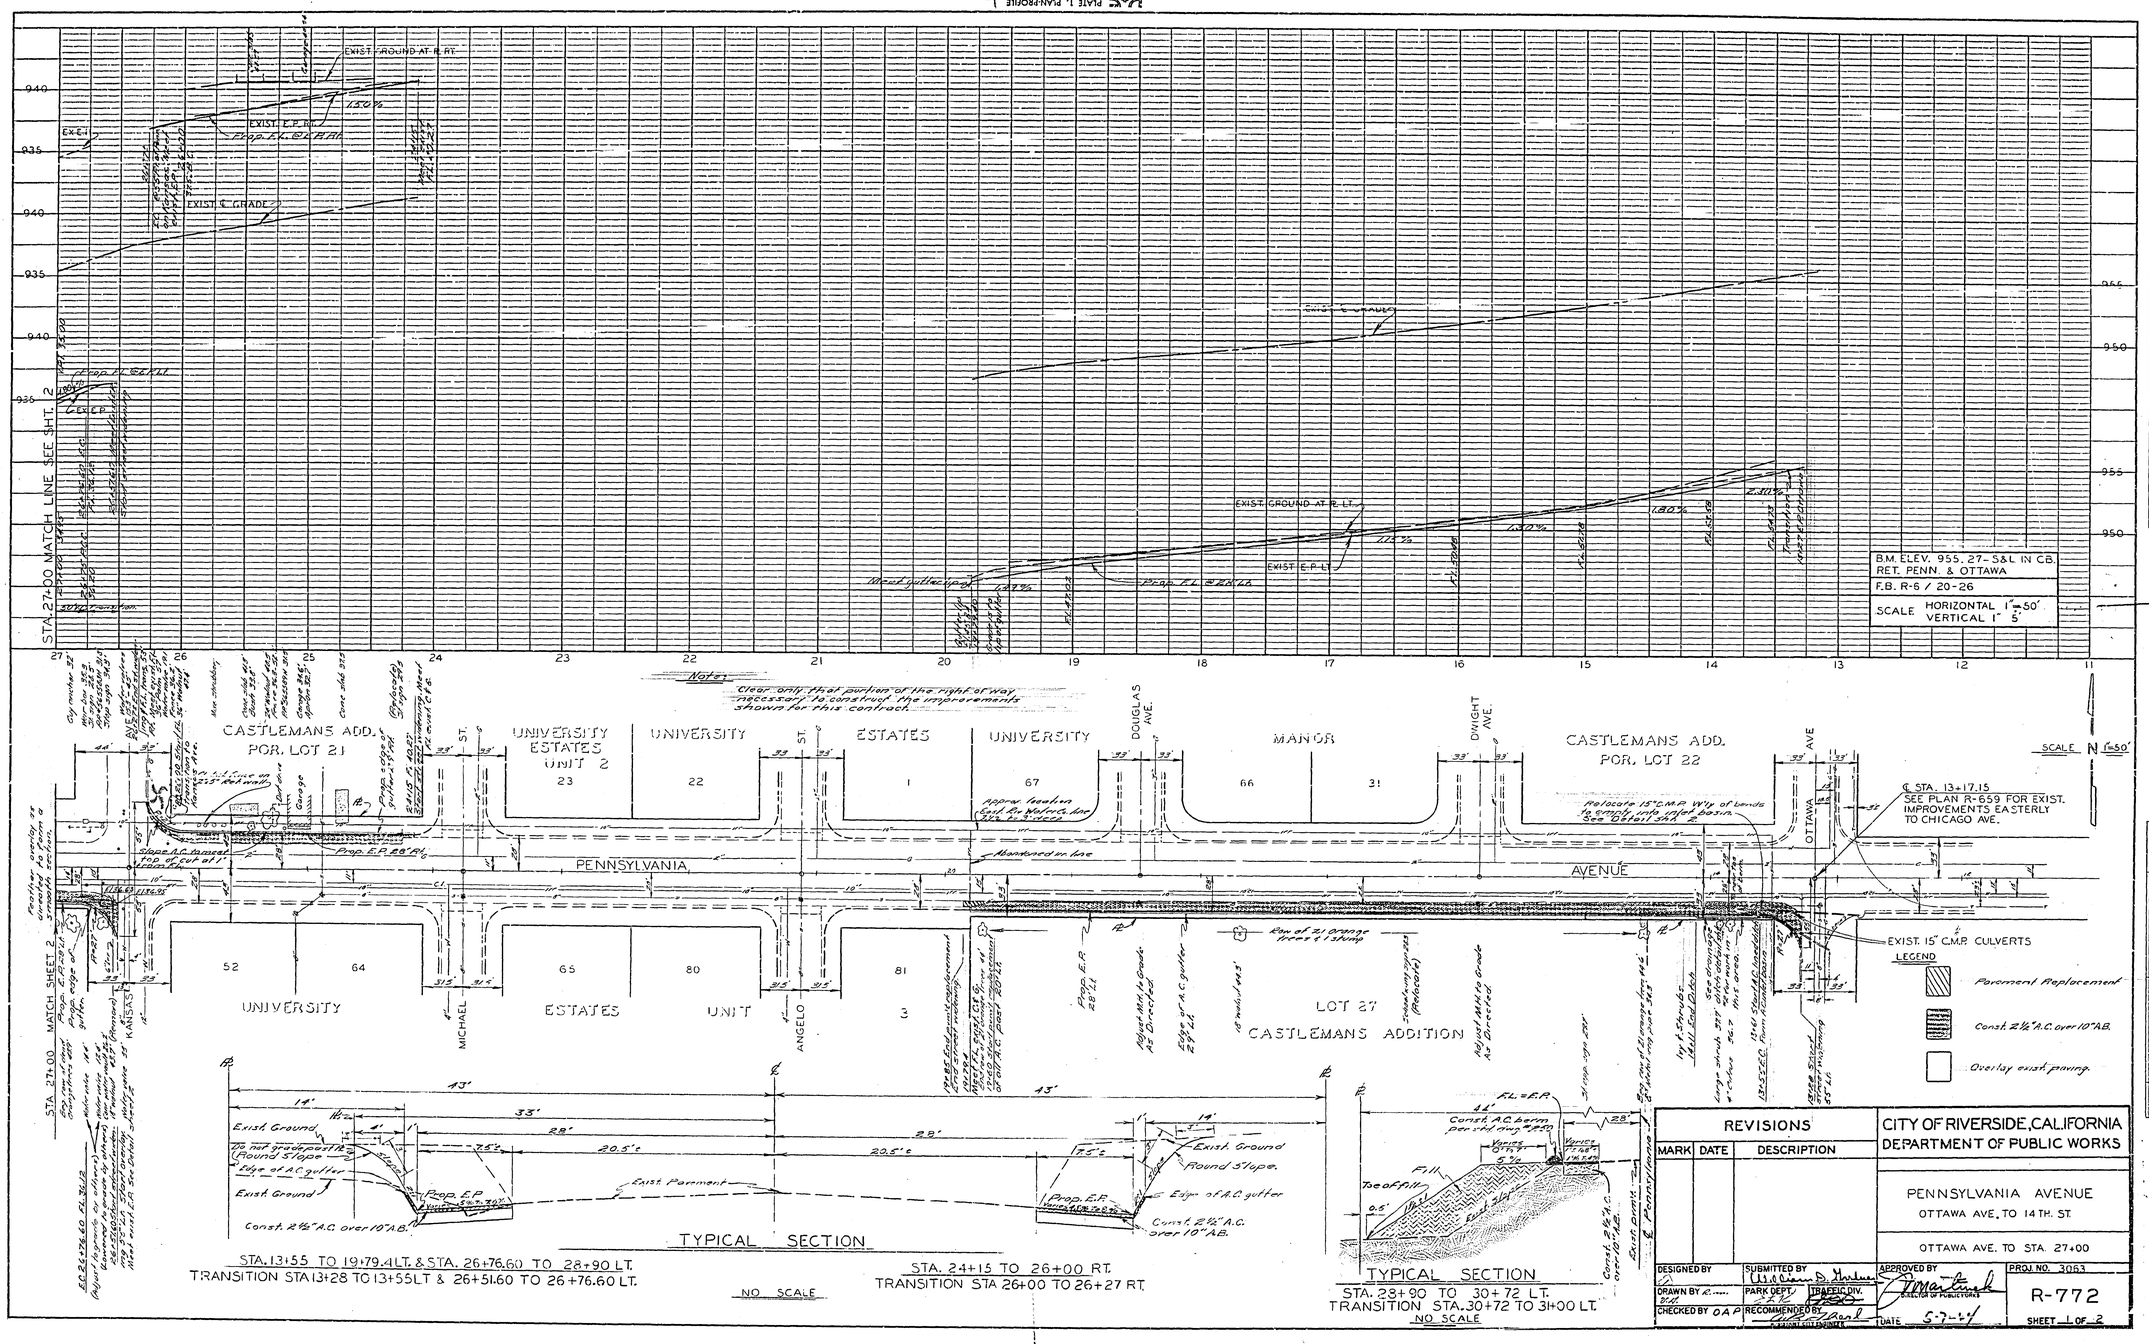

REVISIONS		
MARK	DATE	DESCRIPTION

CITY OF RIVERSIDE, CALIFORNIA
DEPARTMENT OF PUBLIC WORKS

PENNSYLVANIA AVENUE
OTTAWA AVE. TO 14TH. ST.

OTTAWA AVE. TO STA. 27+00

DESIGNED BY
DRAWN BY
CHECKED BY OAP
SUBMITTED BY
PARK DEPT.
TRAFFIC DIV.
RECOMMENDED BY
APPROVED BY
DIRECTOR OF PUBLIC WORKS
DATE 5-7-64
PROJ. NO. 3063
R-772
SHEET 1 OF 2

PROFILE
NOTE BOOK
NO.
SURVEYED
PLOTTED
GRADES CHECKED
B.M. NOTED
STRUCTURE NOTATIONS CHK'D
BY
DATE

PLAN
NOTE BOOK
NO.
SURVEYED
PLOTTED
ALIGNMENT CHECKED
RT. OF WAY CHECKED
BY
DATE

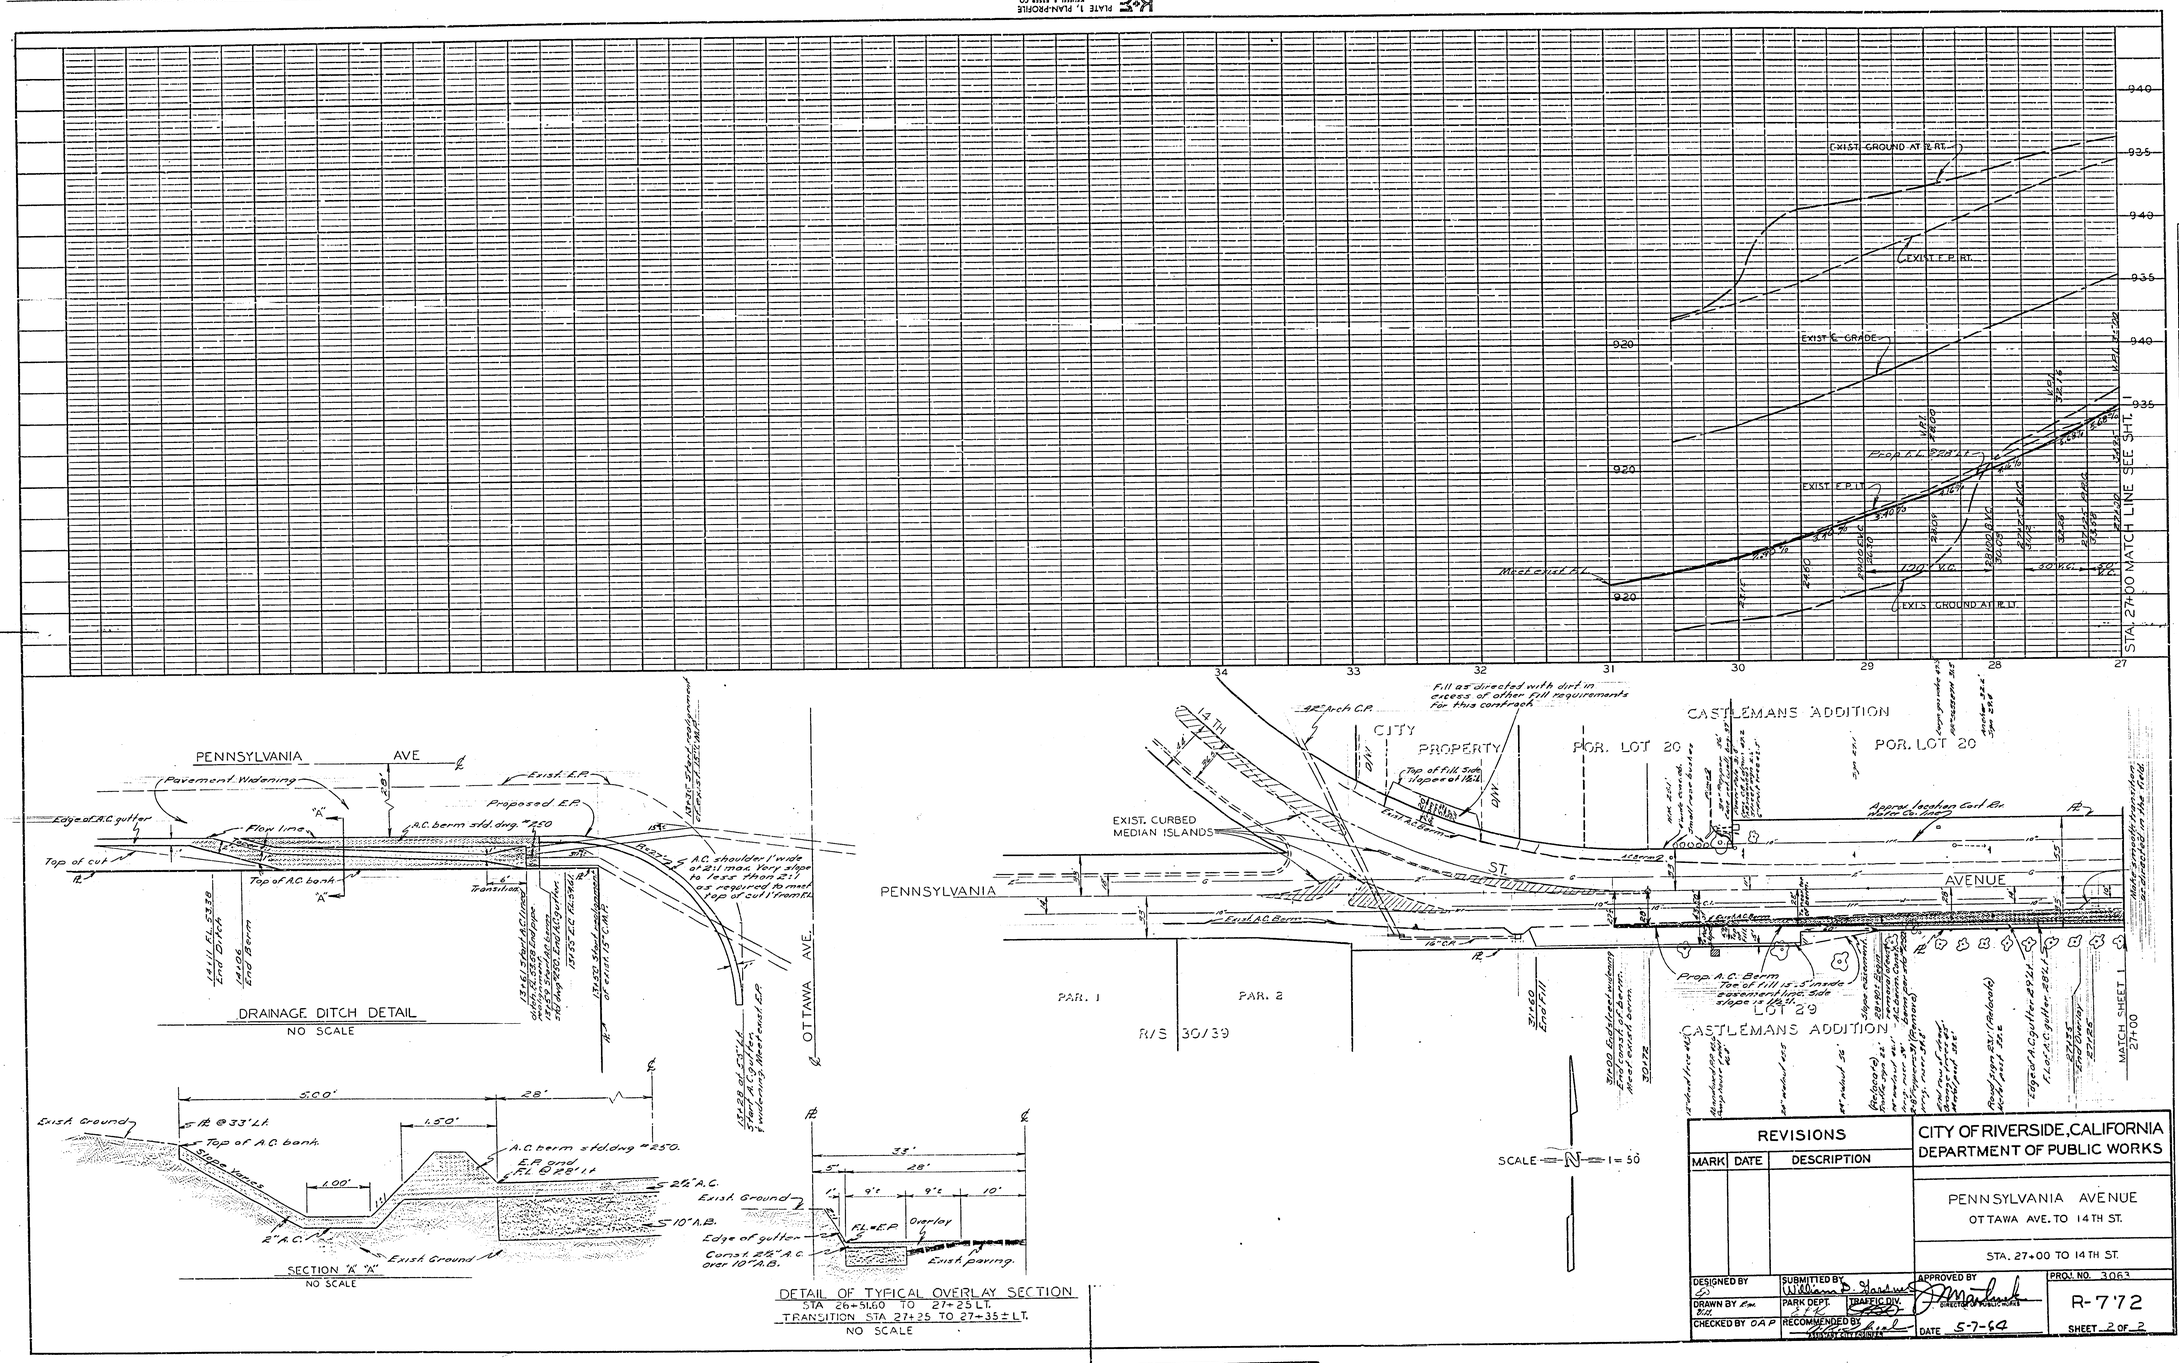
PROFILE
EXIST. GROUND AT ℄ RT.
EXIST. E.P. RT.
EXIST. ℄ GRADE
PROP. P.L. GRADE
EXIST. E.P. LT.
EXIST. GROUND AT ℄ LT.
STA. 27+00 MATCH LINE SEE SHT. 1
PLAN
PENNSYLVANIA AVE
Pavement Widening
Exist. E.P.
Proposed E.P.
Edge of A.C. gutter
Flow line
A.C. berm std. dwg. #250
Top of cut
Top of A.C. bank
A.C. shoulder 1' wide or as may vary slope to less than 2:1 as required to meet top of cut transition
DRAINAGE DITCH DETAIL
NO SCALE
OTTAWA AVE.
PENNSYLVANIA
ST
AVENUE
EXIST. CURBED MEDIAN ISLANDS
CITY PROPERTY
POR. LOT 20
CASTLEMANS ADDITION
LOT 29
PAR. 1
PAR. 2
R/S 30/39
Fill as directed with dirt in excess of other fill requirements for this contract.
Prop. A.C. Berm
MATCH SHEET 1
27+00
SCALE N 1=50
Exist. Ground
Top of A.C. bank
Slope varies
A.C. berm std. dwg. #250
EP and FL @ 28' Lt.
2½" A.C.
10" A.B.
Exist. Ground
SECTION "A" "A"
NO SCALE
Exist. Ground
Edge of gutter
Const. 2½" A.C. over 10" A.B.
FL=EP
Overlay
Exist. paving
DETAIL OF TYPICAL OVERLAY SECTION
STA 26+51.60 TO 27+25 LT.
TRANSITION STA 27+25 TO 27+35± LT.
NO SCALE
REVISIONS
MARK DATE DESCRIPTION
CITY OF RIVERSIDE, CALIFORNIA
DEPARTMENT OF PUBLIC WORKS
PENNSYLVANIA AVENUE
OTTAWA AVE. TO 14TH ST.
STA. 27+00 TO 14TH ST.
DESIGNED BY
DRAWN BY
CHECKED BY
SUBMITTED BY
PARK DEPT.
TRAFFIC DIV.
RECOMMENDED BY
APPROVED BY
DIRECTOR OF PUBLIC WORKS
DATE 5-7-64
PROJ. NO. 3063
R-772
SHEET 2 OF 2

[redacted]