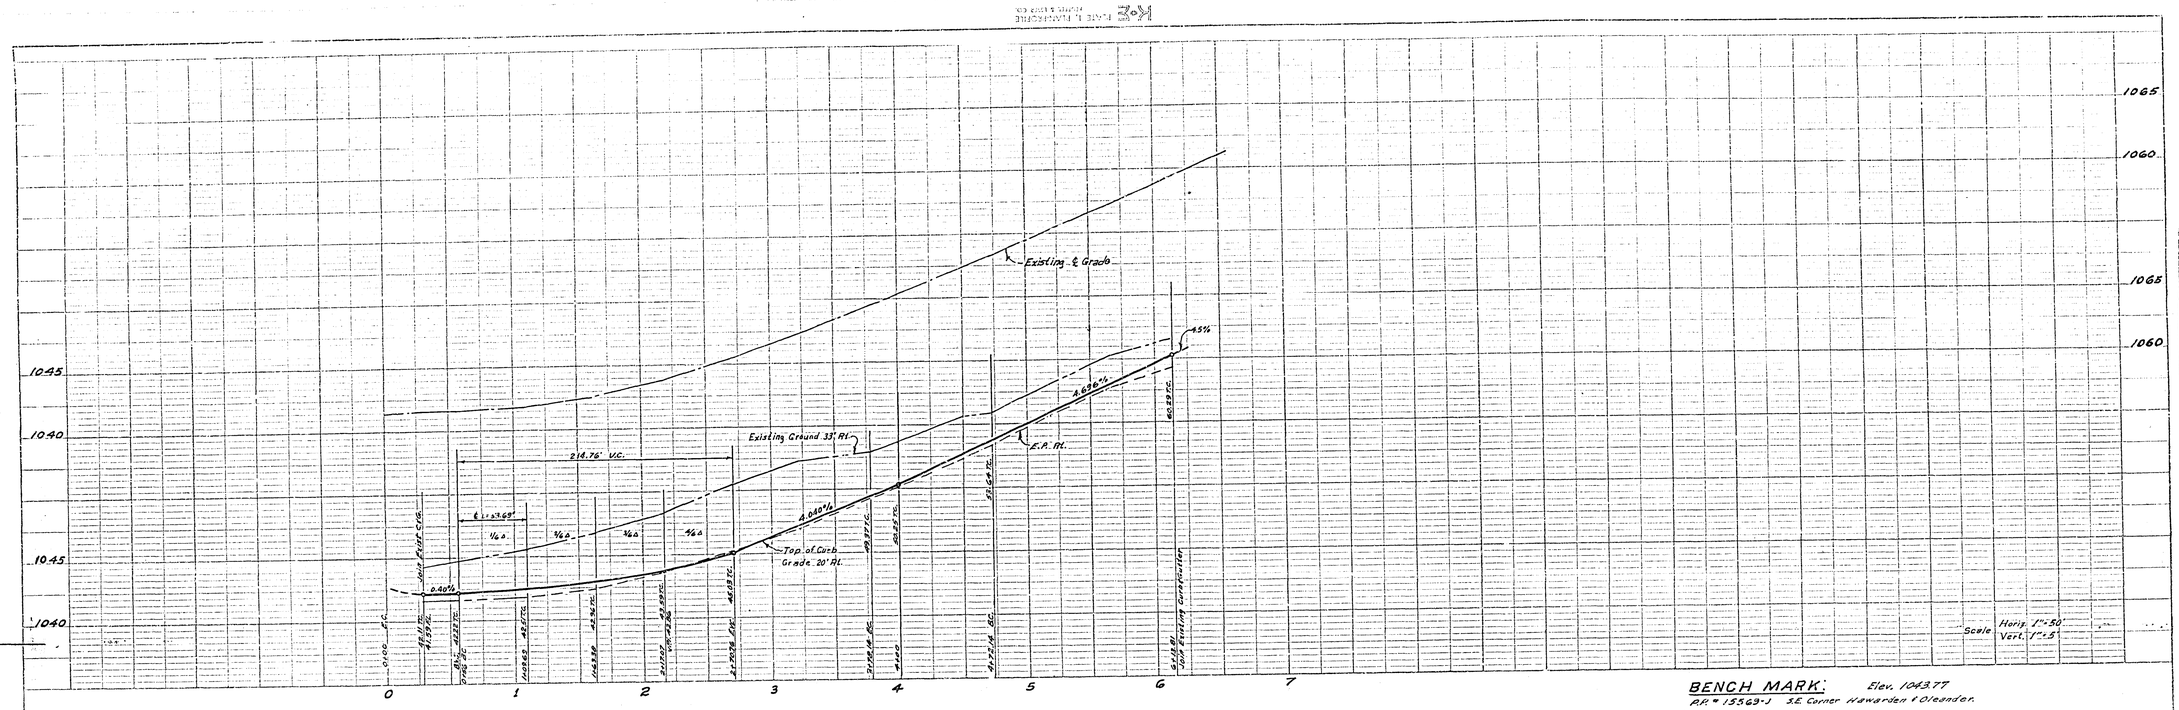

BENCH MARK:

Elev. 1043.77
R.P. # 15563-1 S.E. Corner Hawarden & Oleander.

GENERAL NOTES:

1. It shall be the responsibility of the contractor to clear the right of way in accordance with the provisions of law as it affects each utility including irrigation lines and appurtenances and at no cost to the City.
2. Construction shall be in accordance with the City of Riverside, Department of Public Works, Specifications No. 461 and Standard Drawings.
3. Prime coat, seal coat, and paint binder are required.
4. Grading will require a permit under Ordinance 3093 for a cut or fill exceeding 100 cubic yards, or a fill over one foot in depth.
5. The City of Riverside will take a soil test to determine the requirement on imported base material after the streets have been prepared to rough grade. Contractor is to notify City of Riverside when rough grading is accomplished.
6. Trim edge of existing pavement, where new paving joins existing pavement, to a clean, straight line. Construct match-up paving as shown and overlay paving as directed in the field to produce a smooth crown section.
7. NOTE TO CONTRACTOR: The existence and location of any underground utility pipes or structures shown on these plans are obtained by a search of the available records. To the best of our knowledge, there are no existing utilities except as shown on these plans. The Contractor is required to take due precautionary measures to protect the utility lines shown and any other lines not of record or not shown on these plans.

QUANTITY ESTIMATE

Curb & Gutter Standard No. 200 (6"C.F.)	569 L.F.
2½" A.C. & Seal coat	5,250 S.F.
" Imported Base Material	C.Y.
Tree removal	8 Ea

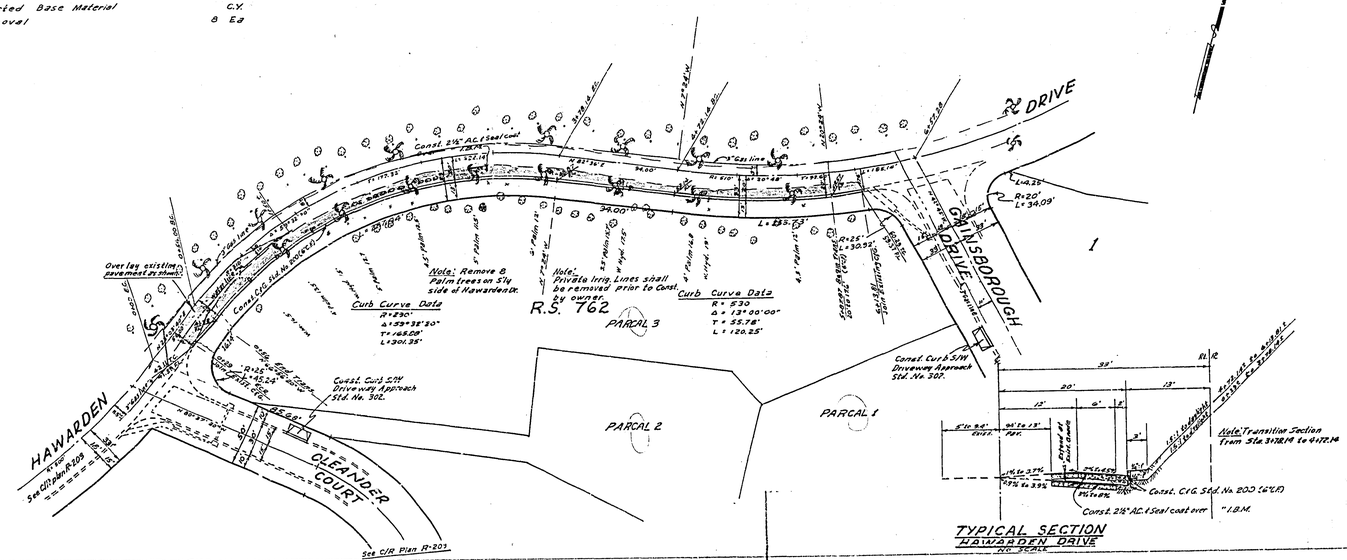

TYPICAL SECTION
HAWARDEN DRIVE
NO SCALE

Approved By: Elbie L. Kirby, Parks Superintendent	ALBERT A. WEBB ASSOCIATES CIVIL ENGINEERS - RIVERSIDE, CALIFORNIA
Date: 1-20-64	APPROVED S. H. N. Webb DATE 12/6/63 R.E. 3076
REVISION: DATE / DESCRIPTION	CITY OF RIVERSIDE, CALIFORNIA DEPARTMENT OF PUBLIC WORKS
	HAWARDEN DRIVE
	OLEANDER TO COURT GAINSBOROUGH DRIVE R.S. 762
DATE / SCALE 1" = 50'	APPROVED BY
DRAWN / W.O. 63-152	DIRECTOR OF PUBLIC WORKS — NO. R-773
CHECKED / F.B. 434 - 500	DATE 1-22-64 — SHEET 1 OF 1

Dwg. No. 63-152A