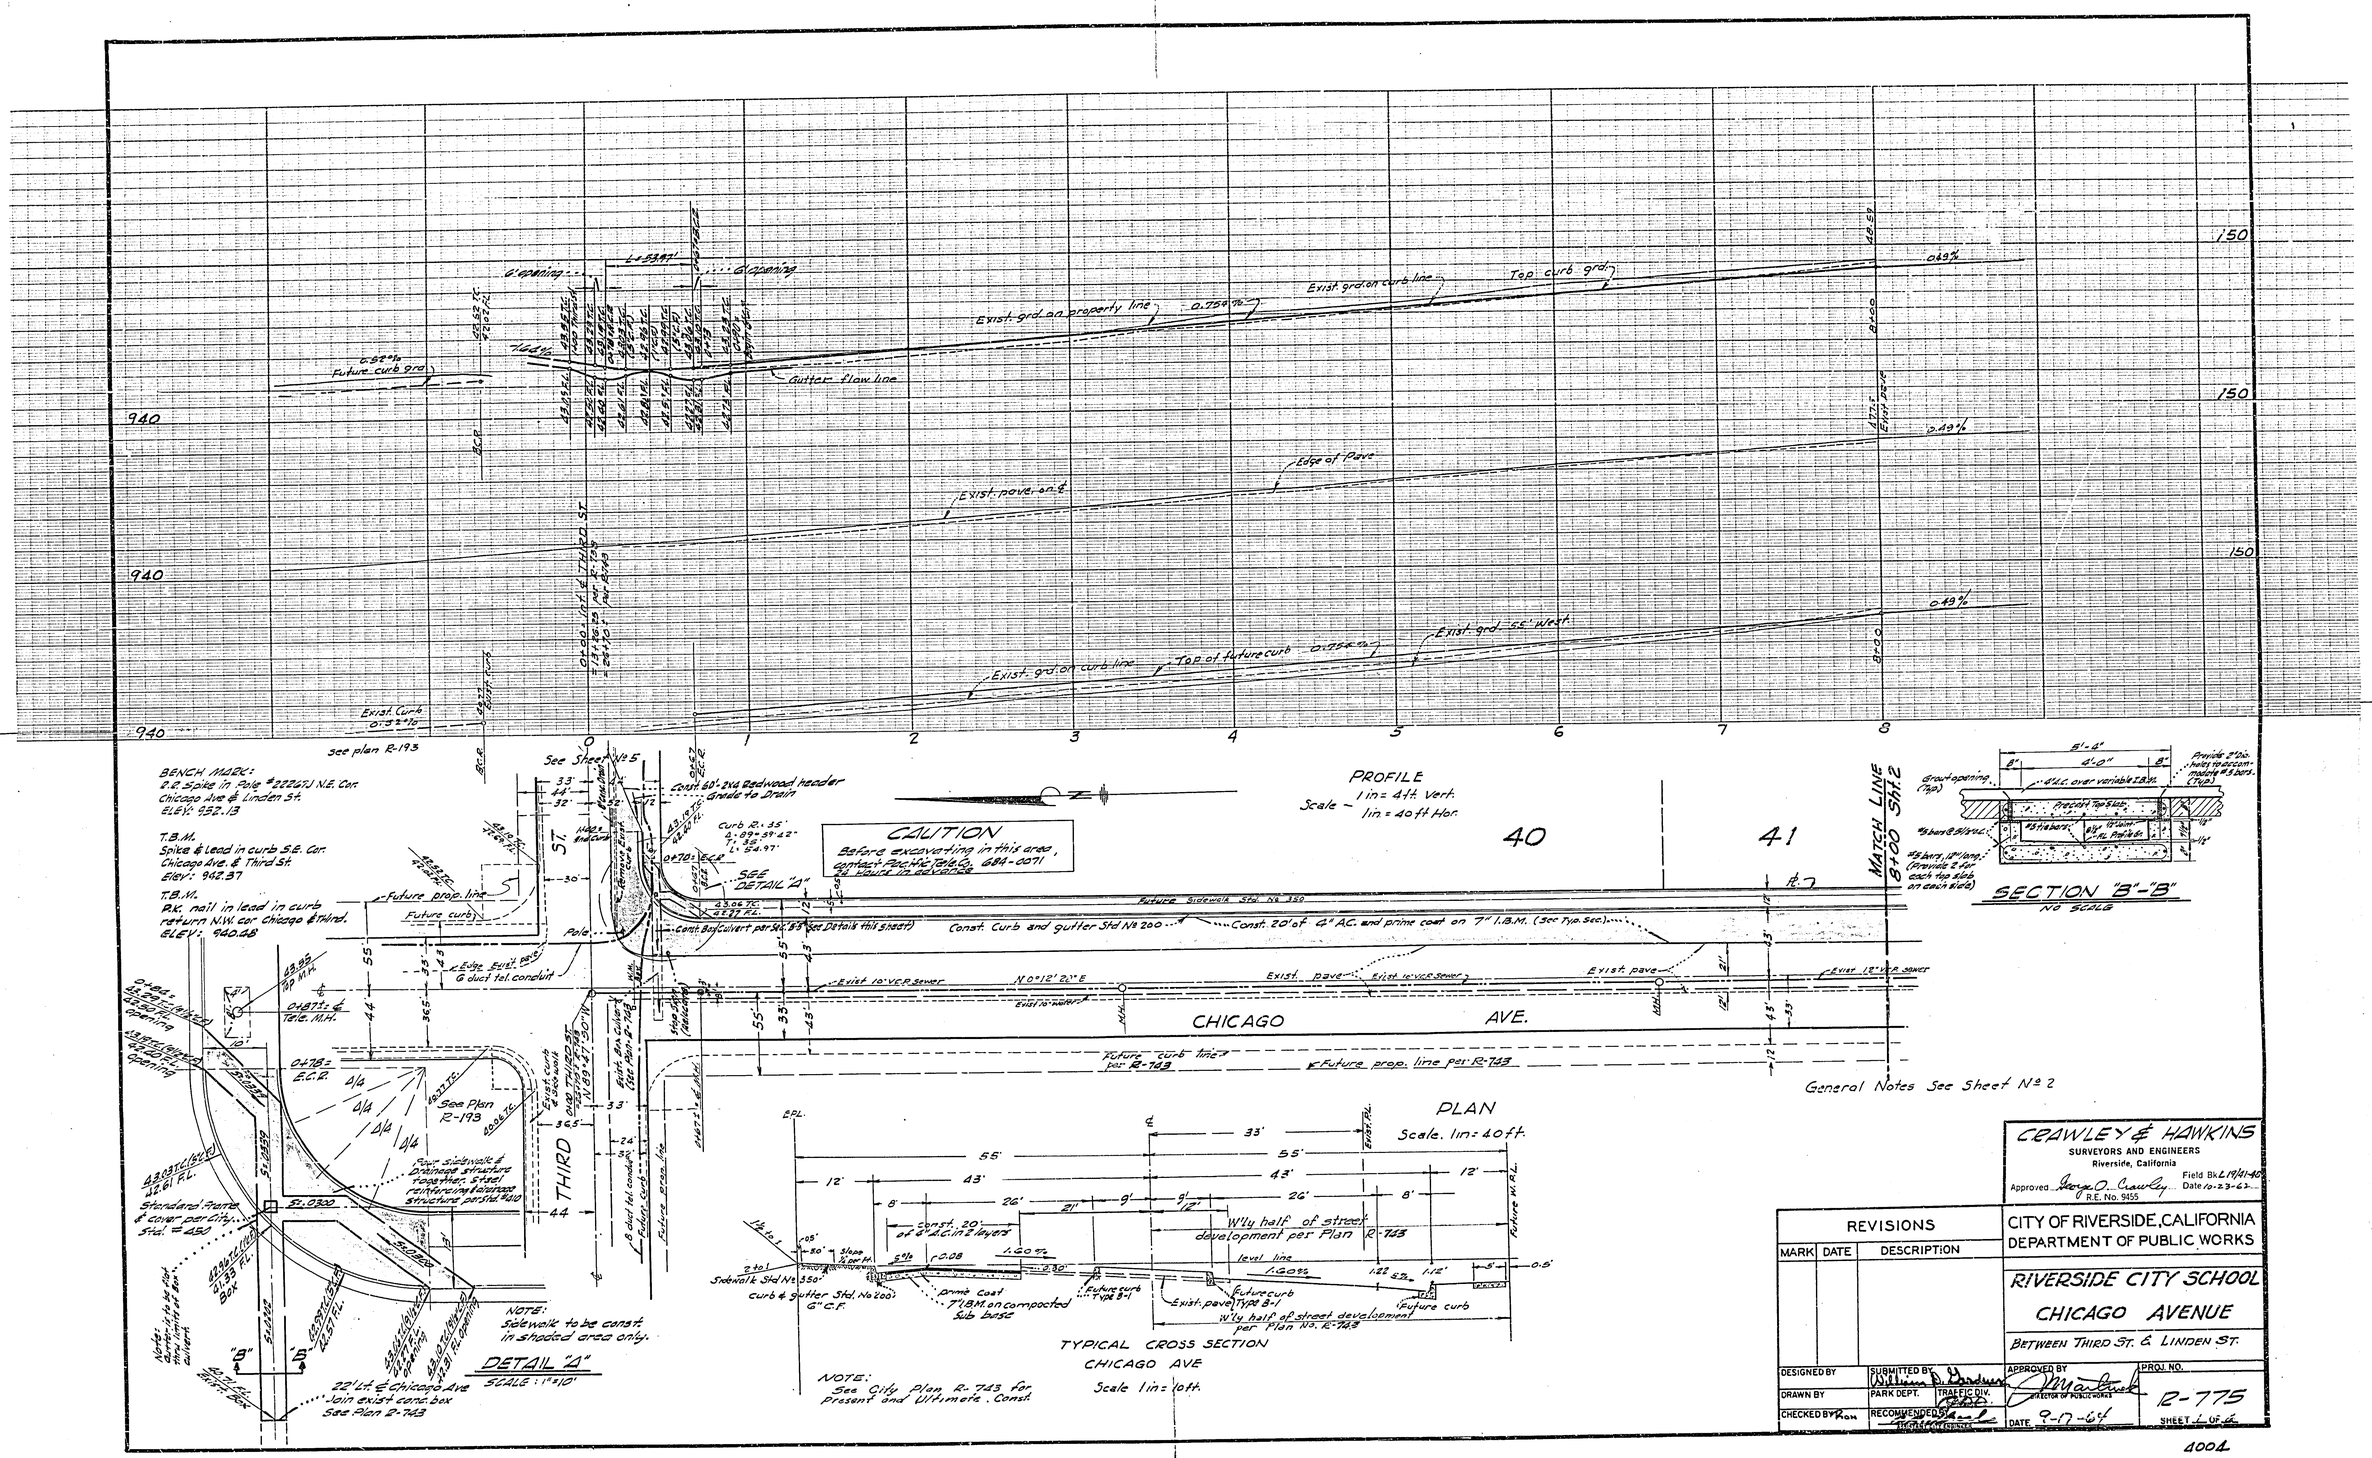

CRAWLEY & HAWKINS
SURVEYORS AND ENGINEERS
Riverside, California
Approved George O. Crawley R.E. No. 9655
Field Bk. L 19/41-60
Date 10-23-63

REVISIONS		
MARK	DATE	DESCRIPTION

CITY OF RIVERSIDE, CALIFORNIA
DEPARTMENT OF PUBLIC WORKS

RIVERSIDE CITY SCHOOL
CHICAGO AVENUE
BETWEEN THIRD ST. & LINDEN ST.

DESIGNED BY	SUBMITTED BY William D. Lardner	APPROVED BY	PROJ. NO.
DRAWN BY	PARK DEPT. TRAFFIC DIV.	DIRECTOR OF PUBLIC WORKS	R-775
CHECKED BY Ram	RECOMMENDED	DATE 9-17-64	SHEET 1 OF 6

4001

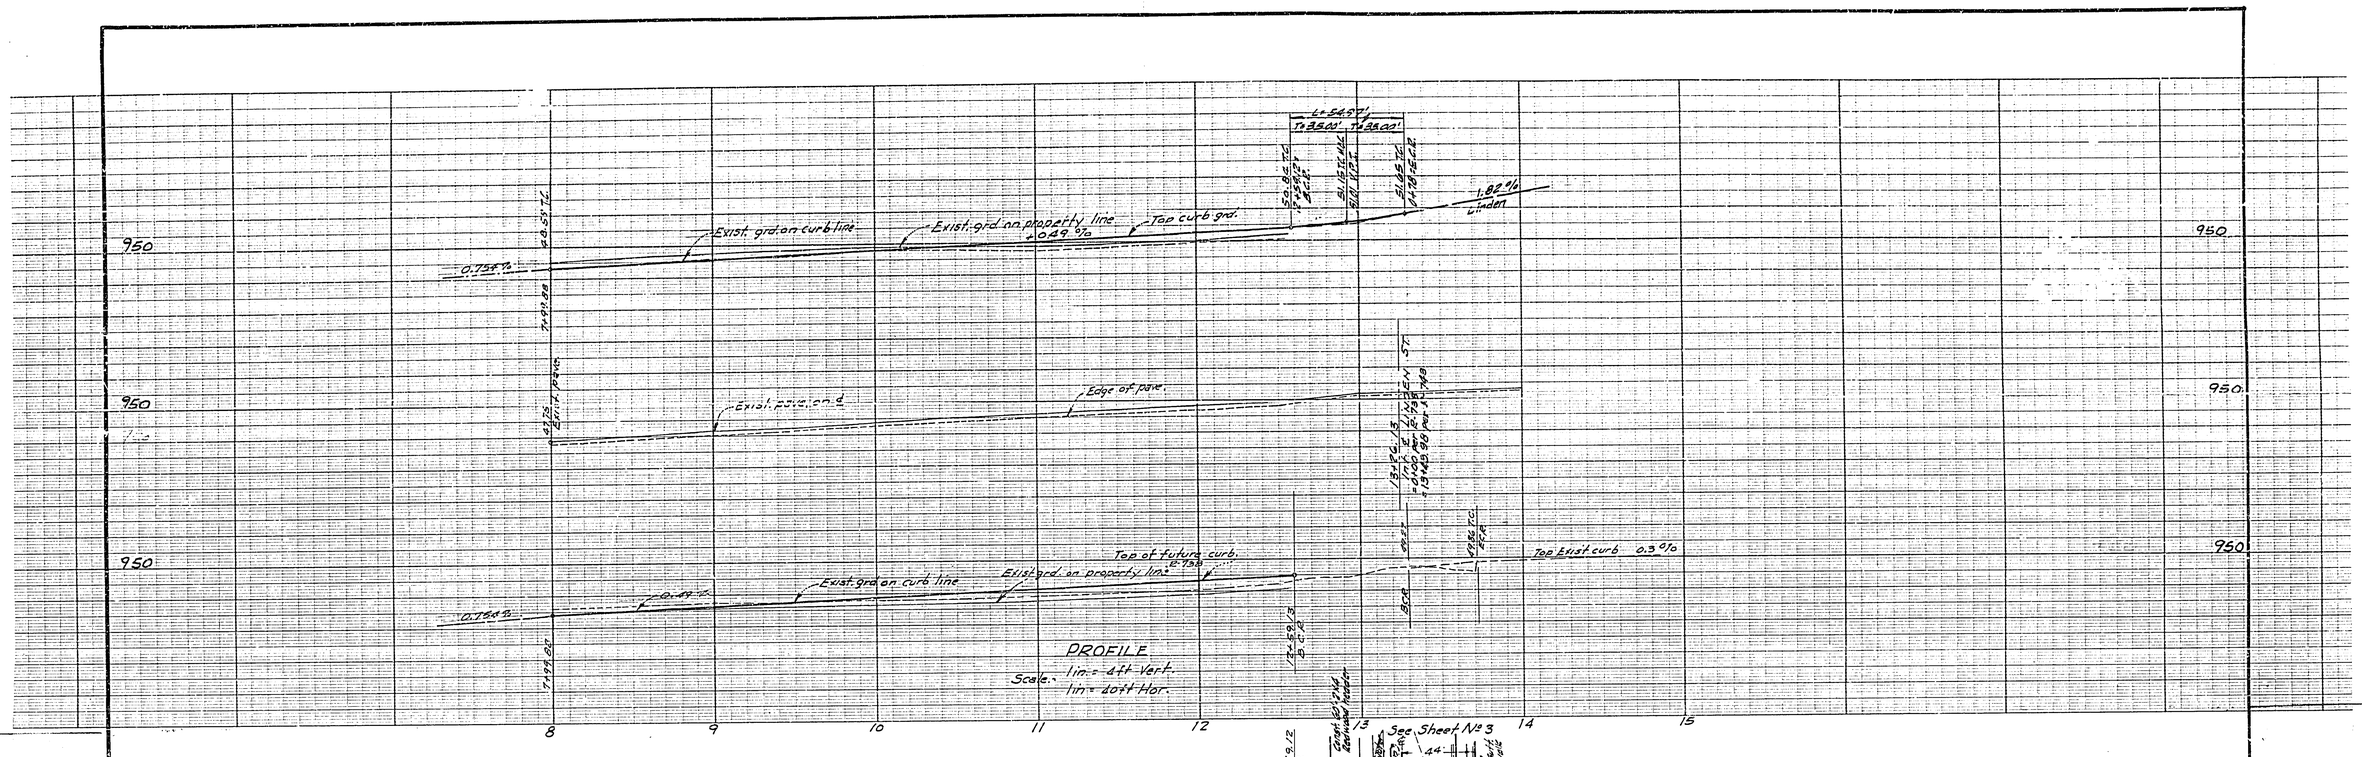

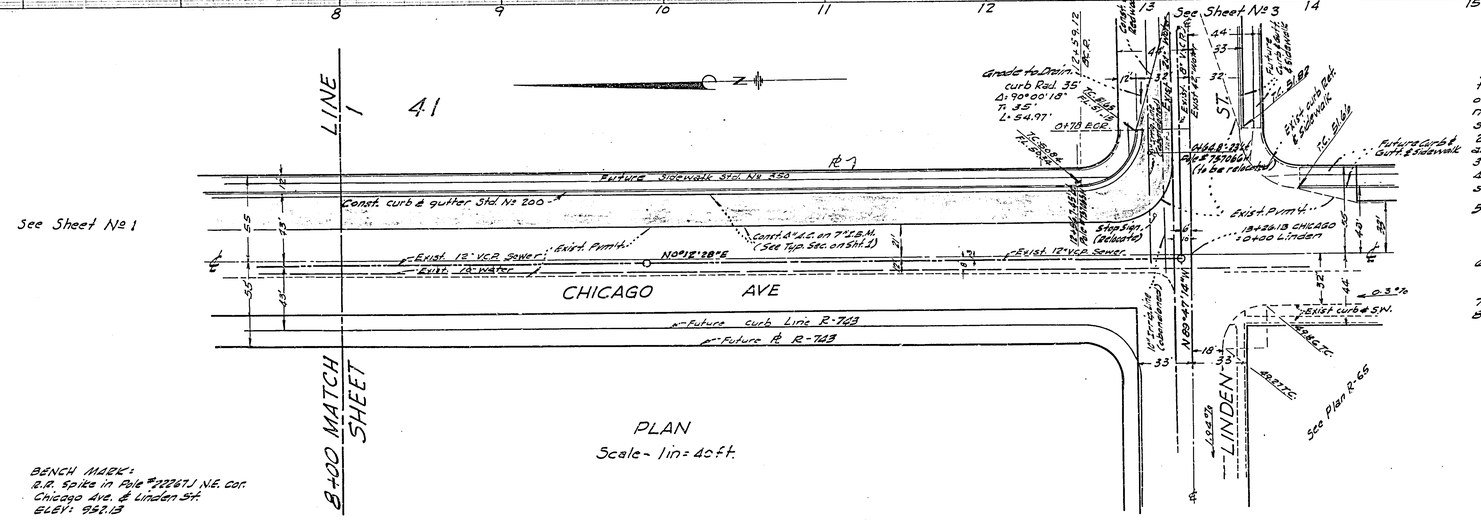

GENERAL NOTES

1. The contractor is required to take due precautionary measures to protect the utilities or structures shown and any other utilities or structures on the site. It shall be the contractors responsibility to notify the owners of the utilities or structures concerned before starting work.
2. All work and materials shall comply with the specifications No 461 and Standards of the City of Riverside Dept. of Public Works.
3. Utilities to be relocated by Utility Company or department involved.
4. Trees within construction area to be removed by contractor as shown, or relocate as directed by the PARK DEPT.
5. Abandoned irrigation lines on Linden Street to be crushed.
6. It shall be the responsibility of the contractor to clear the right of way in accordance with the provisions of law as it affects each utility including irrigation lines and appurtenances and at no cost to the city.
7. Prime coat, seal coat, and paint binder are required.
8. Grading will require a permit under Ordinance 3095 for a cut or fill exceeding 100 cubic yards, or a fill over one foot in depth.

BENCH MARK:
R.R. Spike in Pole #22267J N.E. cor. Chicago Ave. & Linden St.
ELEV: 952.13

T.B.M.
Spike & Lead in curb S.E. cor. Chicago Ave. & Third St.
ELEV: 942.37

T.B.M.
P.K. nail in lead in curb return S.W. cor Linden & Chicago.
ELEV: 949.54

J.O. 682

CRAWLEY & HAWKINS
SURVEYORS AND ENGINEERS
Riverside, California
Approved George O. Crawley R.E. No. 9455
Field Bk. LB 19/4-48
Date 10-23-62

REVISIONS		
MARK	DATE	DESCRIPTION

CITY OF RIVERSIDE, CALIFORNIA
DEPARTMENT OF PUBLIC WORKS

RIVERSIDE CITY SCHOOL
CHICAGO AVENUE
BETWEEN THIRD ST. & LINDEN ST.

DESIGNED BY	SUBMITTED BY William S. Gardner	APPROVED BY [signature] DIRECTOR OF PUBLIC WORKS	PROJ. NO. R-775
DRAWN BY	PARK DEPT. TRAFFIC DIV.		
CHECKED BY	RECOMMENDED BY [signature] ASSISTANT CITY ENGINEER	DATE 9-17-64	SHEET 2 OF 6

4004

MISSING

MISSING

MISSING

MISSING