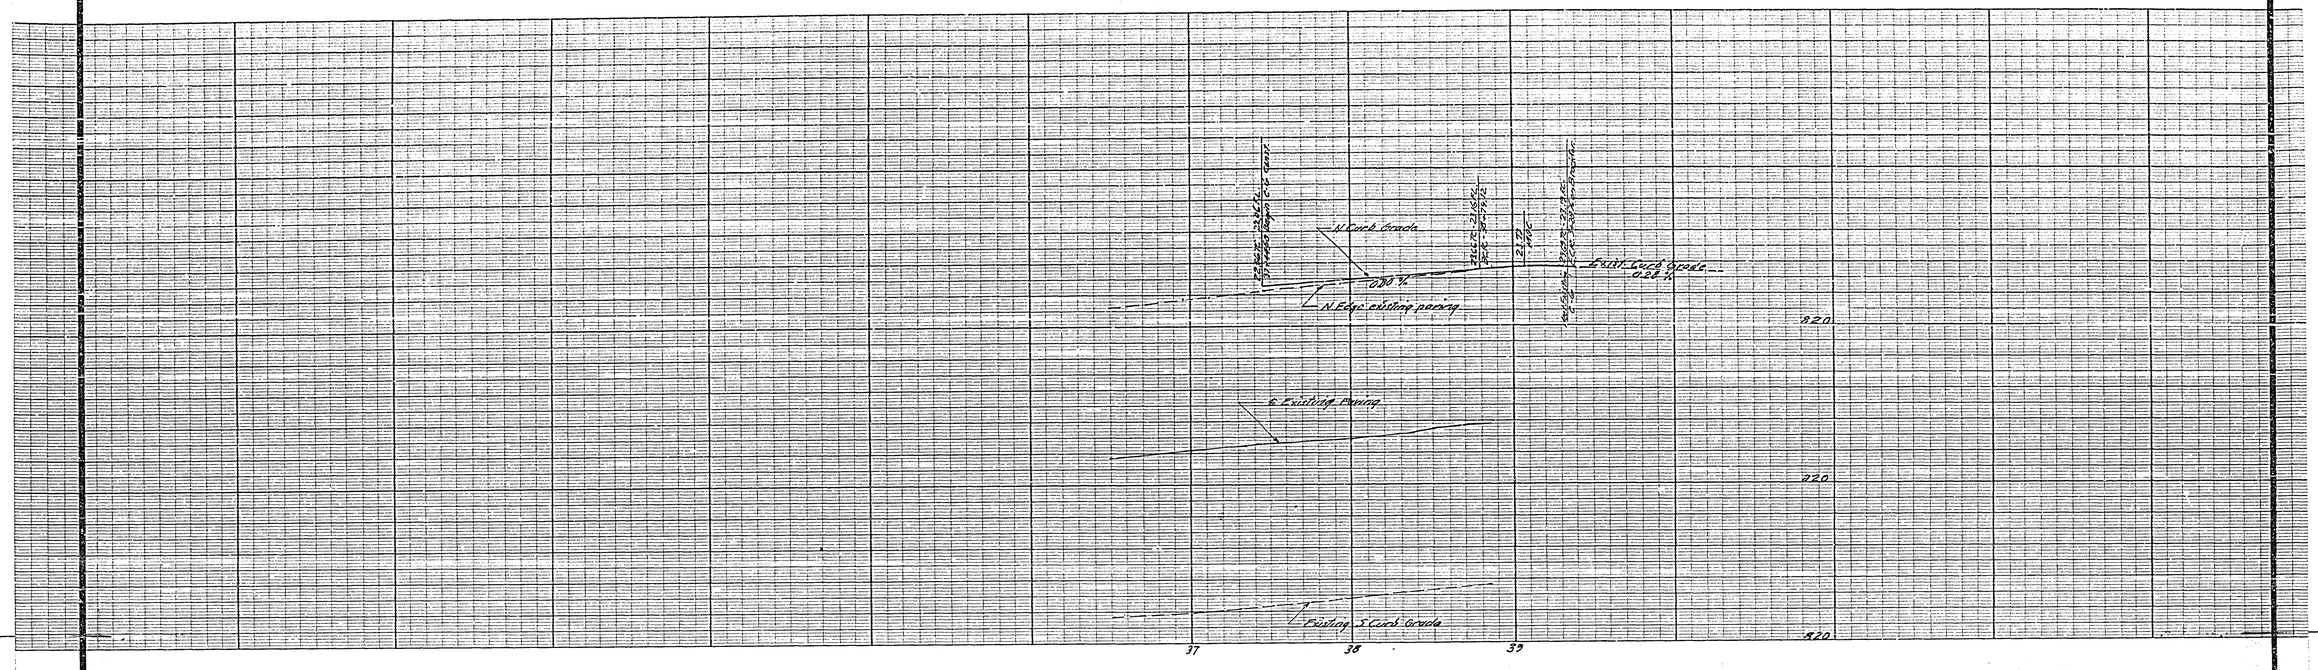

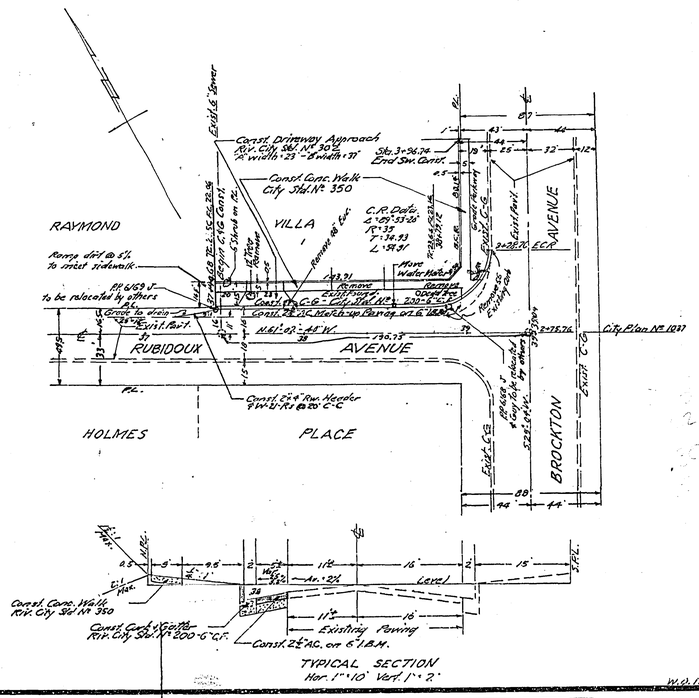

TYPICAL SECTION
Hor. 1" = 10' Vert. 1" = 2'

GENERAL NOTES

1. All Construction shall be in accordance with Standards and Specifications No. 461 of the City of Riverside Department of Public Works.
2. It shall be the responsibility of the Contractor to clear the Right of Way in accordance with the provisions of law as it affects each utility including irrigation lines and appurtenances, and at no extra cost to the City of Riverside.
3. Grading will require a permit under Ordinance 3093 for a cut or fill exceeding 100 cubic yards, or a fill over one foot in depth.
4. The City of Riverside will take a soil test to determine the requirement on imported base material after the street has been prepared to rough grade.
5. Prime coat, seal coat, and paint binder are required.
6. Trim edge of existing pavement, where new paving joins existing pavement, to a clean straight line. Construct match-up paving as shown and overlay paving as directed in the field, to produce a smooth crown section.

B.M. Top of W. bolt in flange of Fire Hydrant at S.W. Cor. Brockton and Rubidoux Avenues.
Elev. = 825.68

J. F. DAVIDSON-CIVIL ENGINEER
R.E. NO. 862
RIVERSIDE, CALIFORNIA
APPROVED BY J. F. Davidson DATE 12-3-63

REVISIONS

MARK	DATE	DESCRIPTION

CITY OF RIVERSIDE, CALIFORNIA
DEPARTMENT OF PUBLIC WORKS

STREET PLAN & PROFILE
RUBIDOUX AVENUE
ZONING CASE R-50-623
HORIZ. SCALE 1" = 40' VERT. SCALE 1" = 4'

DESIGNED BY
DRAWN BY
CHECKED BY
RECOMMENDED BY
ASSISTANT CITY ENGINEER

APPROVED BY
Director of Public Works
DATE 5-24-64

NO. R-780
SHEET 1 OF 1

W.O. 12039 RR 850

2731