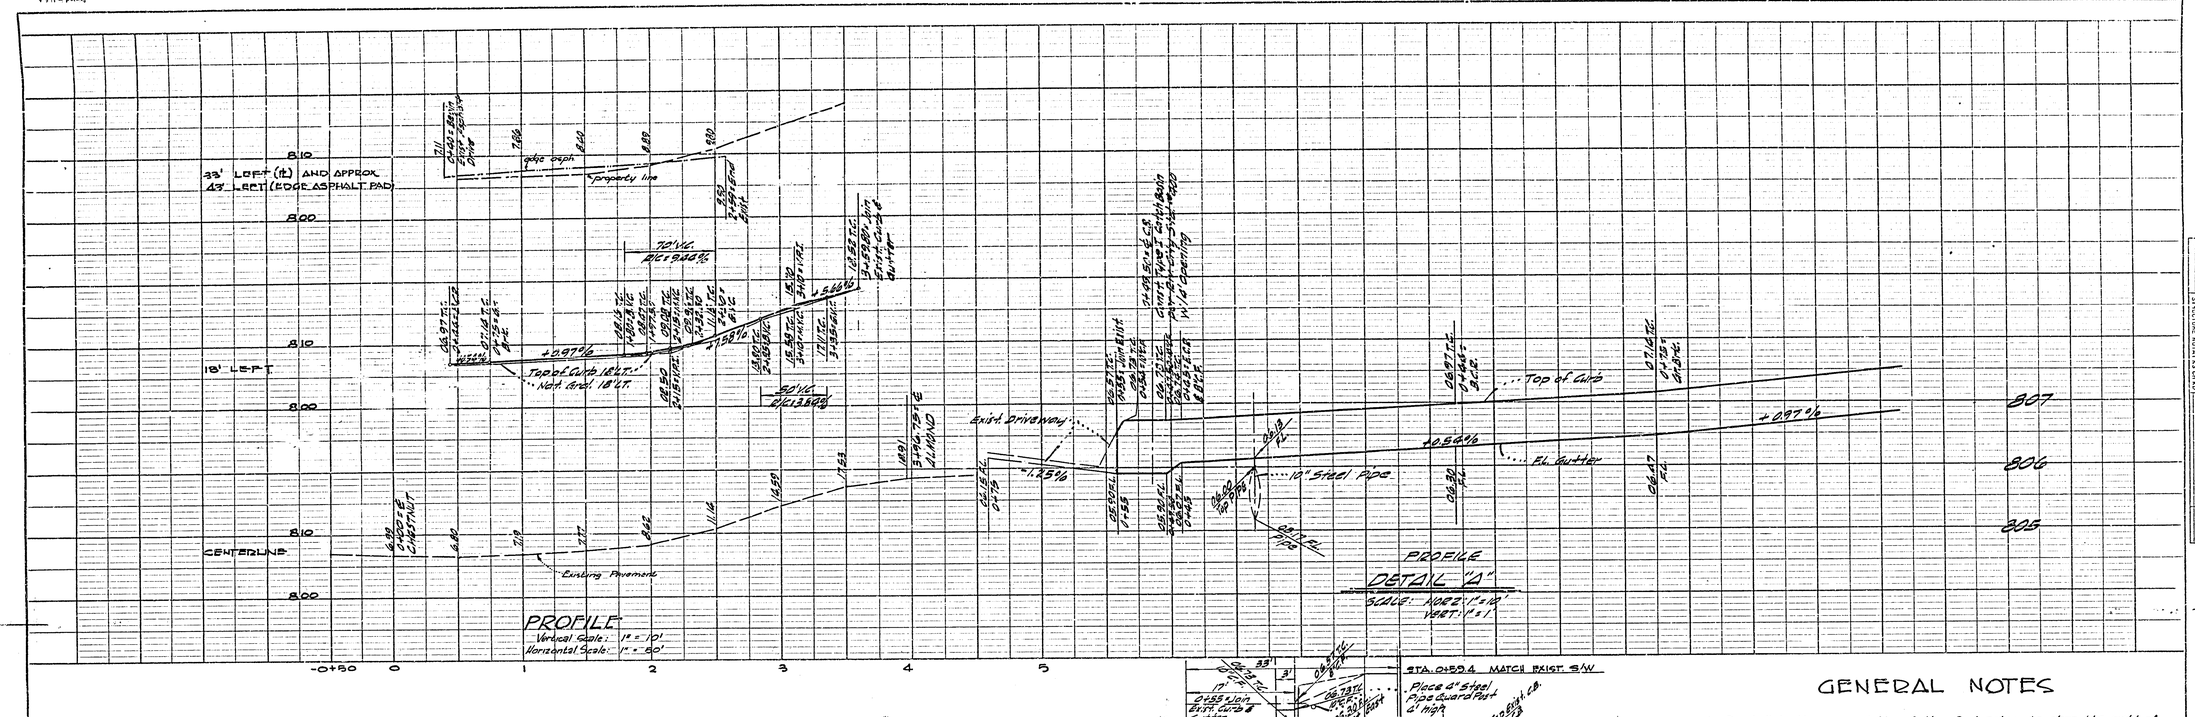

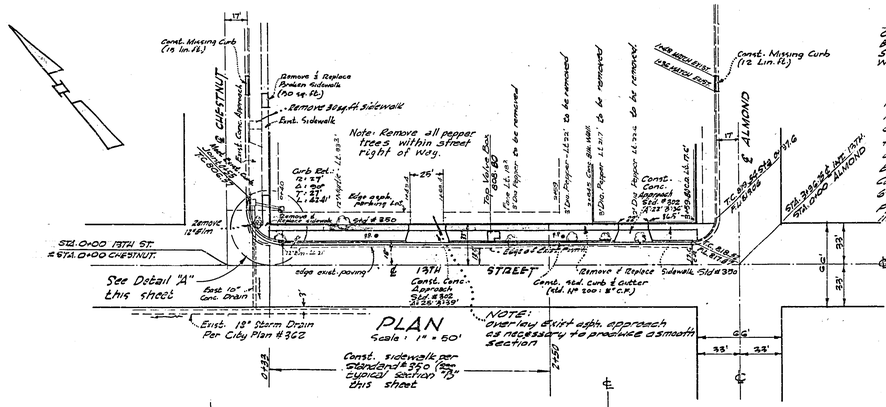

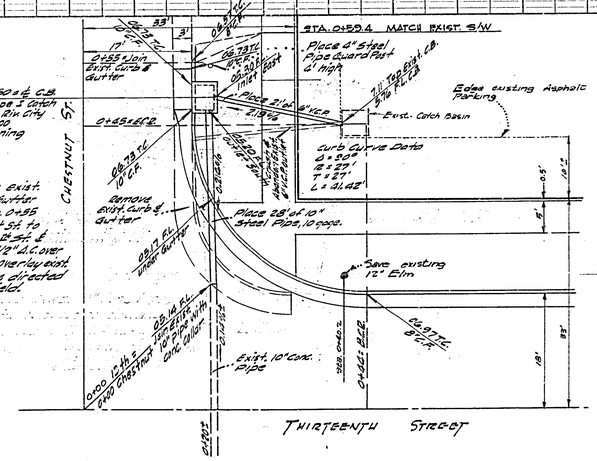

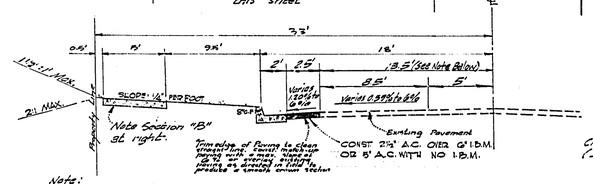

Note: Edge of Pavement varies from 18.5' to 18.0' Lt. Remove as required to match at 13.5' Lt.

TYPICAL SECTION
13TH STREET
Scale: 1" = 5'-0"

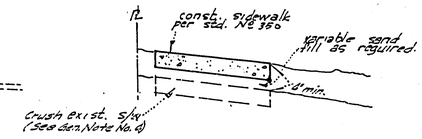

SECTION "B"
No Scale

GENERAL NOTES

1. It shall be the responsibility of the Contractor to clear the right of way in accordance with the provisions of the law as it affects each utility, including irrigation lines and appurtenances and at no cost to the City
2. Construction shall be in accordance with the City of Riverside, Department of Public Works, Specifications No. 461 and Standard Drawings.
3. Pams Cook and Binder are required.
4. Existing sidewalk on 13th St. to be removed & replaced except shaded area (from sta 0+33 to sta 2+80) which may be crushed and capped.
5. Lower edge of sidewalk between stations 2+02.45 & 2+11.55 to be flush with top of existing valve box. (Elev. 808.80). This section of sidewalk to be joined by straight grade transition sections to standard sidewalk grades @ 10' on either side of valve box.

Bench Mark: S & L in curb 11th St., 8' East of Easterly line of Chestnut St. Elevation = 835.15

Sidewalk and curb rubble to be disposed of at city landfill.

DETAIL "A"

SCALE: 1" = 10'

SCHOOL RESPONSIBILITY FOR CONSTRUCTION OF THE FOLLOWING ITEMS ONLY:

1. All curb & gutter & sidewalk except curb return at 13th St. and Chestnut St.
2. All construction on 13th St.
3. Removal of all sidewalk as shown and removal of all curb & gutter as shown.

APPROVED _____ (SCHOOL DISTRICT)

CRAWLEY & HAWKINS
SURVEYORS AND ENGINEERS
Riverside, California
Approved George O. Crawley Field Bk. 1832/69
C.E. No. 9455 Date 6-23-64

REVISIONS		
MARK	DATE	DESCRIPTION

CITY OF RIVERSIDE, CALIFORNIA
DEPARTMENT OF PUBLIC WORKS

STREET PLAN & PROFILE

THIRTEENTH STREET: FROM CHESTNUT TO ALMOND

DESIGNED BY
DRAWN BY
CHECKED BY
RECOMMENDED BY ASSISTANT CITY ENGINEER
APPROVED BY DIRECTOR OF PUBLIC WORKS
DATE 8-4-64

R-790

SHEET 1 OF 1

PROFILE		
NOTE BOOK	SURVEYED	
	PLOTTED	
	GRADES CHECKED	
	STRUCTURE NOTATIONS CHKD	
NO.		BY
		DATE

PLAN		
NOTE BOOK	SURVEYED	
	PLOTTED	
	GRADES CHECKED	
	AT OF WAY CHECKED	
NO.		BY
		DATE