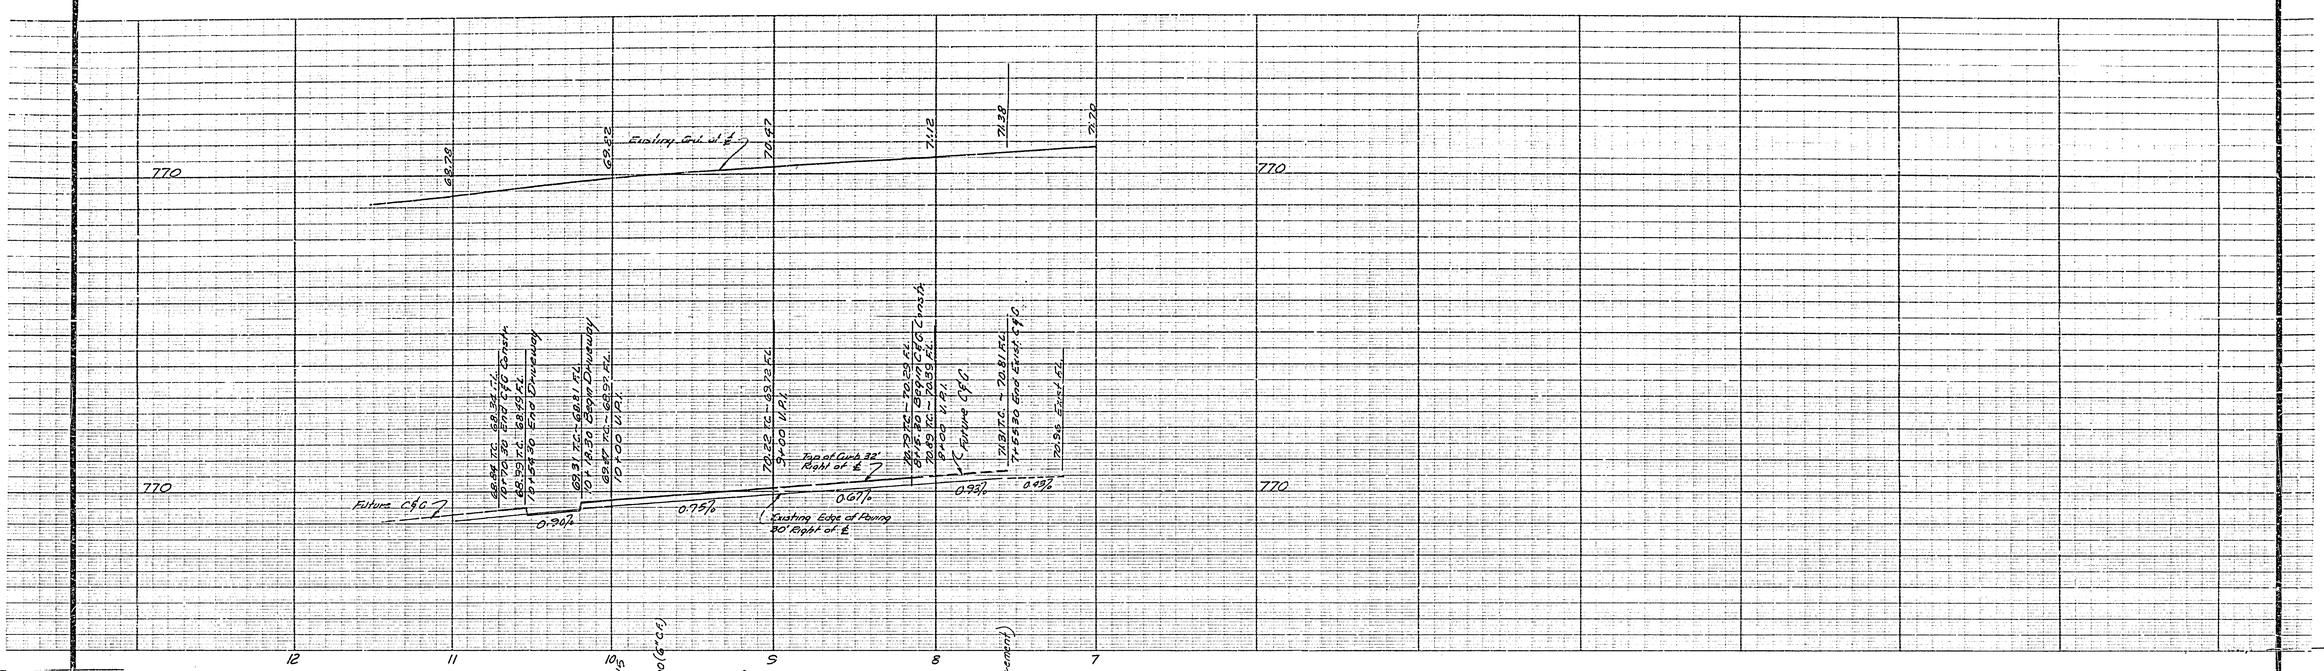

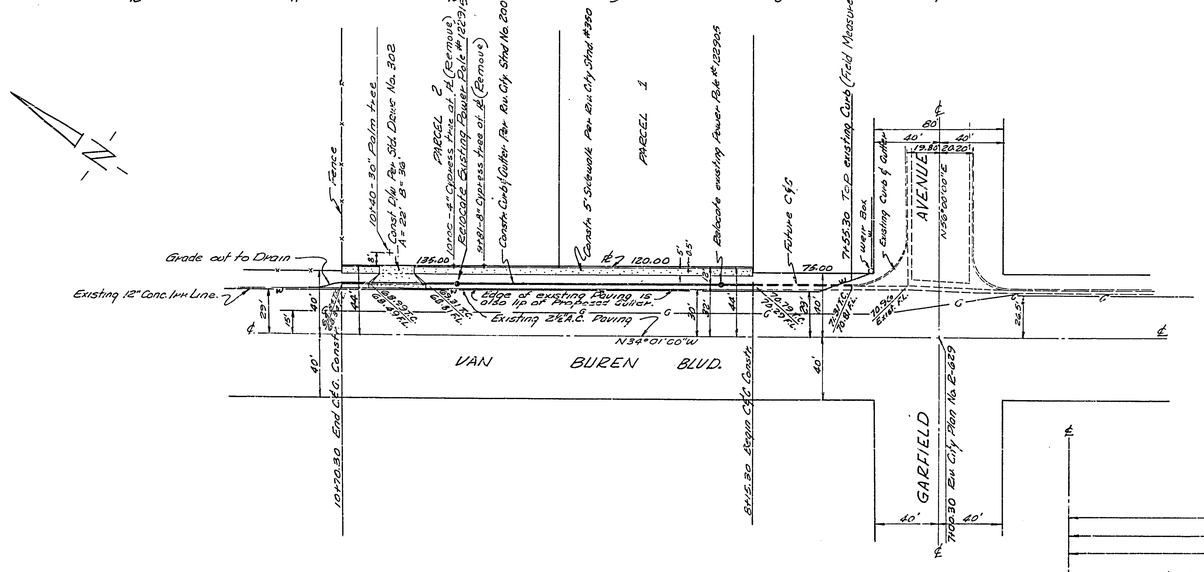

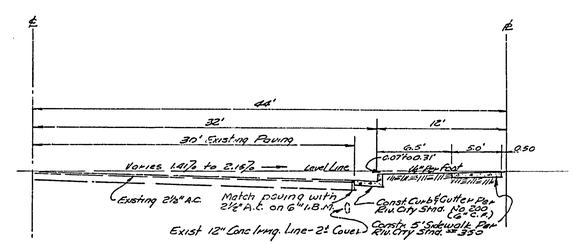

TYPICAL SECTION
STA. 7+55.30 to STA. 10+70.40
SCALE 1" = 6'

BENCH MARK: Pk. Nail in lead in center of Curb Return on S'Ely Cor. VAN BUREN & GARFIELD. Elev. = 771.81.

GENERAL NOTES

1. All Construction shall be in accordance with Standards and Specifications No. 460 of the City of Riverside Department of Public Works.
2. It shall be the responsibility of the Contractor to clear the Right of Way in accordance with the provisions of law as it affects each utility including irrigation lines and appurtenances, and at no extra cost to the City of Riverside.
3. Trim edge of existing paving to clean straight line and match to lip of Gutter as shown in profile, & Typical Section.
4. Remove or overlay pavement as directed in field if necessary to match pavement to gutter.

REVISIONS		
MARK	DATE	DESCRIPTION

DESIGNED BY
DRAWN BY
CHECKED BY C.S.
RECOMMENDED BY
ASSISTANT CITY ENGINEER

J. F. DAVIDSON-CIVIL ENGINEER
R.E. NO. 862
RIVERSIDE, CALIFORNIA
APPROVED BY J. F. Davidson DATE 4-2-64

CITY OF RIVERSIDE, CALIFORNIA
DEPARTMENT OF PUBLIC WORKS

STREET PLAN & PROFILE
VAN BUREN BLVD.
R.S. 799

1" = 40' HORIZ. SCALE
1" = 4' VERT. SCALE

APPROVED BY
Director of Public Works
DATE 4-23-64

NO. R-794

SHEET 1 OF 1

F.B. 348/34 File No. 2738