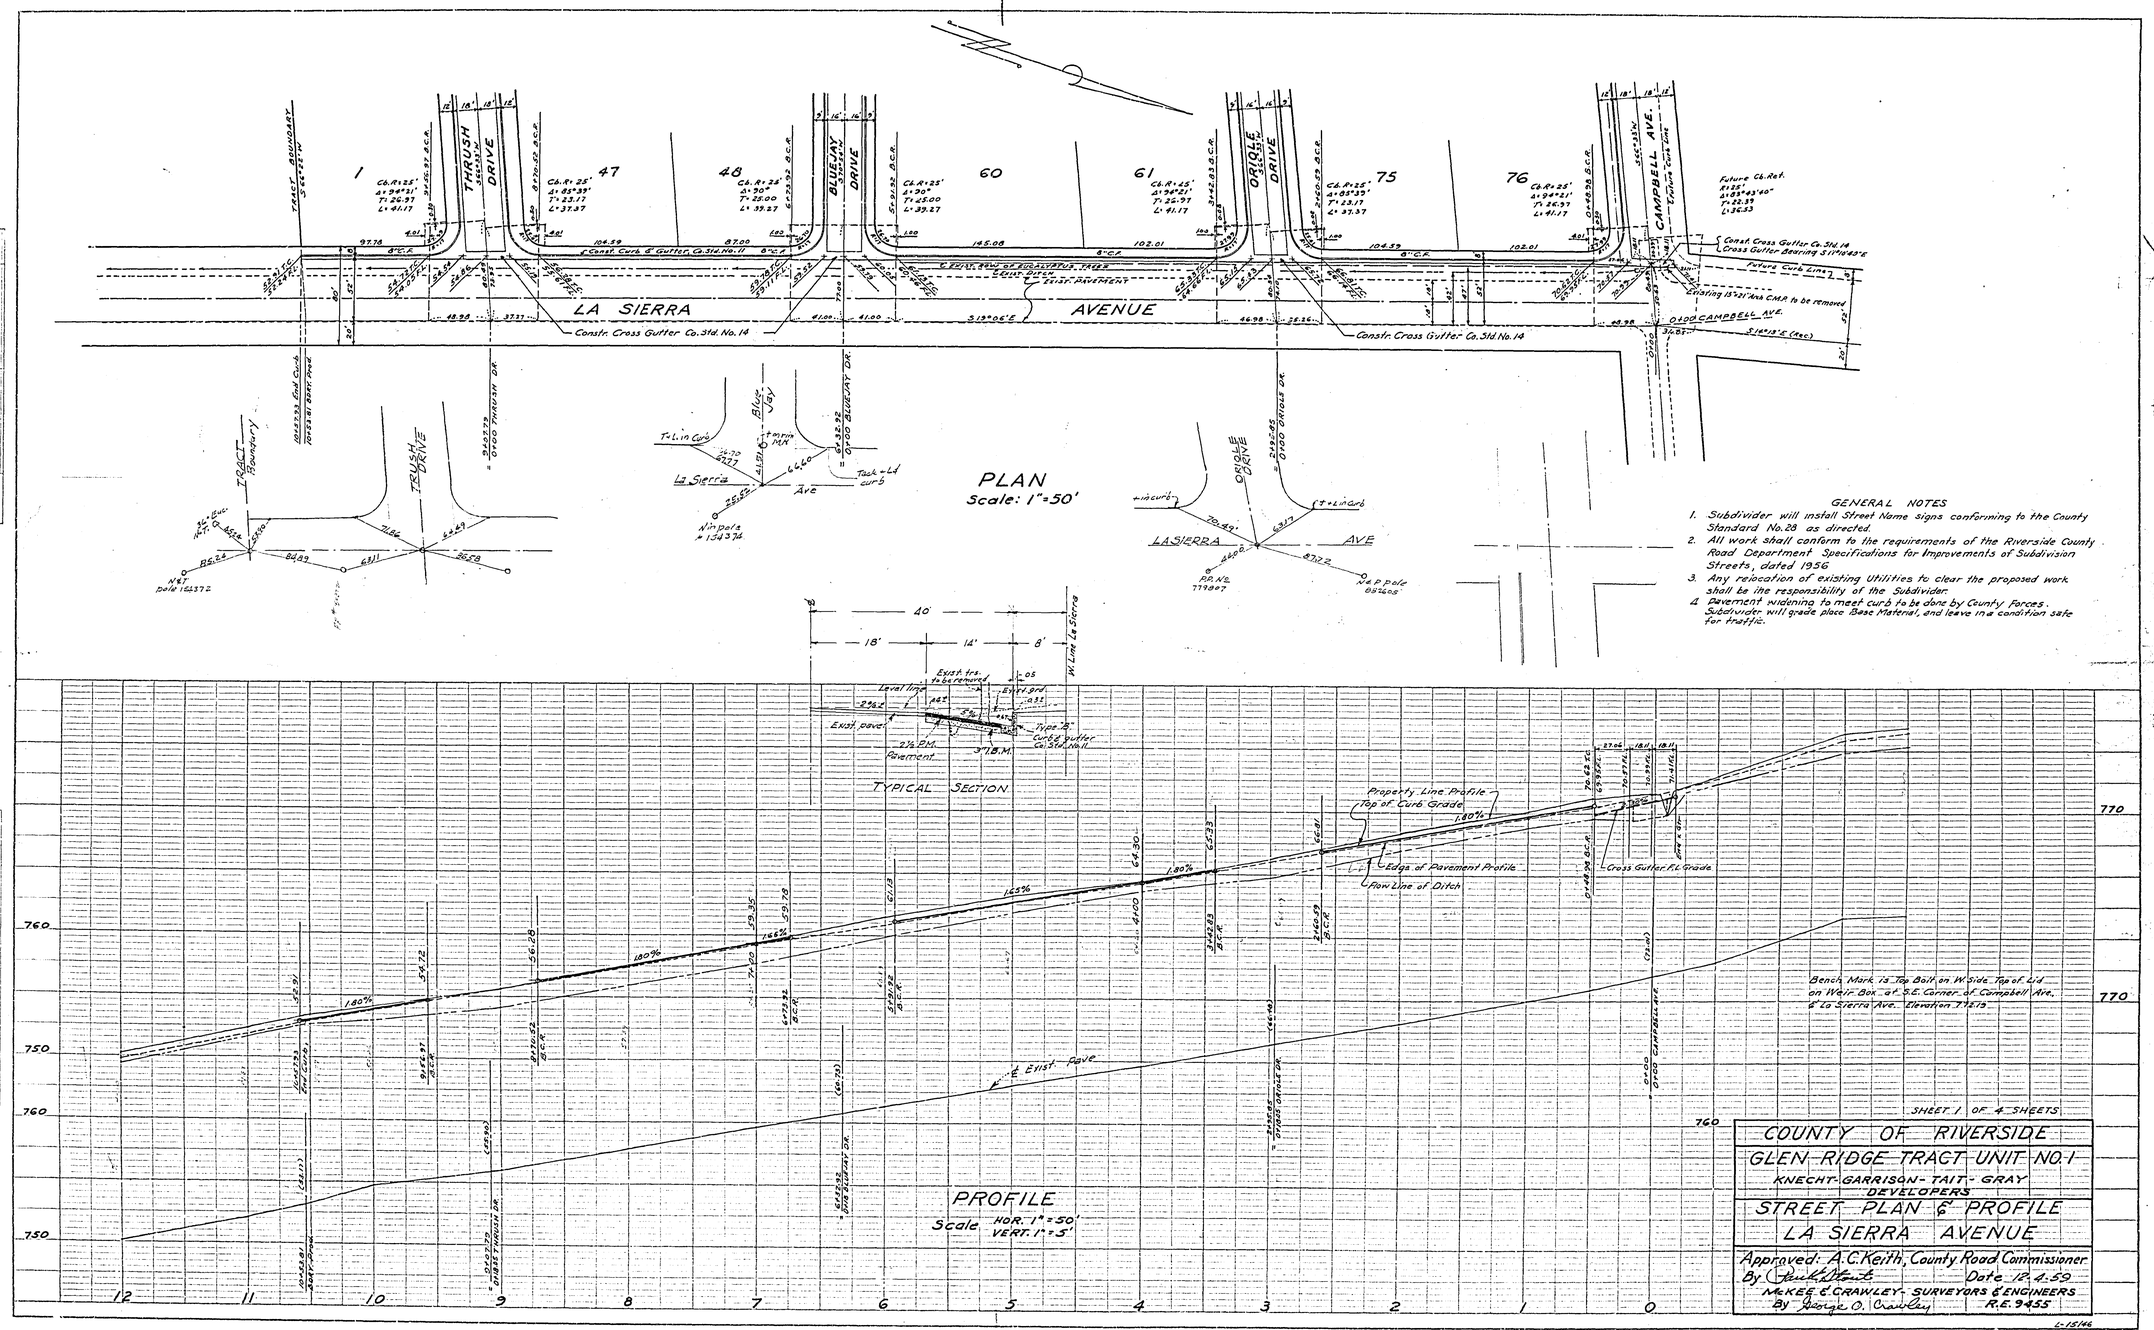

GENERAL NOTES

1. Subdivider will install Street Name signs conforming to the County Standard No. 28 as directed.
2. All work shall conform to the requirements of the Riverside County Road Department Specifications for Improvements of Subdivision Streets, dated 1956
3. Any relocation of existing Utilities to clear the proposed work shall be the responsibility of the Subdivider.
4. Pavement widening to meet curb to be done by County Forces. Subdivider will grade place Base Material, and leave in a condition safe for traffic.

SHEET 1 OF 4 SHEETS

COUNTY OF RIVERSIDE
GLEN RIDGE TRACT UNIT NO. 1
KNECHT-GARRISON-TAIT-GRAY DEVELOPERS
STREET PLAN & PROFILE
LA SIERRA AVENUE

Approved: A.C. Keith, County Road Commissioner
By [signature] Date 12-4-59
McKEE & CRAWLEY - SURVEYORS & ENGINEERS
By George O. Crawley R.E. 9455

R-801 ~~736-1~~ L-15146 J.O. 150

PLATE 1 - PLAN - PROFILE U.P.R. & R.E. STANDARD
KEUFFEL & ESSER CO., NEW YORK
K & E Co. No. 347-R

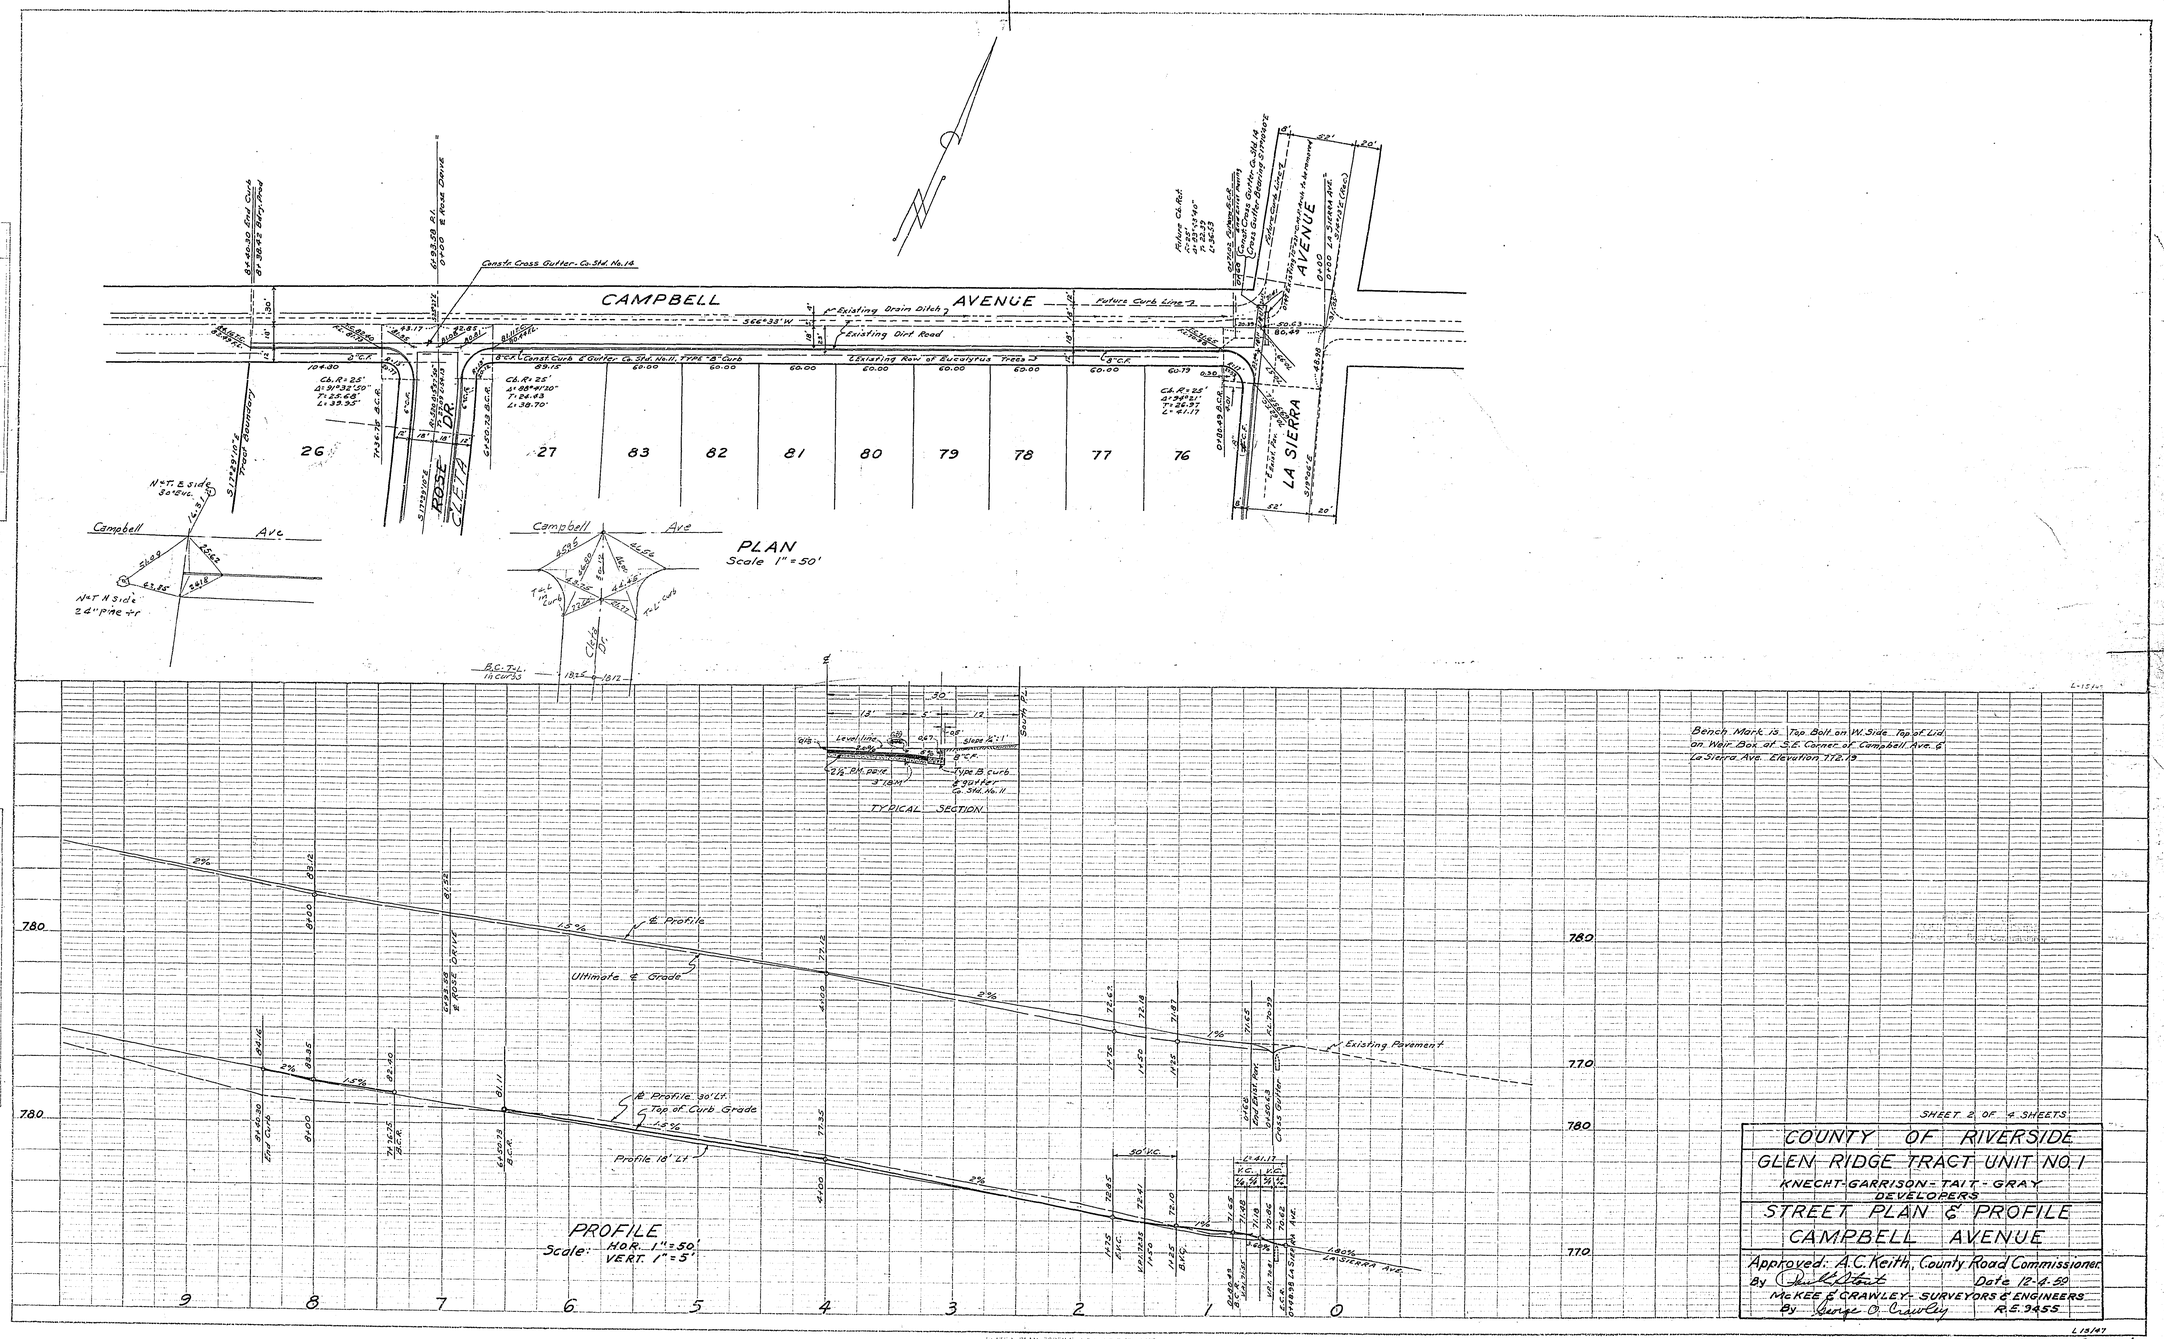

SHEET 2 OF 4 SHEETS

COUNTY OF RIVERSIDE

GLEN RIDGE TRACT UNIT NO. 1

KNECHT-GARRISON-TAIT-GRAY DEVELOPERS

STREET PLAN & PROFILE

CAMPBELL AVENUE

Approved: A.C. Keith, County Road Commissioner

By [signature] Date 12-4-59

McKEE & CRAWLEY - SURVEYORS & ENGINEERS

By George O. Crawley R.E. 9455

L 13/47

R-801 ~~736-1~~

J.O. 150

PLATE 1 - PLAN-PROFILE, O.R.R. & R.E. STANDARD

KEUFFEL & ESSER CO., NEW YORK

K & E Co. No. 347-14

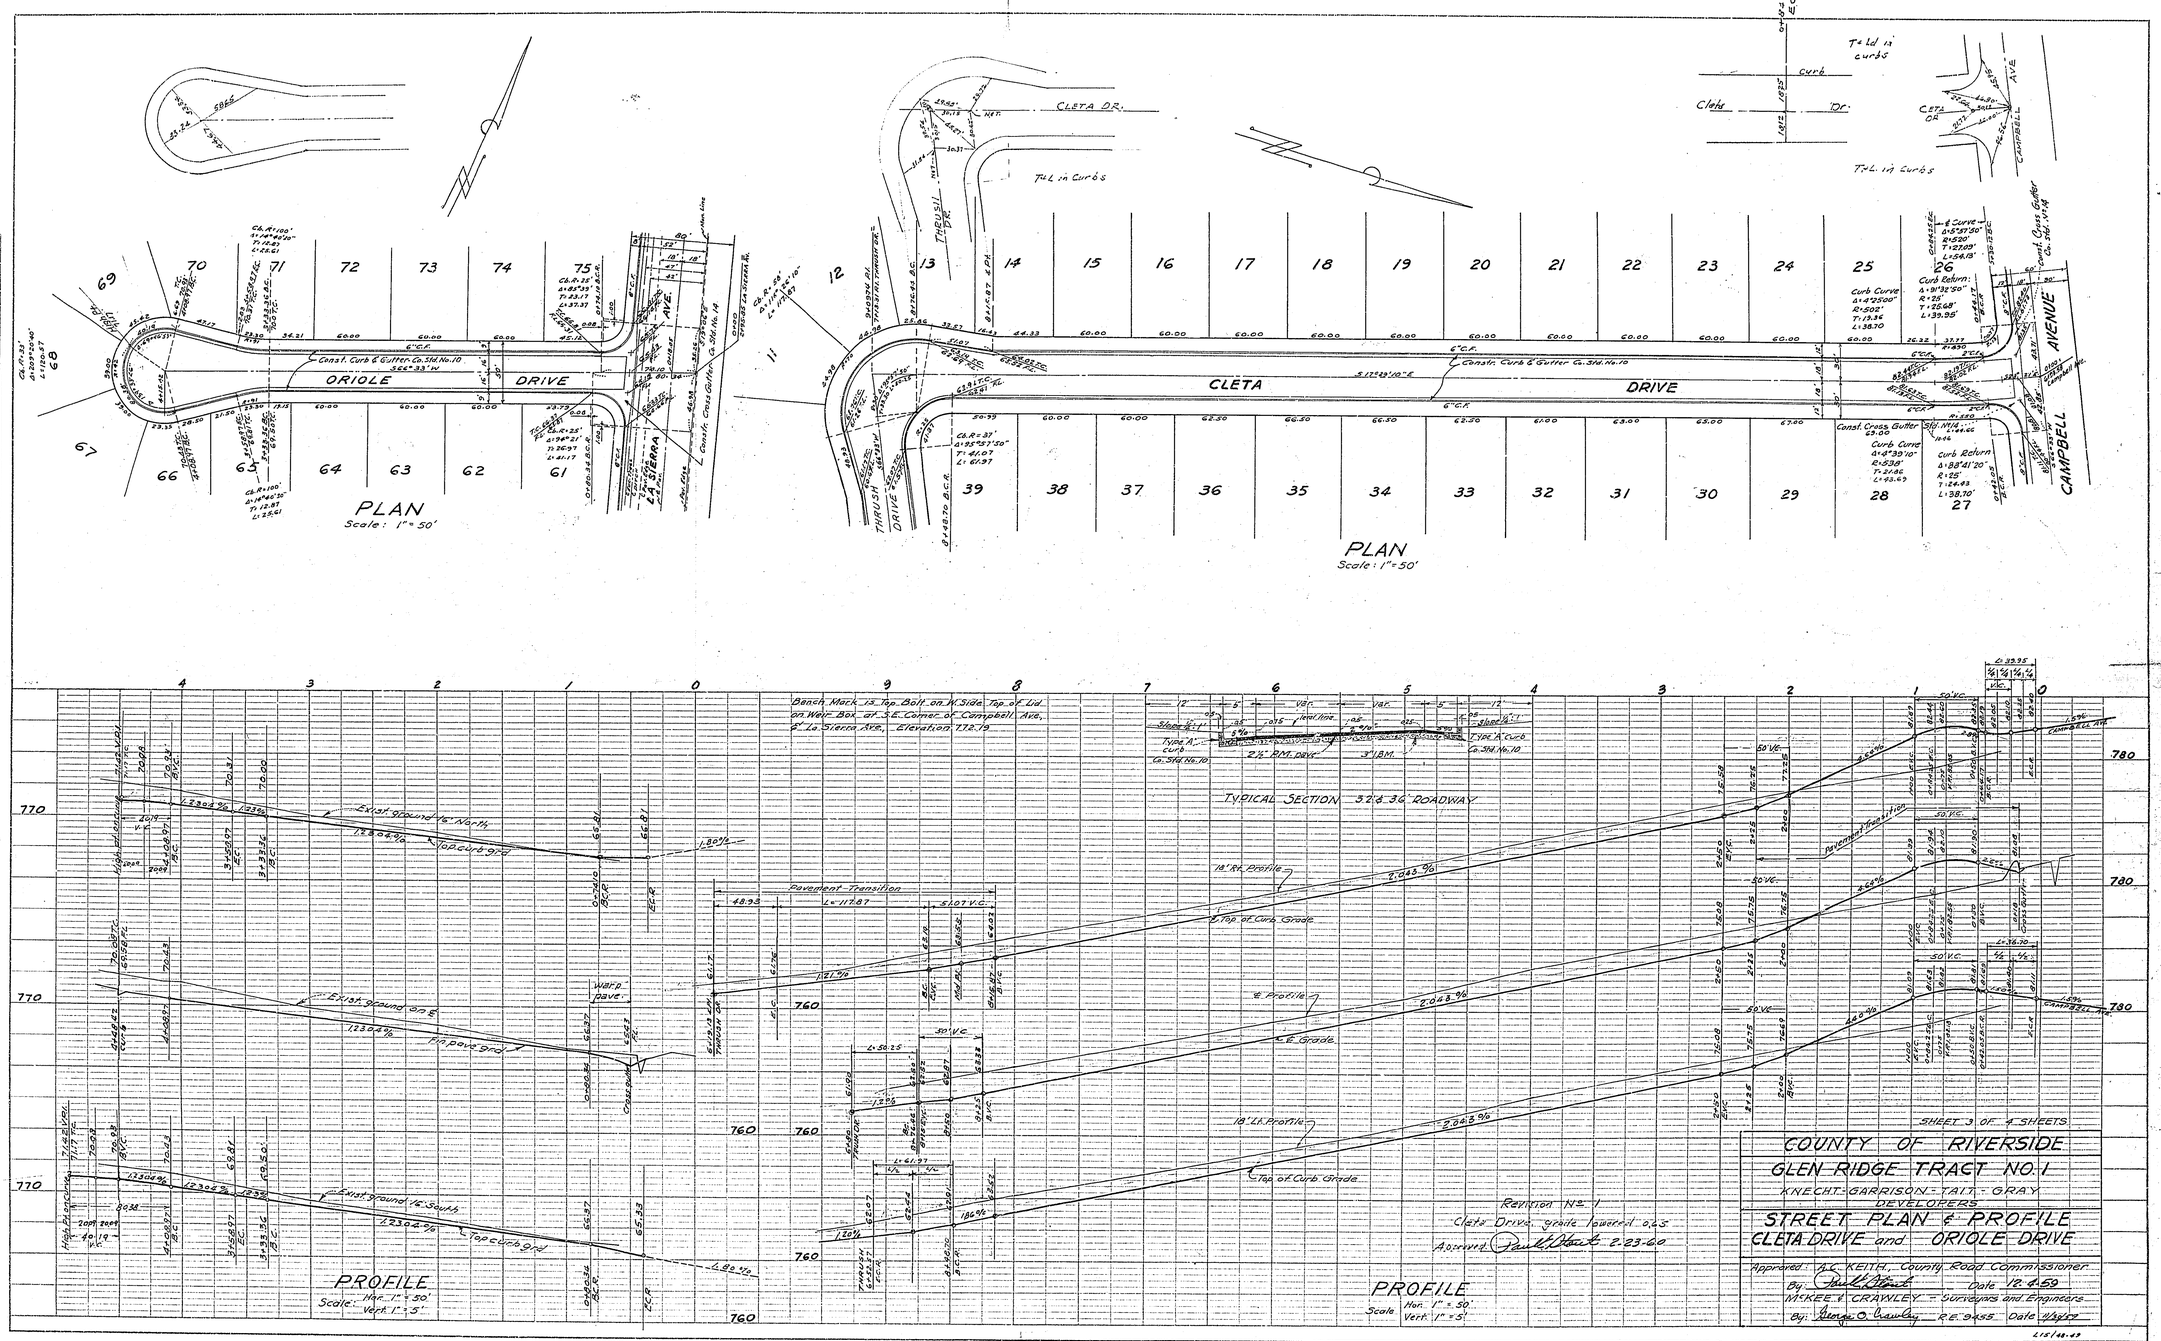

PLATE 1 - PLAN - PROFILE O.P.R.&R.E. STANDARD
KEUFFEL & ESSER CO., NEW YORK.

K & E Co. No. 347-1R

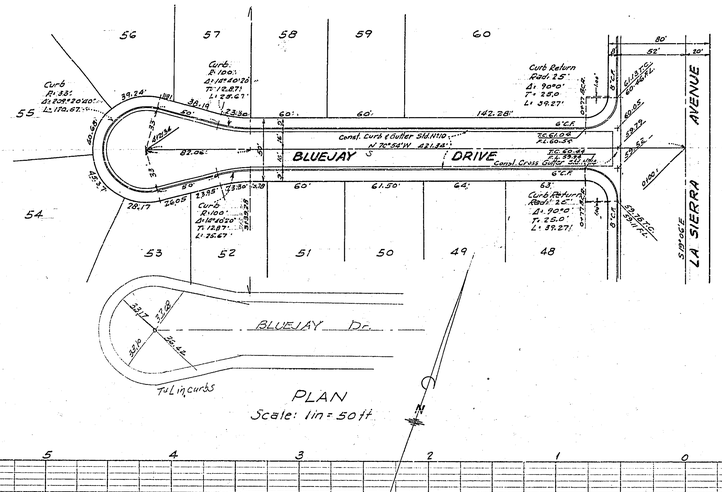

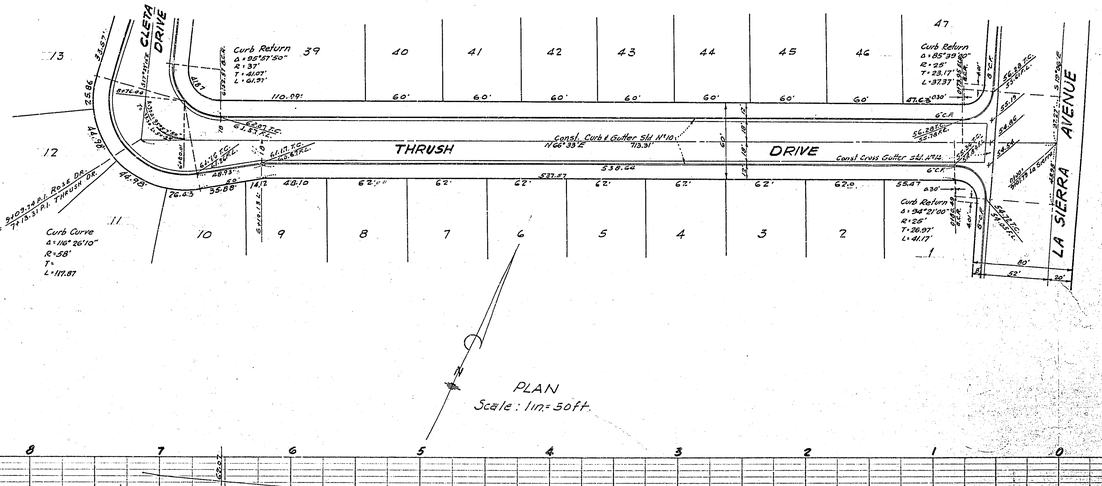

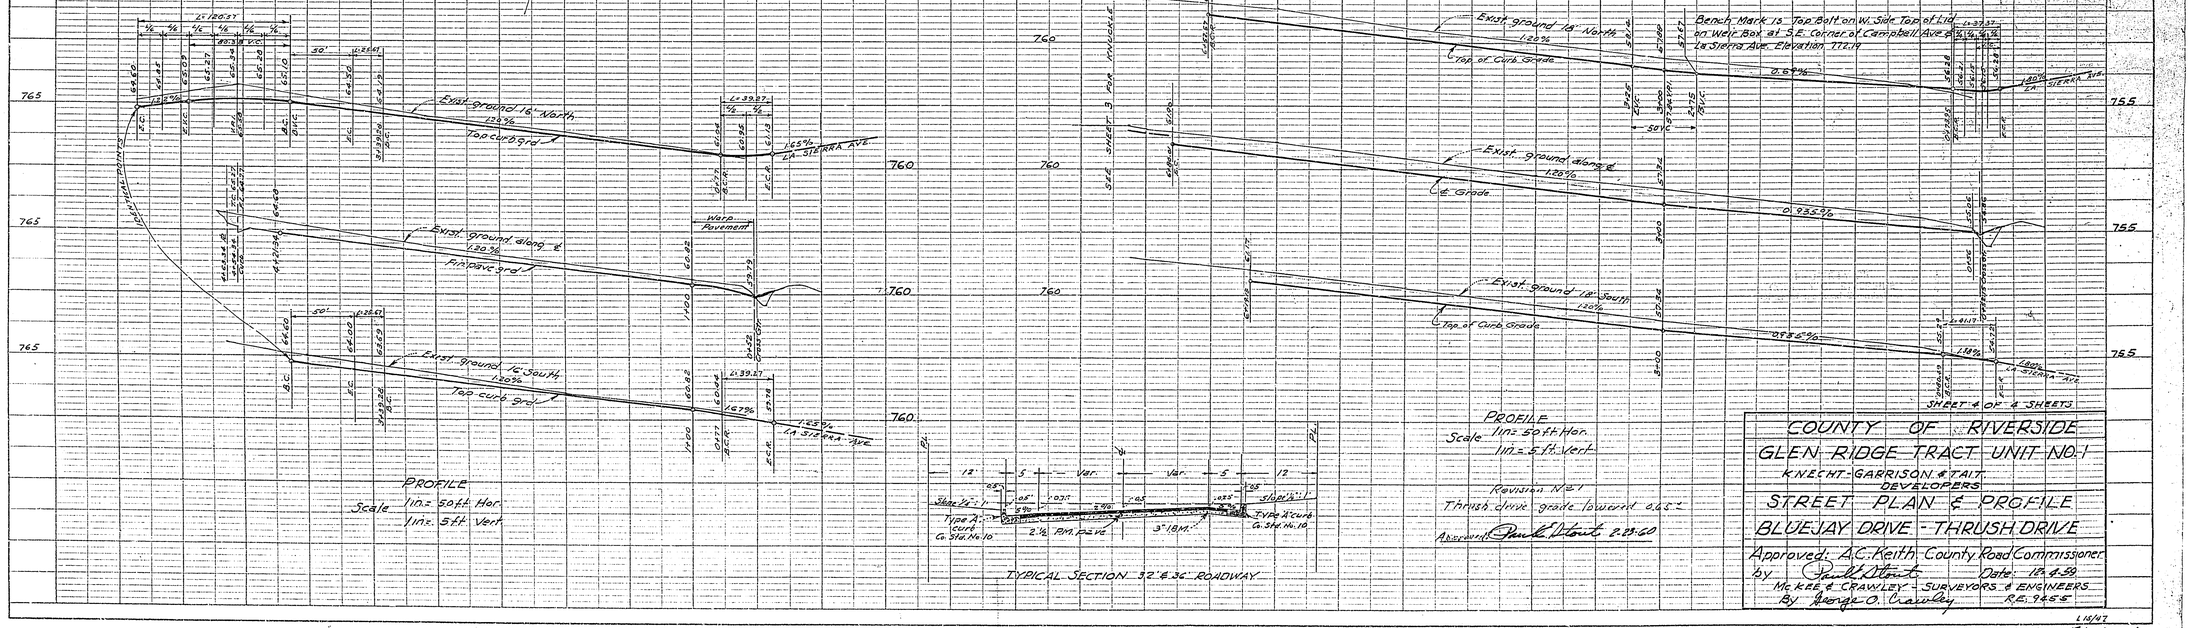

COUNTY OF RIVERSIDE
GLEN RIDGE TRACT UNIT NO. 1
KNECHT-GARRISON & TAIT
DEVELOPERS
STREET PLAN & PROFILE
BLUEJAY DRIVE - THRUSH DRIVE
Approved: A.C. Keith County Road Commissioner
by Paul Stout Date: 12-4-59
McKEE & CRAWLEY - SURVEYORS & ENGINEERS
By Frank O. Crawley R.E. 9455

PLATE 1 - PLAN - PROFILE O.P.R. & R.E. STANDARD
KEUFFEL & ESSER CO., NEW YORK

R-801