Sheet 1 of 2

STREET PLAN AND PROFILE
OF
PEACOCK LANE
IN
SIERRA VISTA RANCHO
SUBDIVISION NO. 3

RIVERSIDE COUNTY CALIFORNIA

BY

ALBERT A. WEBB ASSOCIATES
CIVIL ENGINEERS
RIVERSIDE CALIFORNIA

JULY 1956

Revised: July 18, 1956 (to include Berm type curb) R. D. Russell

Approved July 5 1956
A. C. KEITH
Riverside Co. Road Commissioner
By R. D. Russell Deputy

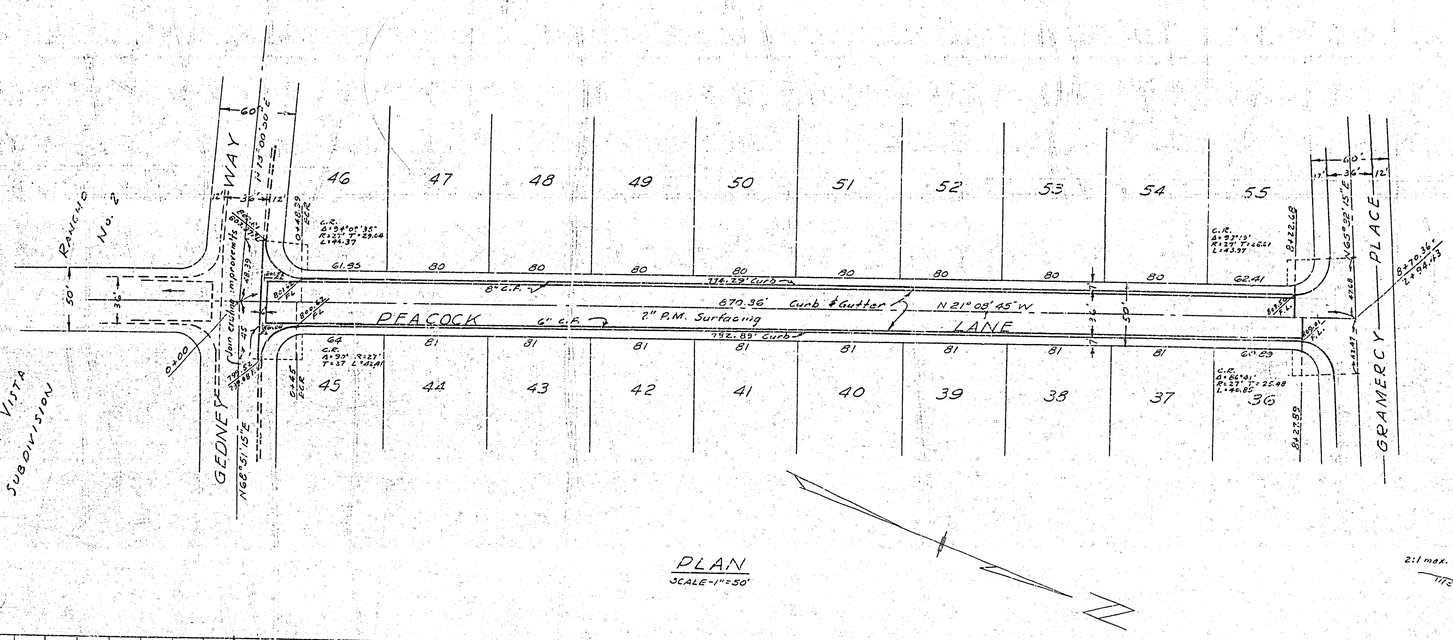

PLAN
SCALE-1"=50'

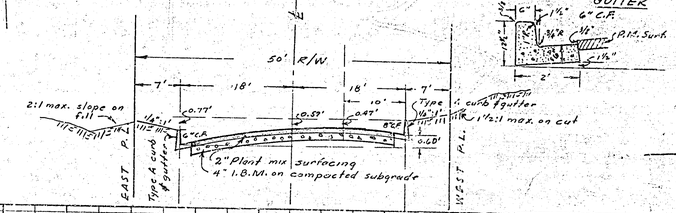

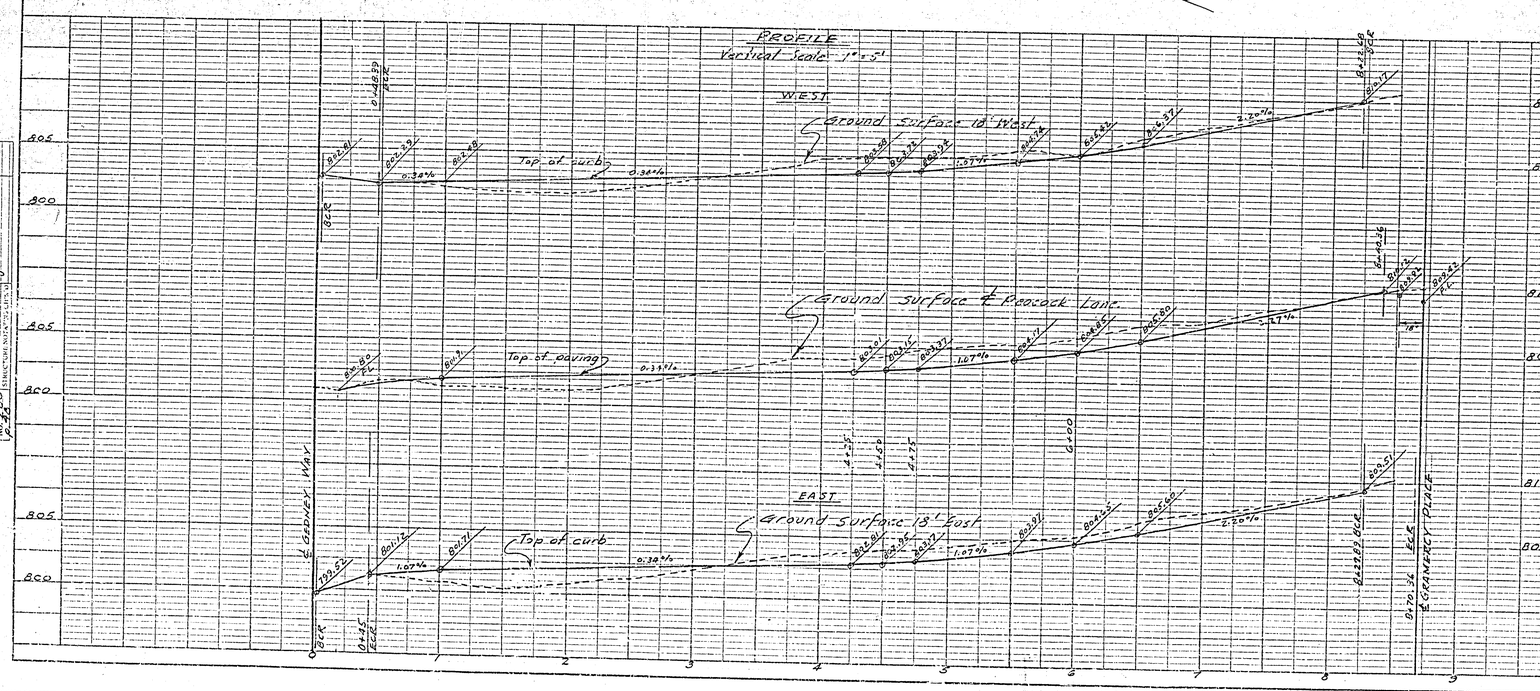

B.M. SPIKE E.S. PP 742872-H N.W. COR. WOLDEN & NORWOOD 770.20
B.M. SPIKE W.S. PP 863674-E S.E. COR. GEDNEY & SIERRA VISTA 791.40
CONSTRUCTION TO BE IN ACCORDANCE WITH "SPECIFICATIONS OF NEW SUBDIVISION STREETS FOR THE COUNTY OF RIVERSIDE DATED 1953, AND ANY REVISIONS THEREOF, ON FILE IN THE OFFICE OF THE COUNTY ROAD COMMISSIONER.

ESTIMATE OF QUANTITIES

TYPE "A" CURB & GUTTER	2" C.P.	916 LIN. FT.
TYPE "A" CURB & GUTTER	8" C.P.	226 LIN. FT.
CURB ONLY	8" C.P.	567 LIN. FT.
CROSS GUTTER & APRON		559 SQ. FT.
2" P.M. PATCHING		182 SQ. FT.
2" P.M. SURFACING		44,584 SQ. FT.
IMPORT BASE MATERIAL		AS REQUIRED
BERM TYPE CURB		294 LIN. FT.
EARTHWORK	CUT	1750 CU. YD.
	FILL	530 CU. YD.

UTILITY RELOCATIONS TO CLEAR WORK TO BE DONE BY SUBDIVIDER.
STREET NAME SIGNS TO BE INSTALLED AS DIRECTED BY CO. ROAD DEPT. IN ACCORDANCE WITH CO. STD. #28.

COUNTY OF RIVERSIDE
Office of the Road Commissioner

PLAN		BY	DATE
	SURVEYED		
	PLOTTED		3-56
NOTE BOOK	DESIGNED	R.E.C.	
	ALIGNMENT CHECKED		
NO.	RE. OF WAY CHECKED		

PROFILE	W.O. 56-26	BY	DATE
	SURVEYED Bailey	Dist.	6/1/54
NOTE BOOK	PLOTTED		
	CHECKED		
NO. 288	RE. W. SANITED		
42-288	RE. STORM DRAIN CHECKED		

PLATE 1-PLAN-PROFILE-F.A.S.
CLEARPRINT TAN, R.C.E. S.F. CAL.
No. 2020-2

R-819

STREET PLAN AND PROFILE
OF
GRAMERCY PLACE AND SIERRA VISTA AVE.
IN
SIERRA VISTA RANCHO
SUBDIVISION NO. 3

RIVERSIDE COUNTY CALIFORNIA

BY

ALBERT A. WEBB ASSOCIATES
CIVIL ENGINEERS
RIVERSIDE CALIFORNIA

JULY 1956

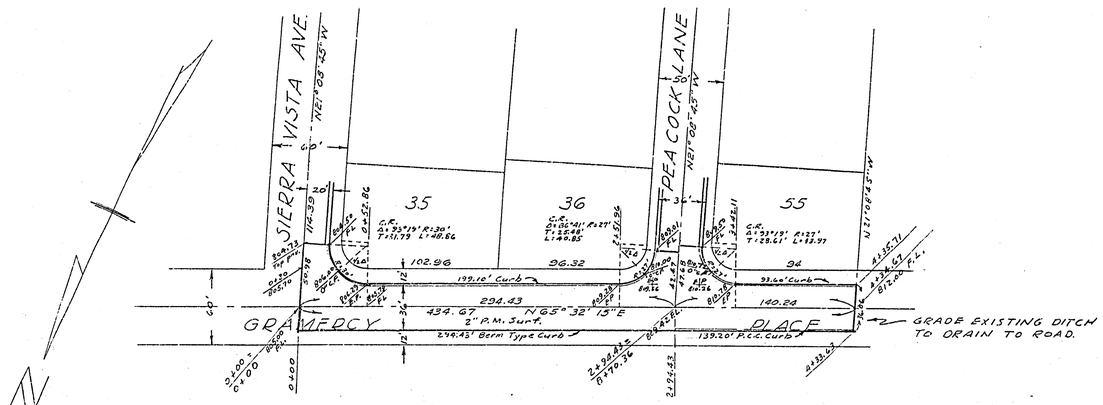

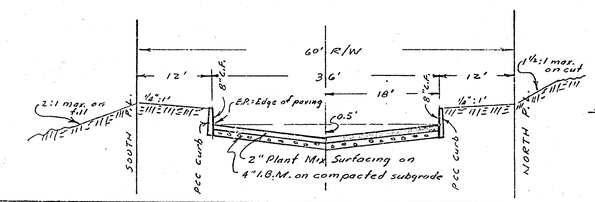

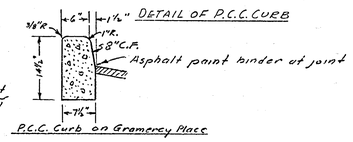

PLAN
SCALE-1"=50'

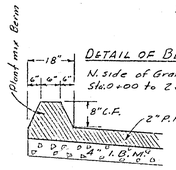

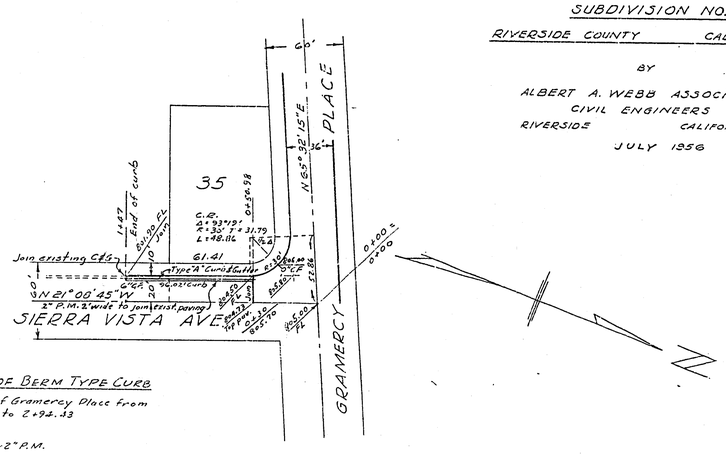

Revised July 18, 1956 to include Berm type curb on Gramercy

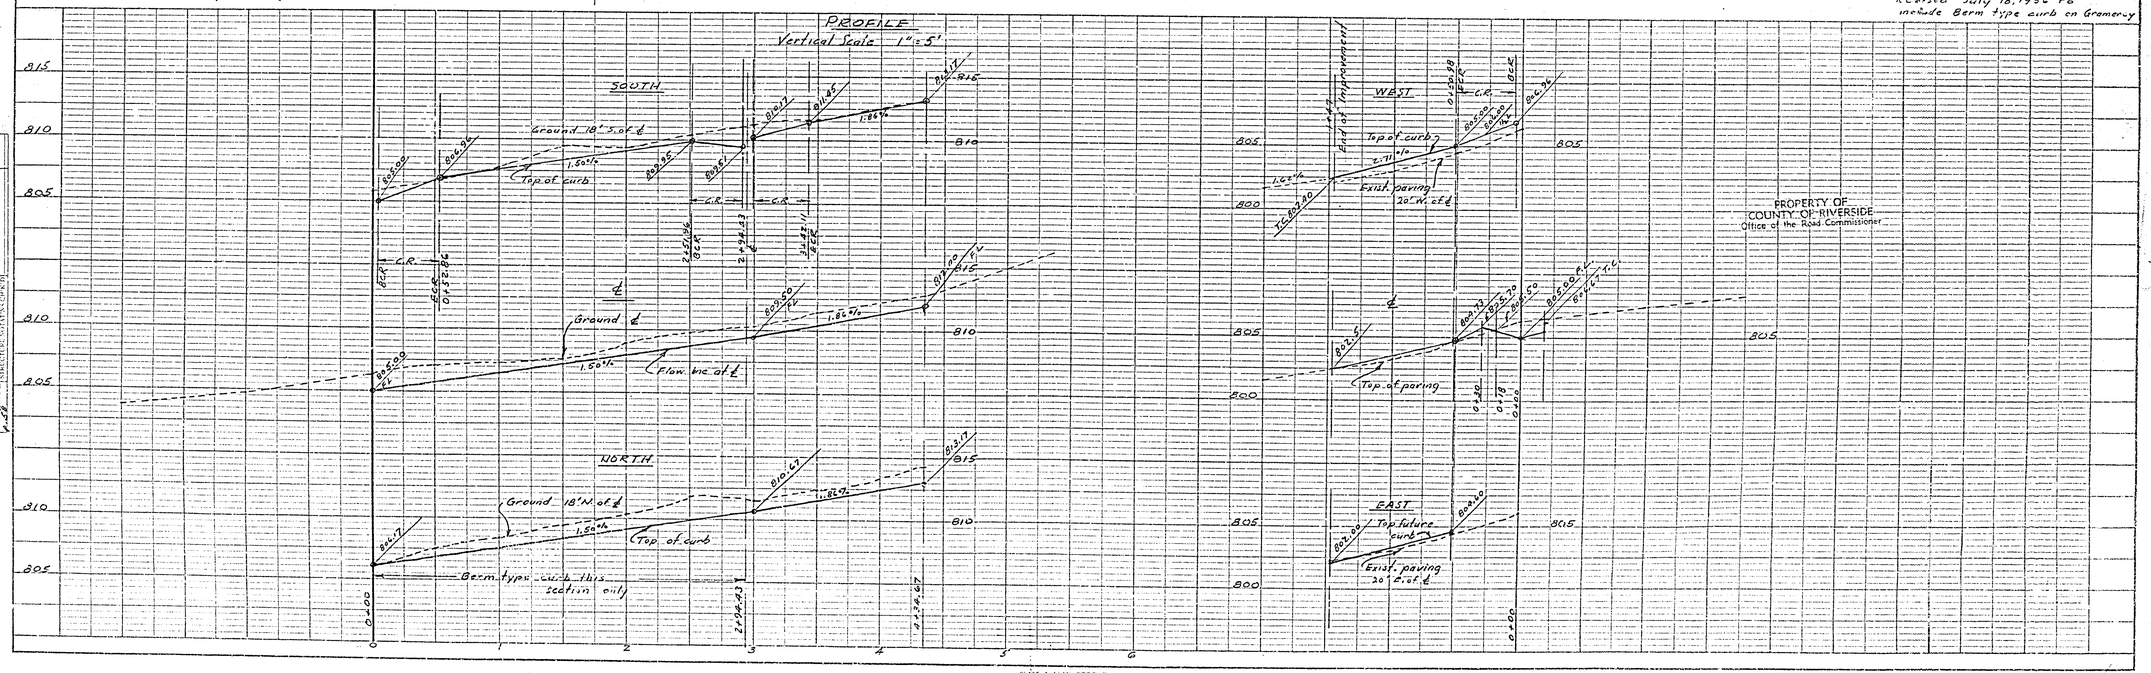

PLAN			
W.O. 56-46			
SURVEYED		BY	DATE
NOTE BOOK	PLOTTED		
	DRAWN	R.E.C.	7-20-56
	ENGINEER		
	ASSISTANT ENGINEER		
	ASSISTANT CHECKED		
	PE OF WAY CHECKED		
NO.			

PROFILE			
W.O. 56-46			
SURVEYED		BY	DATE
NOTE BOOK	PLOTTED	R.L.M.	7/18/56
	DRAWN		
	ENGINEER		
	ASSISTANT ENGINEER		
	ASSISTANT CHECKED		
NO. 788			

FILATE 1 - PLAN - PROFILE - R.A.S.
DRAWING WITH COUNTY SEAL
No. 3004

R-819