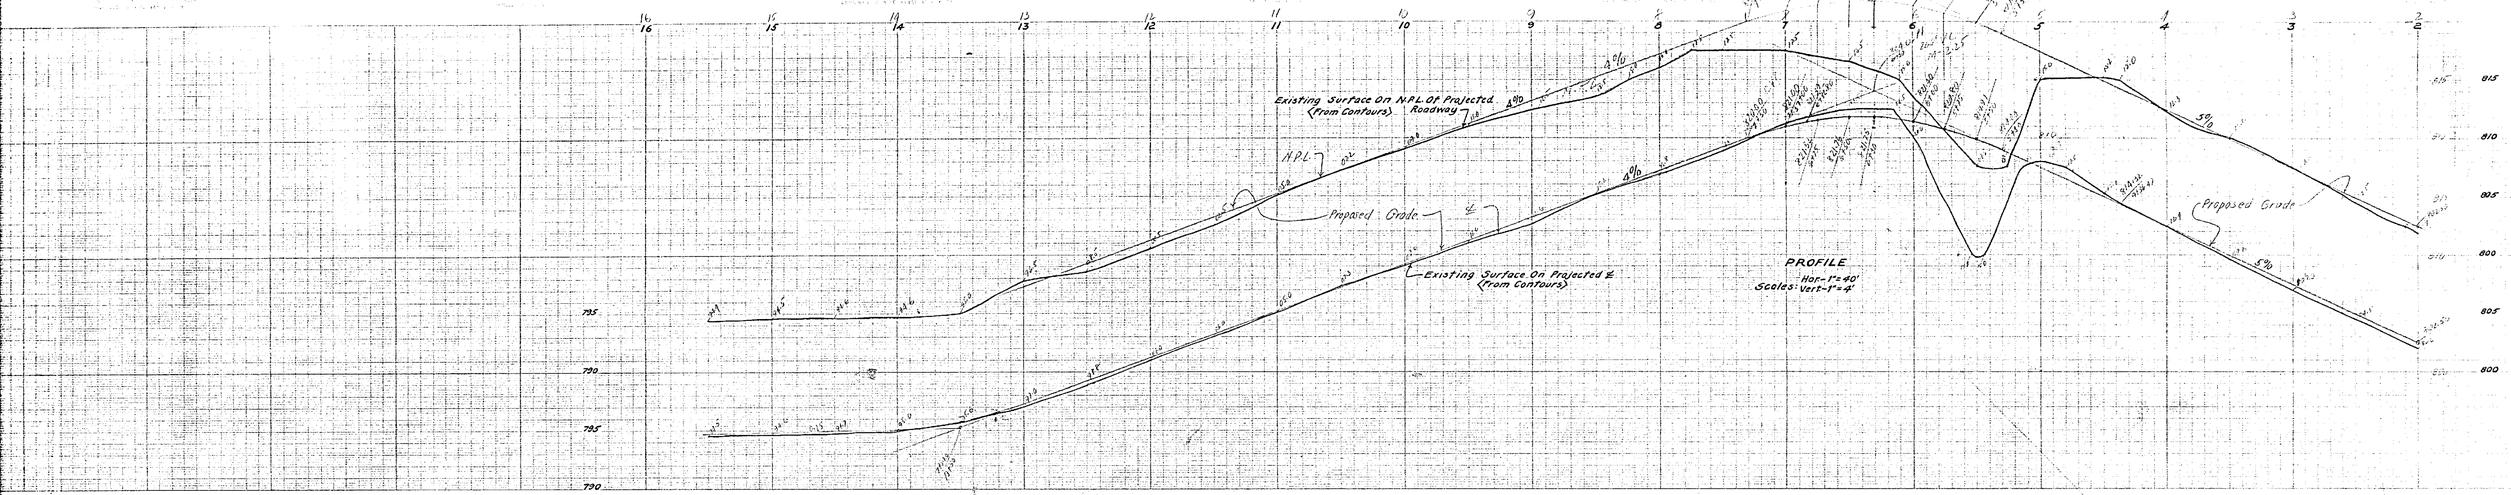
Existing Surface On H.P.L. Of Projected Roadway (From Contours)
H.P.L.
Proposed Grade
Existing Surface On Projected ℄ (From Contours)
Proposed Grade
PROFILE
Hor.-1"=40'
Scales: Vert.-1"=4'
815
810
805
800
795
790

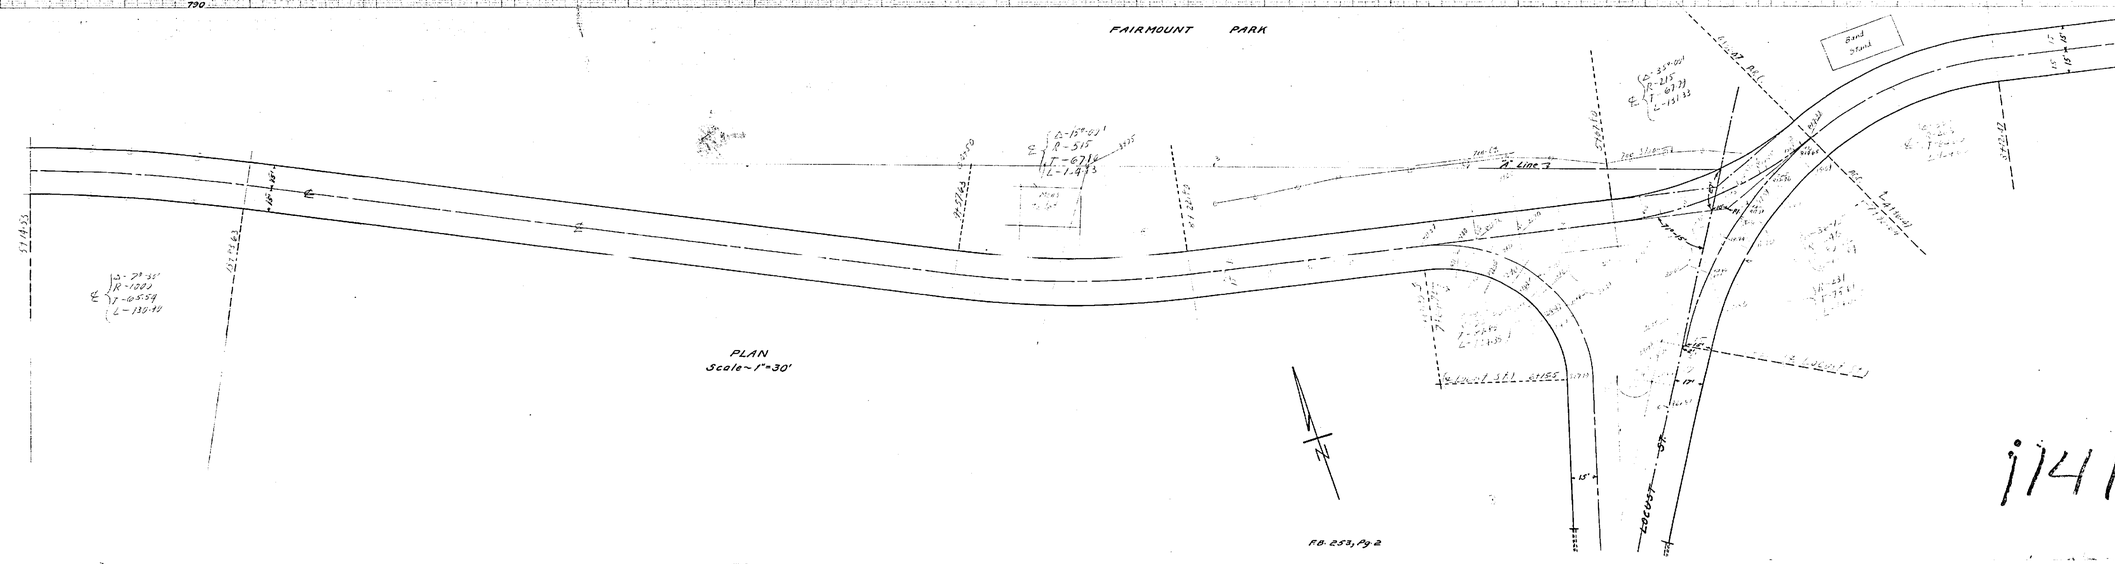
FAIRMOUNT PARK
Band Stand
℄ Line 3
Locust St.
PLAN
Scale~1"=30'
FB. 253, Pg. 2

1141