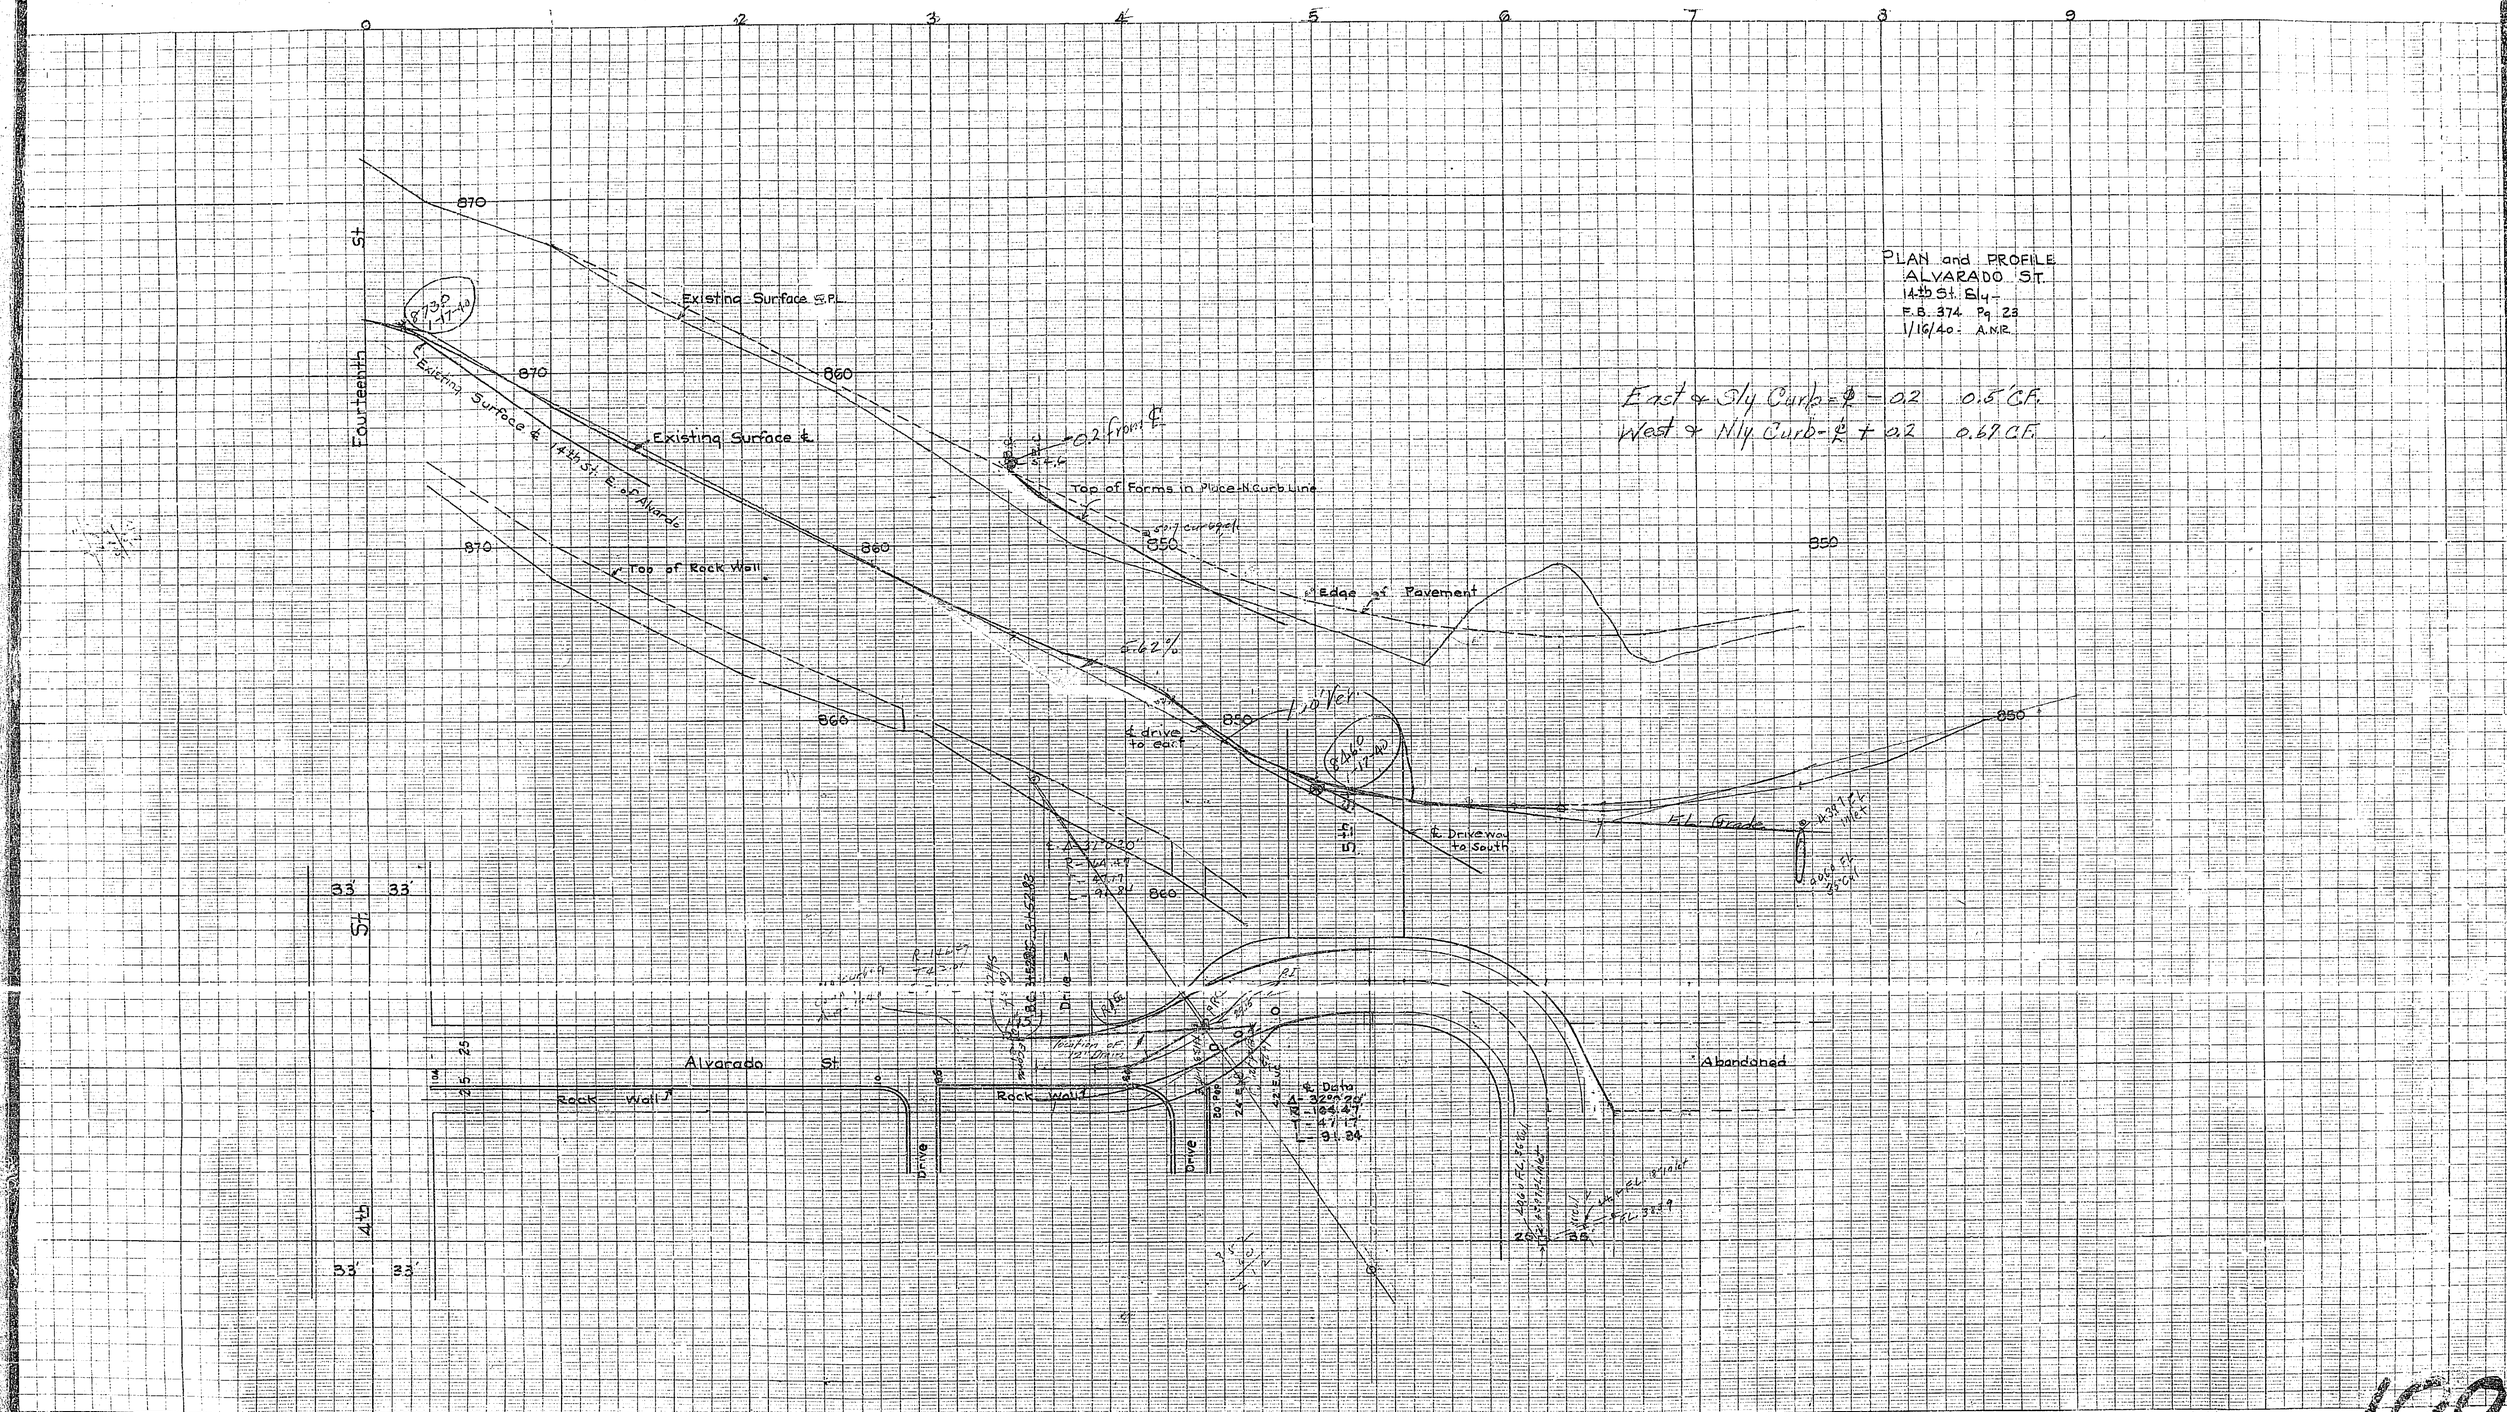
PLAN and PROFILE
ALVARADO ST.
14th St. Sly-
F.B. 374 Pg 23
1/16/40 A.N.R.
East & Sly Curb = ℄ − 0.2 0.5' C.F.
West & Nly Curb = ℄ + 0.2 0.67 C.F.
Fourteenth St
Existing Surface S.P.L.
Existing Surface ℄
Existing Surface ℄ 14th St. E. of Alvarado
Top of Rock Wall
Top of Forms in Place-N. Curb Line
Edge of Pavement
℄ drive to east
℄ Driveway to South
F.L. Grade
Alvarado St
Rock Wall
Drive
Abandoned
4th St
870
860
850
33'
0
2
3
4
5
6
7
8
9

188