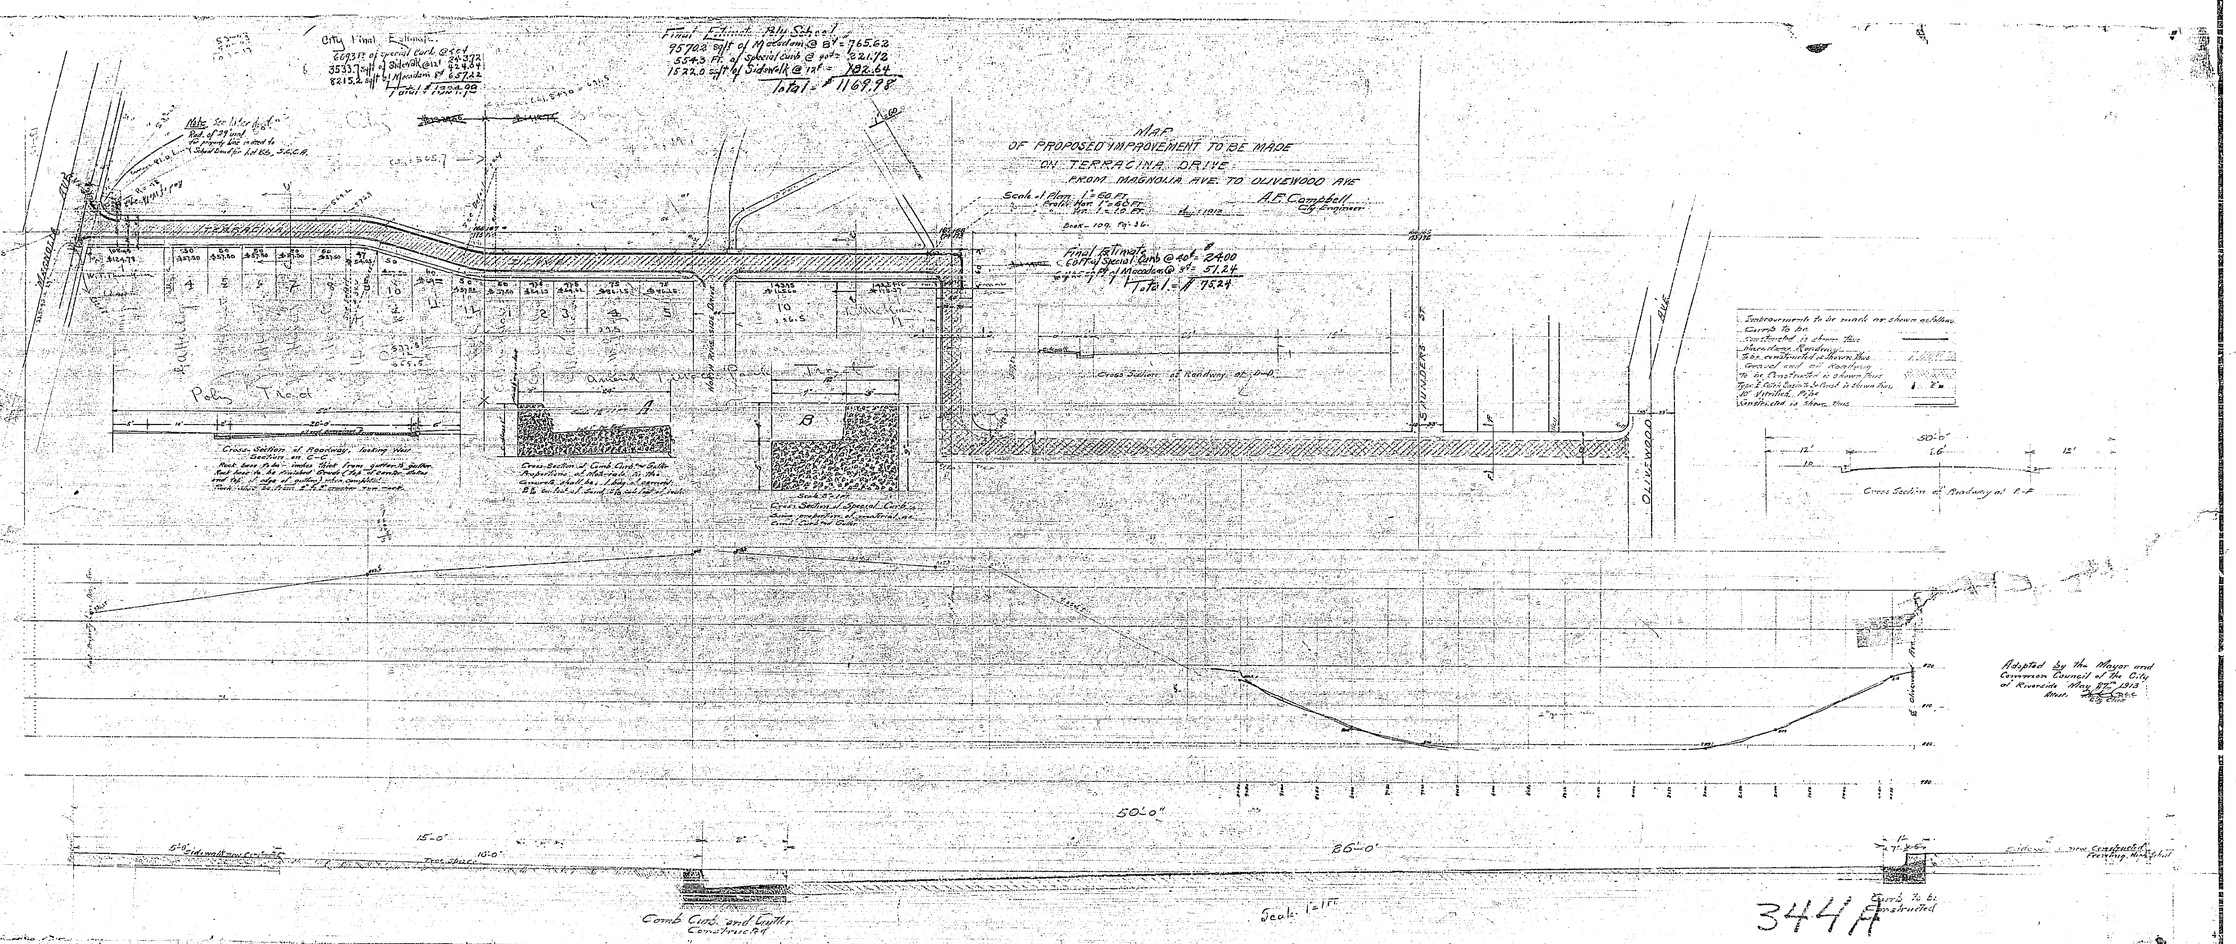

City Final Estimate
669.3 ft of special curb @ 4.04
3533.7 sq ft of Sidewalk @ 12¢ 424.04
8215.2 sq ft of Macadam 8¢ 657.22
Total $1324.98
Final Estimate Poly School
9570.2 sq ft of Macadam @ 8¢ = 765.62
5543 ft. of special curb @ 40¢ = 221.72
1522.0 sq ft of Sidewalk @ 12¢ = 182.64
Total = $1169.98
MAP
OF PROPOSED IMPROVEMENT TO BE MADE
ON TERRACINA DRIVE
FROM MAGNOLIA AVE. TO OLIVEWOOD AVE
A.F. Campbell
City Engineer
Scale of Plan 1" = 60 Ft.
Profile Hor. 1" = 60 Ft.
Ver. 1" = 10 Ft.
Book 109 Pg. 36.
Final Estimate
60 ft of Special Curb @ 40¢ = 24.00
Ft of Macadam @ 8¢ = 51.24
Total = $75.24
TERRACINA
Poly Tract
Amend Tract
Cross Section of Roadway at P-P
Cross Section of Roadway at P-P
Cross Section of Roadway at P-P
Cross Section of Special Curb
Cross Section of Special Curb
Cross Section of Roadway at P-P
Cross Section of Roadway at P-P
Adopted by the Mayor and Common Council of the City of Riverside May 27th 1913
Attest
50'-0"
15'-0"
26'-0"
Comb Curb and Gutter Constructed
Curb to be Constructed
Scale 1" = 1 Ft
344A