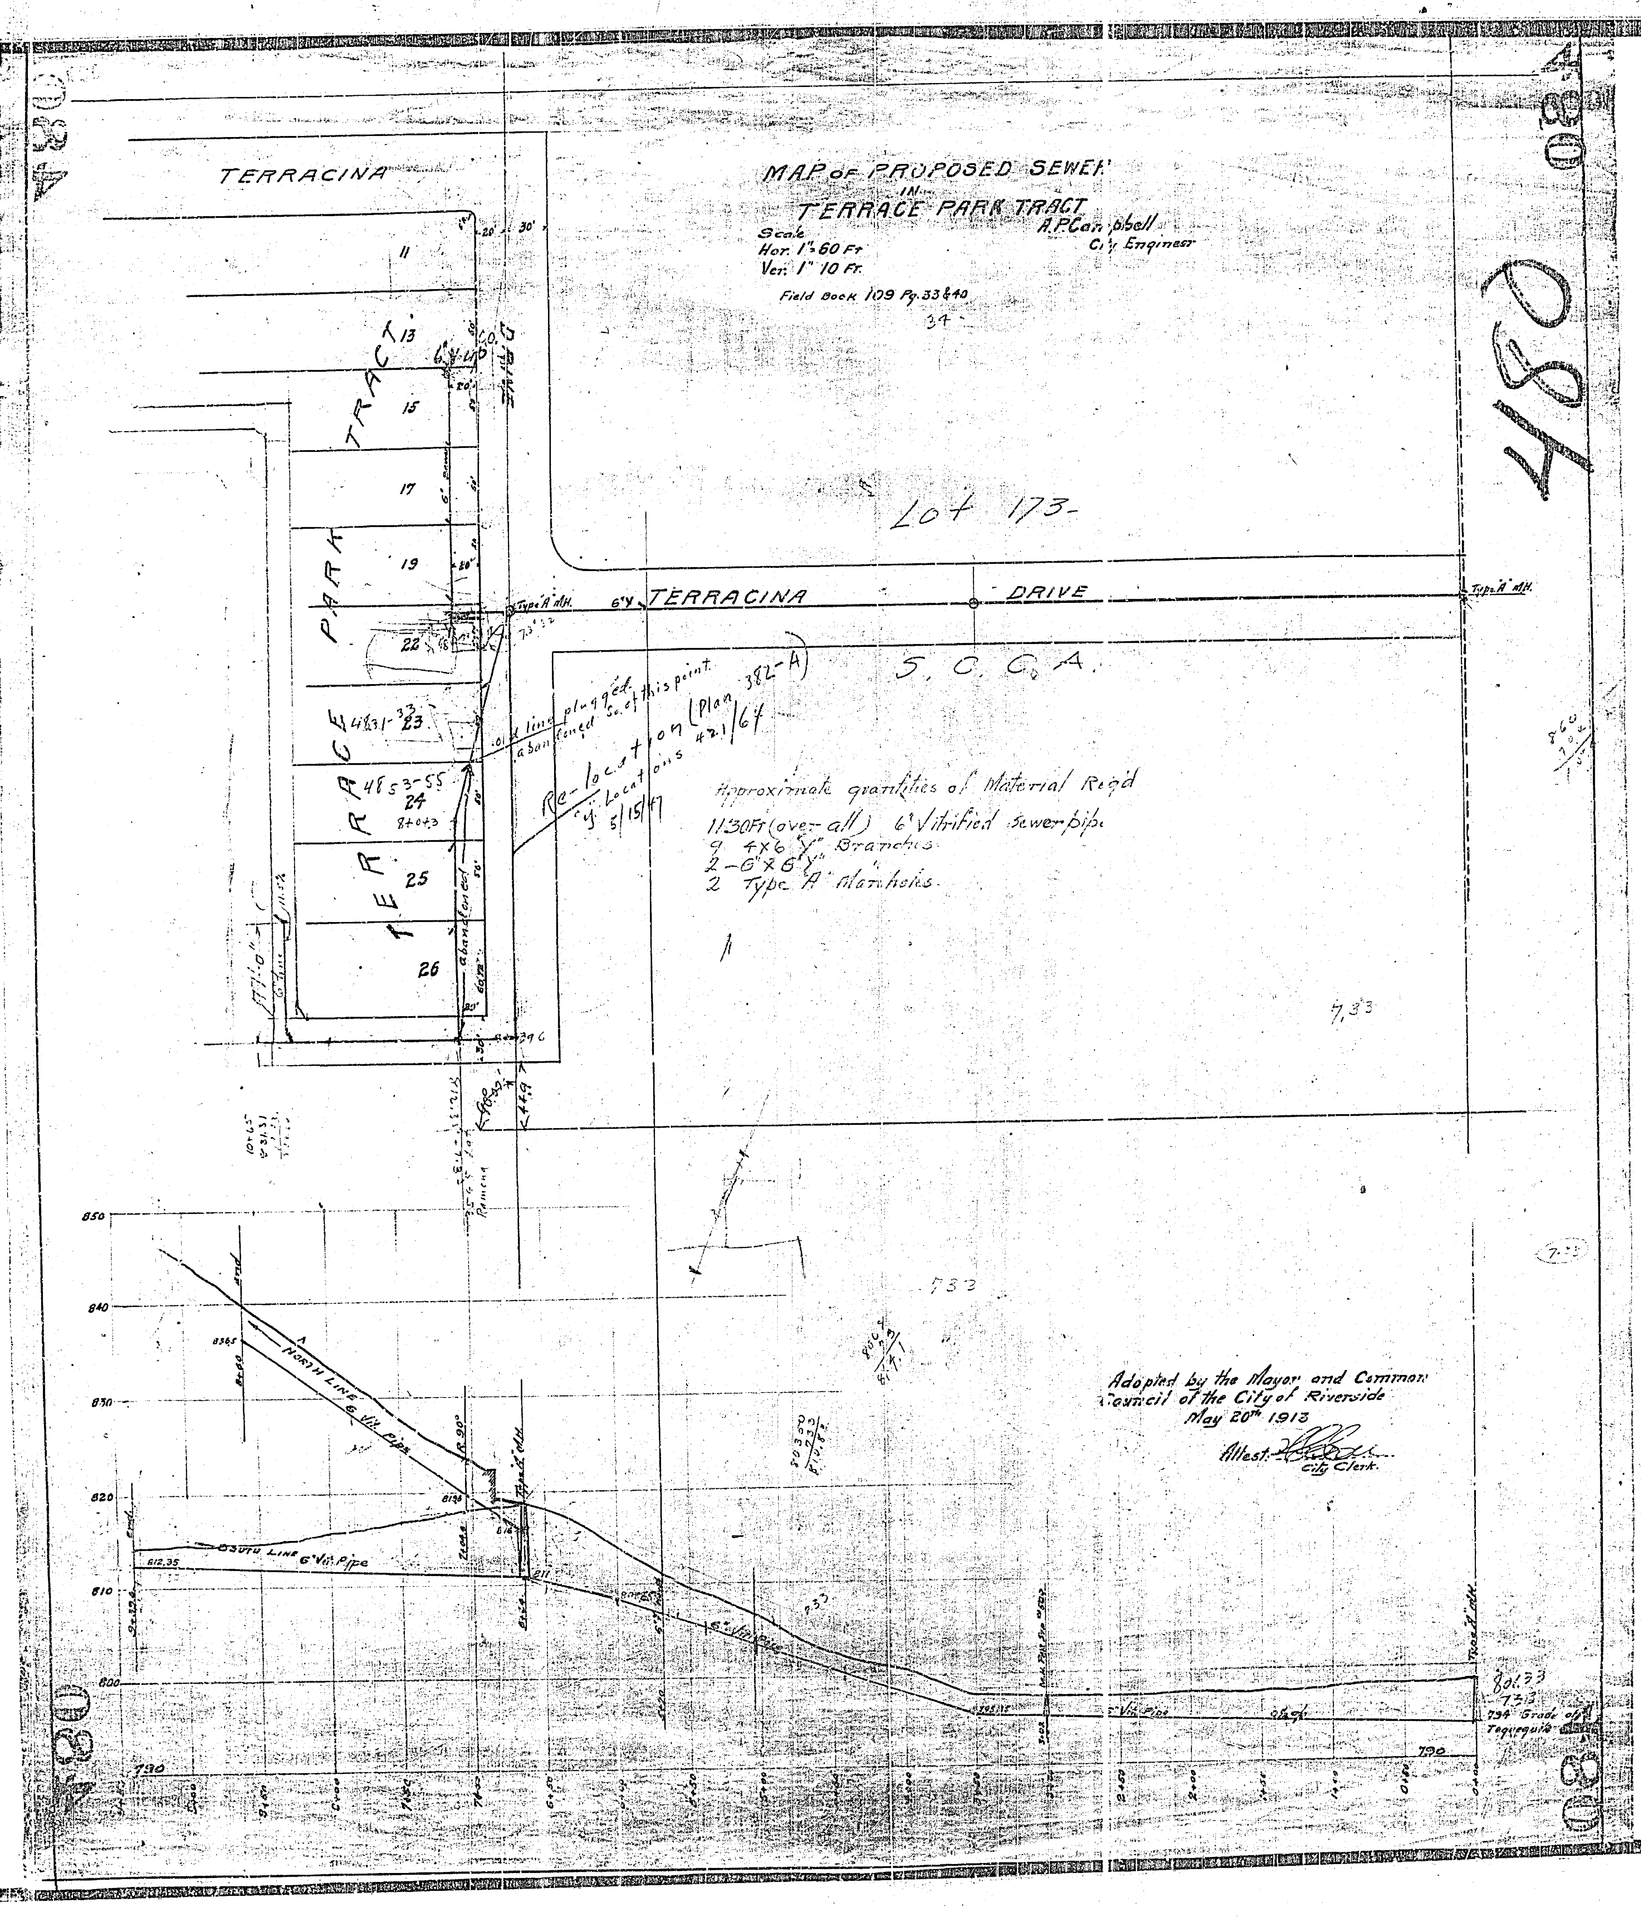
MAP OF PROPOSED SEWER
IN
TERRACE PARK TRACT
Scale
Hor. 1" = 60 Ft
Ver. 1" 10 Ft.
A.P. Campbell
City Engineer
Field Book 109 Pg. 33 & 40
TERRACINA
TERRACE PARK TRACT
Lot 173
TERRACINA DRIVE
S. C. C. A.
Type "A" M.H.
Re-location (Plan 382-A)
Approximate quantities of Material Req'd
1130 Ft (over all) 6" Vitrified sewer pipe
9 4x6 "Y" Branches
2 - 6"x6"Y"
2 Type "A" Manholes
Adopted by the Mayor and Common Council of the City of Riverside
May 20th 1913
Attest: City Clerk
North Line 6" Vit. Pipe
South Line 6" Vit. Pipe
6" Vit. Pipe
Grade of Tequequite
480