Profile #484

PROPOSED DRAINAGE PIPE FROM CANAL ON MARKET near 12TH ST. TO PRESENT PIPE at SOUTH SIDE of 13TH ST. BETWEEN MARKET AND MAIN ST.

A.P. Campbell
May 27, 1913

Scale of Plan 1" = 60'
Scale of Profile
Hor. 1" = 40'
Ver. 1" = 4'

Field notes
Book III Pg. 25

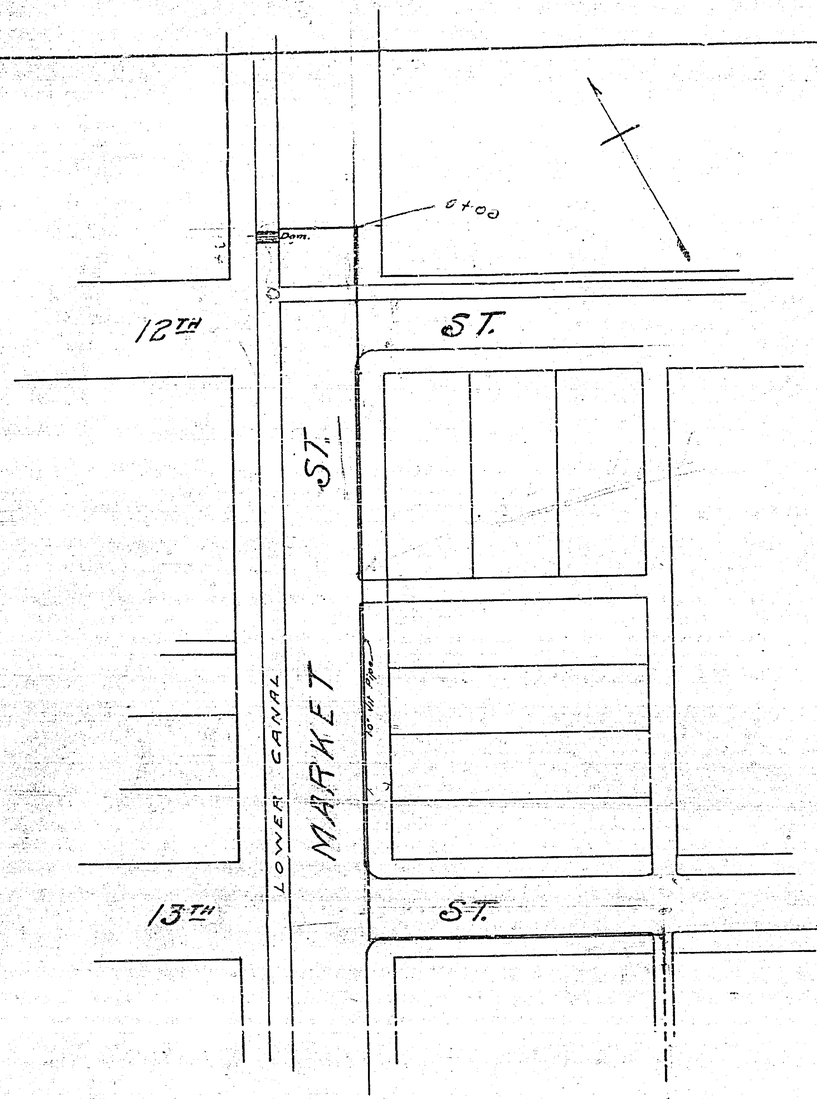

See Staked Line

As of the date 2/3/42 it appears that this line is now abandoned.
ANR

Approved by the Mayor and Common Council of the City of Riverside the 27TH day of May 1913

Attest: [illegible]
City Clerk

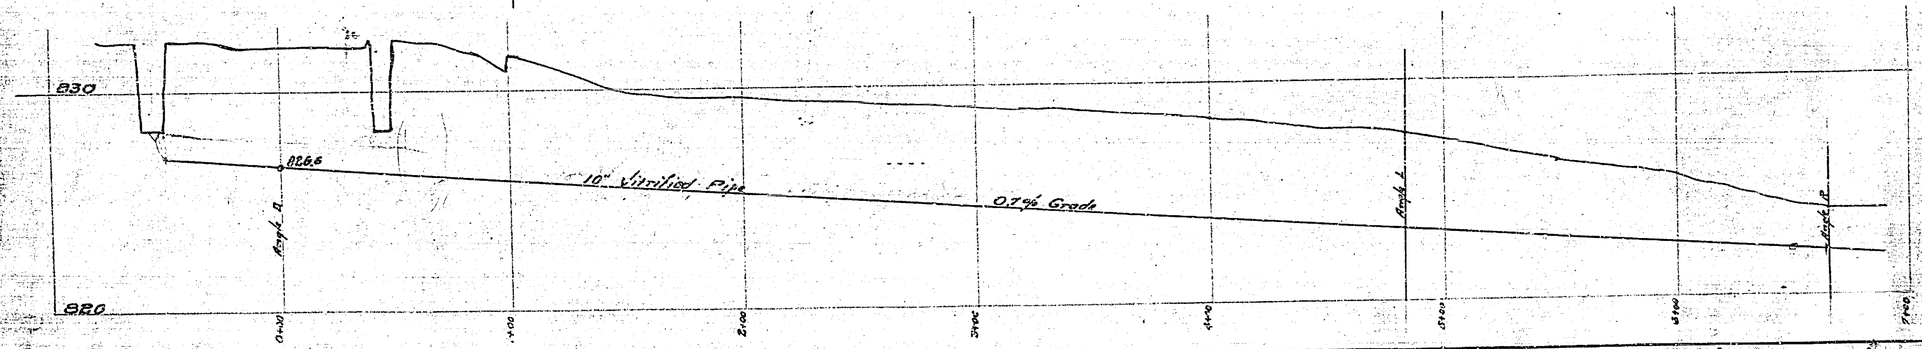

484