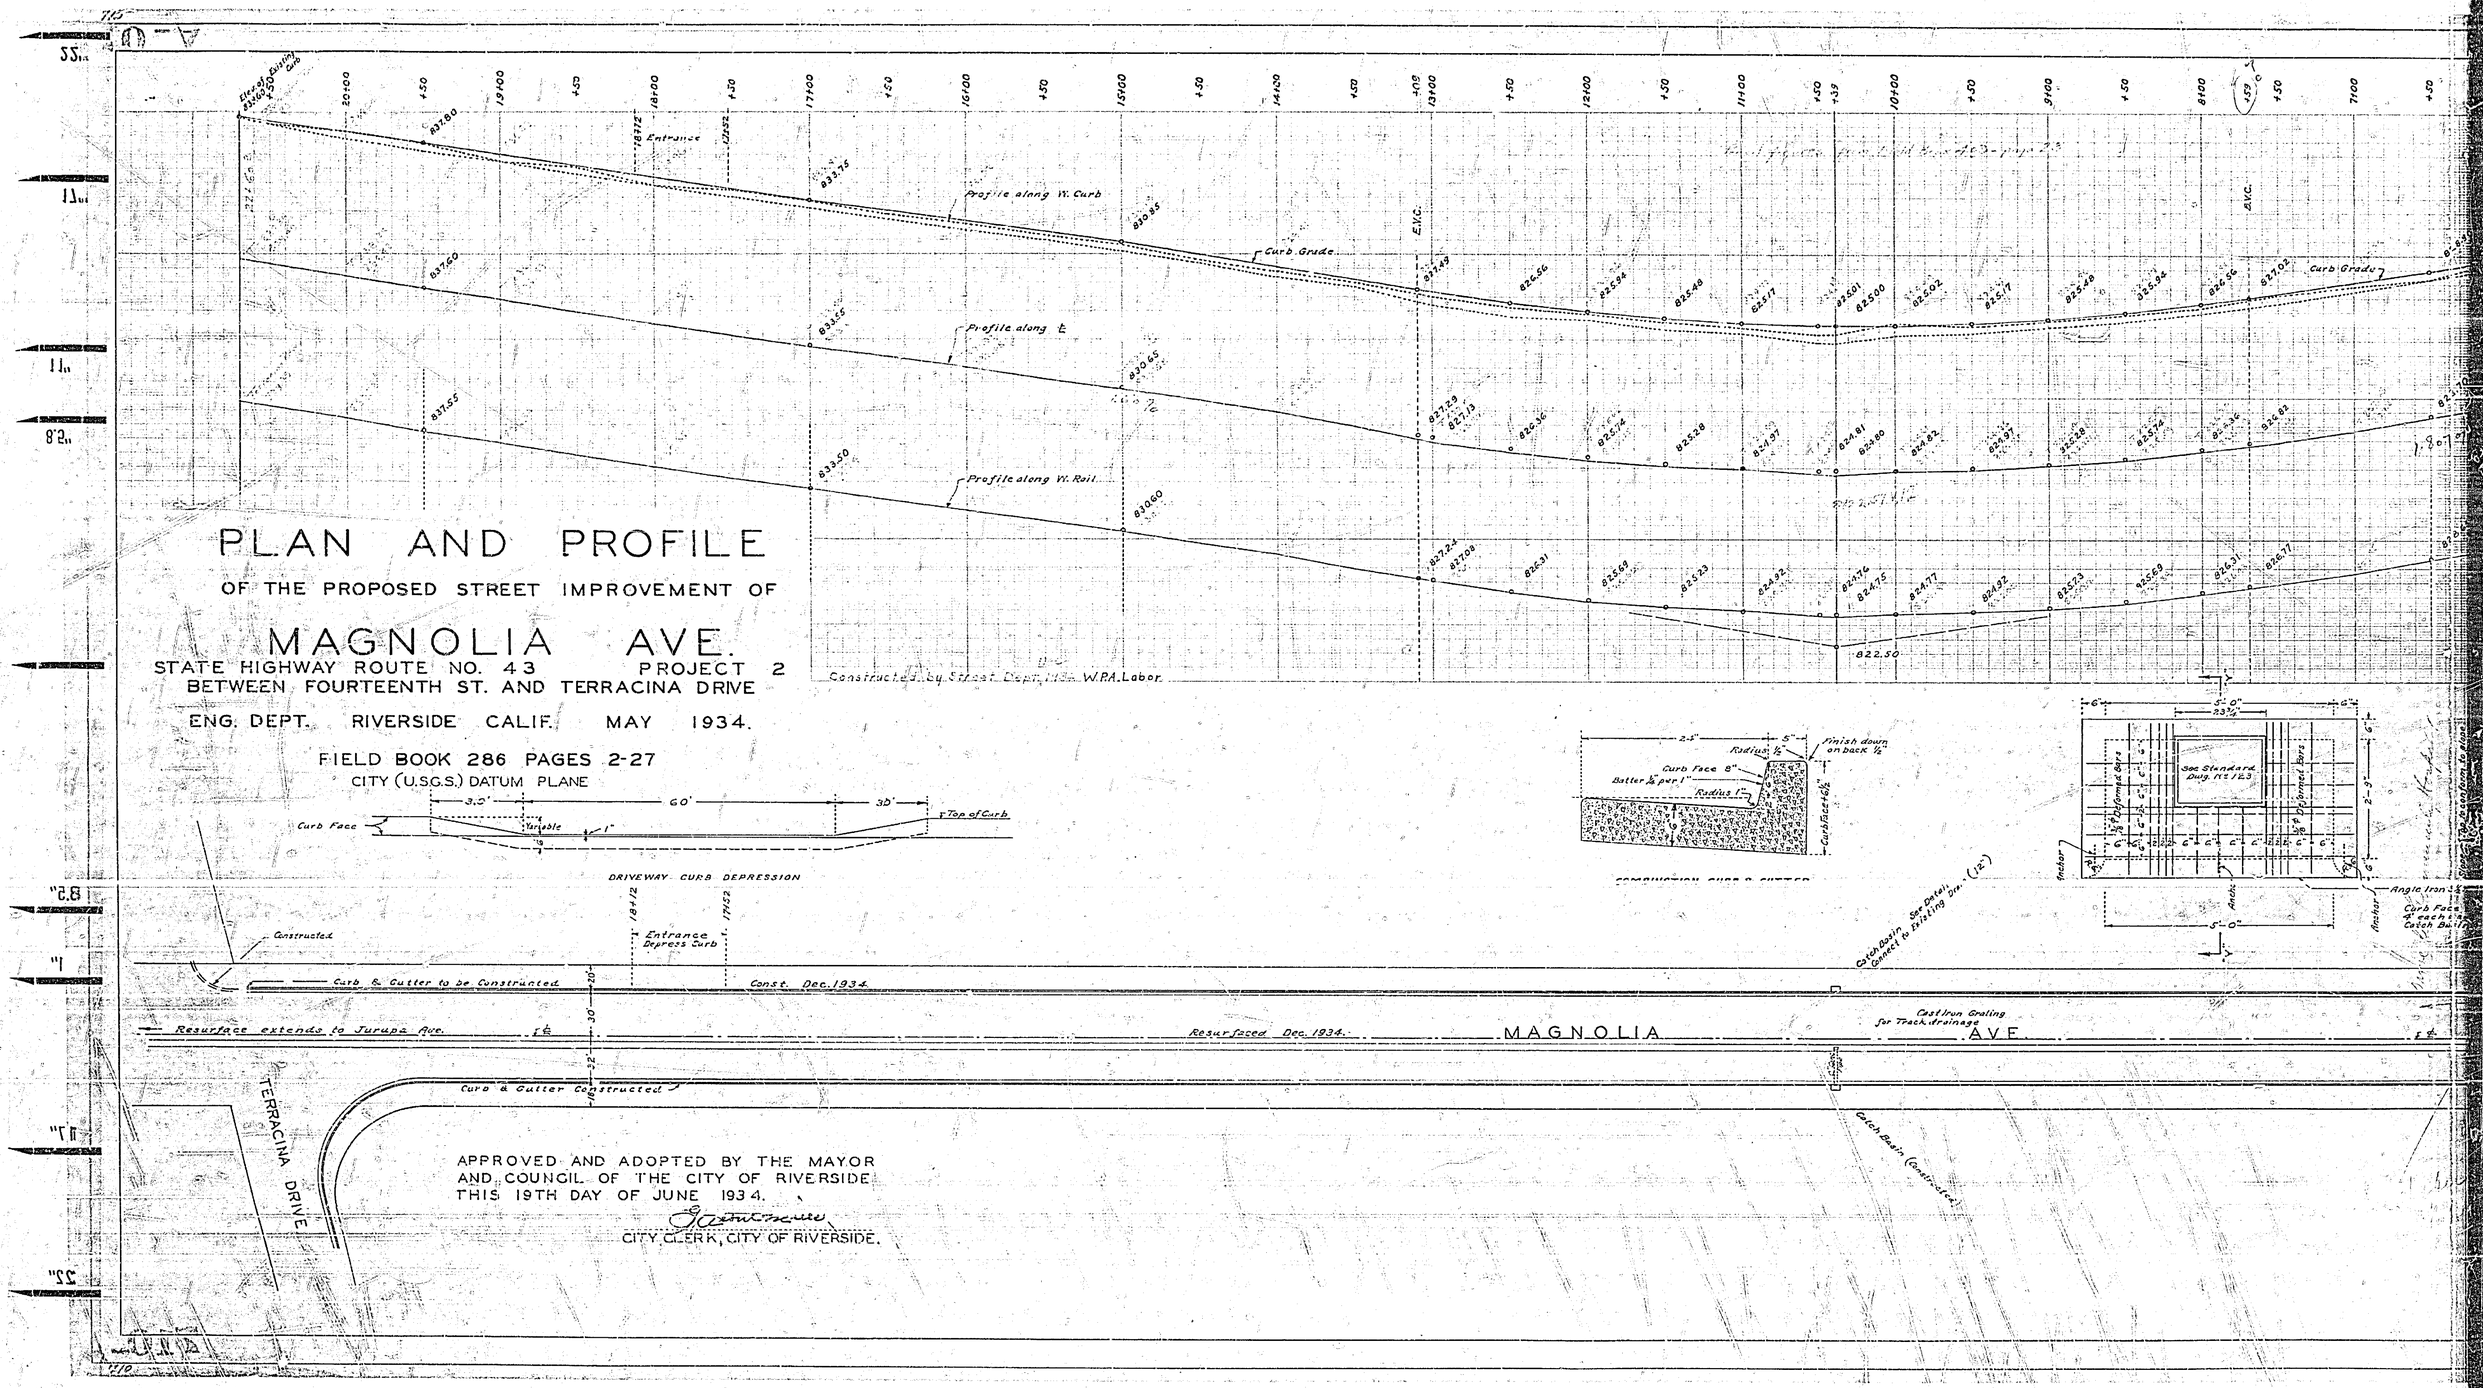


# PLAN AND PROFILE

OF THE PROPOSED STREET IMPROVEMENT OF

# MAGNOLIA AVE.

STATE HIGHWAY ROUTE NO. 43 PROJECT 2

BETWEEN FOURTEENTH ST. AND TERRACINA DRIVE

ENG. DEPT. RIVERSIDE CALIF. MAY 1934.

FIELD BOOK 286 PAGES 2-27

CITY (U.S.G.S.) DATUM PLANE

APPROVED AND ADOPTED BY THE MAYOR AND COUNCIL OF THE CITY OF RIVERSIDE THIS 19TH DAY OF JUNE 1934.

CITY CLERK, CITY OF RIVERSIDE.

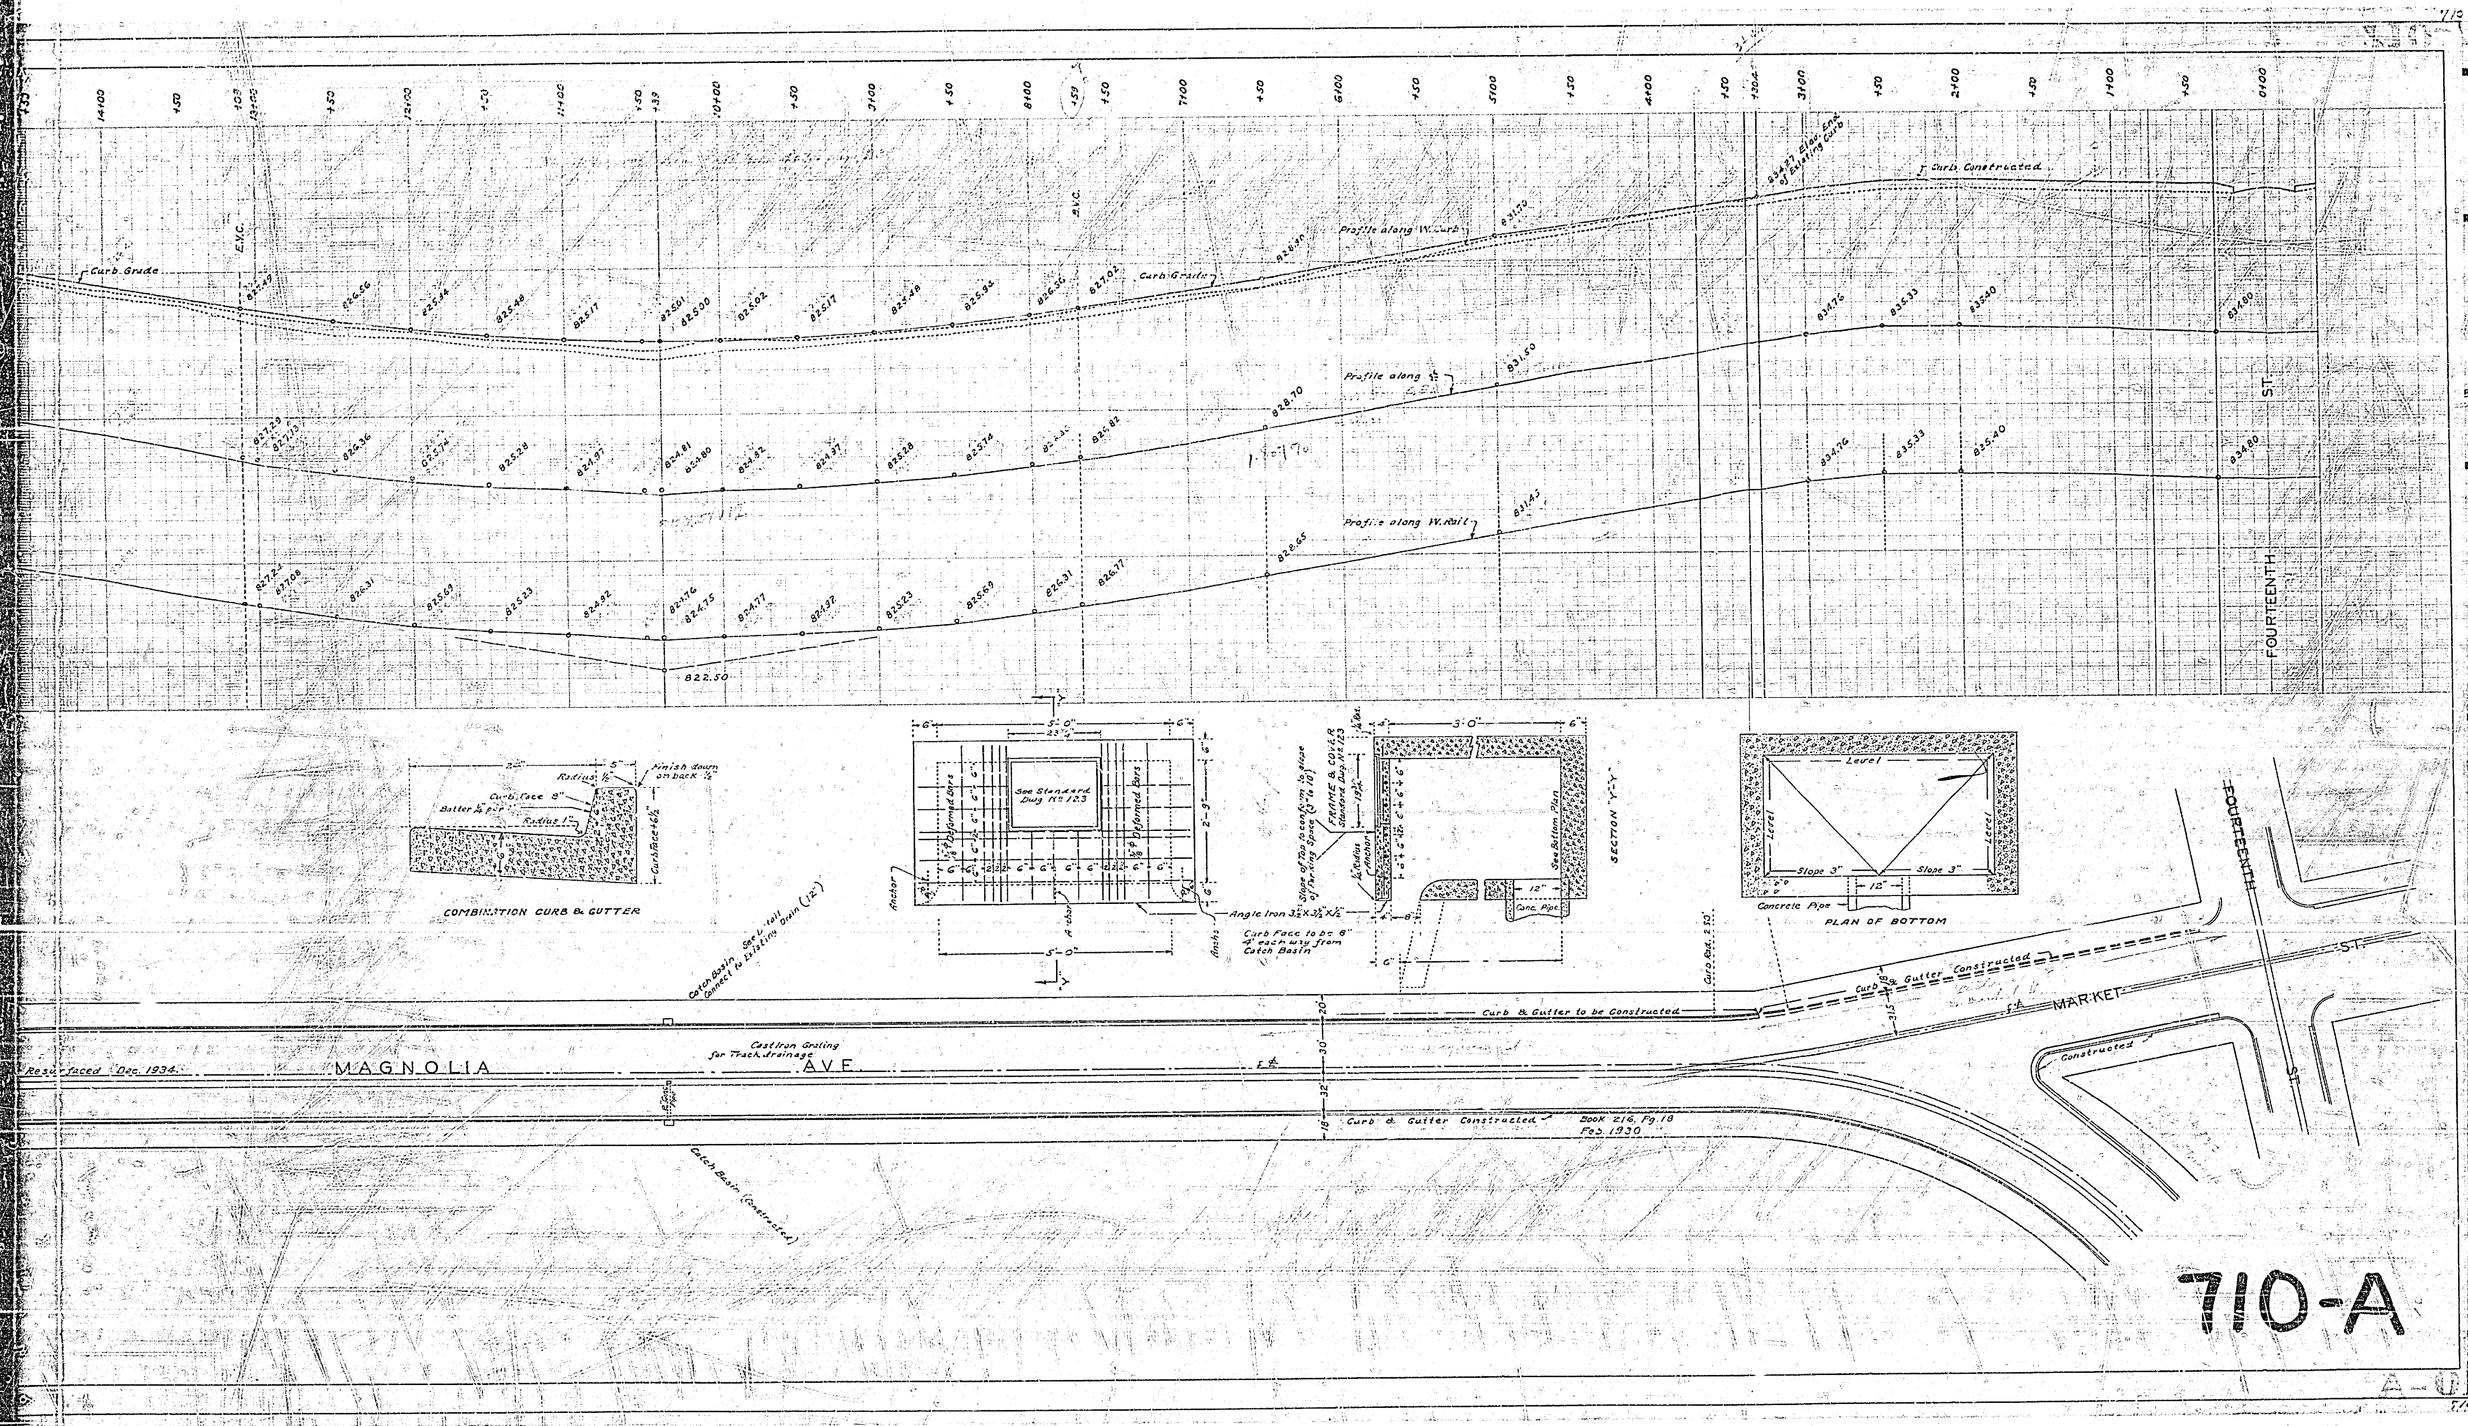

Curb Grade
Profile along W. Curb
Curb Constructed
Profile along W. Rail
FOURTEENTH ST.
COMBINATION CURB & GUTTER
See Standard Dwg. No. 123
SECTION "Y-Y"
PLAN OF BOTTOM
Concrete Pipe
Level
Slope 3"
Curb & Gutter to be Constructed
Curb & Gutter Constructed
MARKET ST.
MAGNOLIA AVE.
Resurfaced Dec. 1934
Cast Iron Grating for Track drainage
Catch Basin (Constructed)
Book 216, Pg. 18 Feb. 1930
710-A