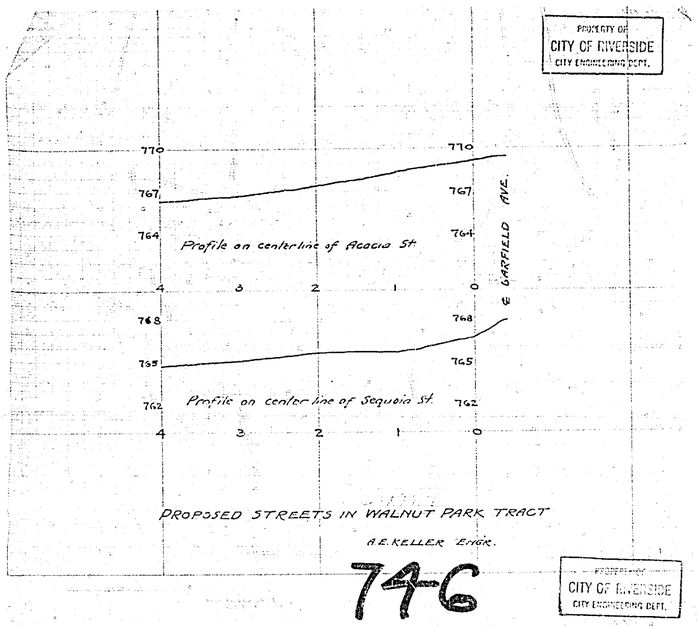
Profile on centerline of Acacia St.
Profile on center line of Sequoia St.
E. GARFIELD AVE.
PROPOSED STREETS IN WALNUT PARK TRACT
A.E. KELLER ENGR.
746

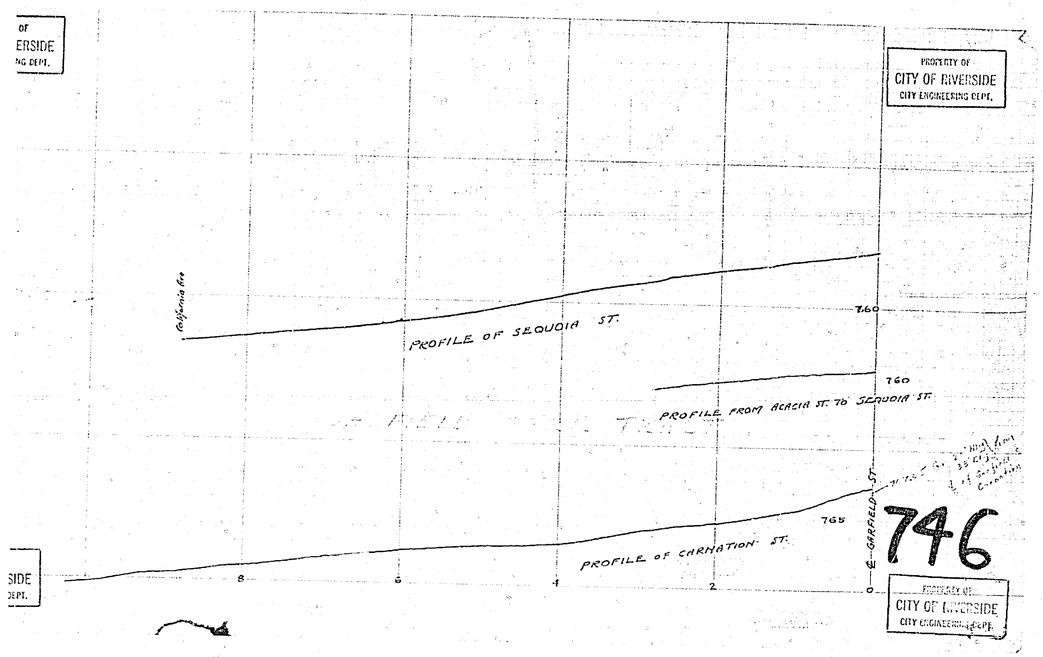
PROFILE OF SEQUOIA ST.
PROFILE FROM ACACIA ST. TO SEQUOIA ST.
PROFILE OF CARNATION ST.
E. GARFIELD ST.
746

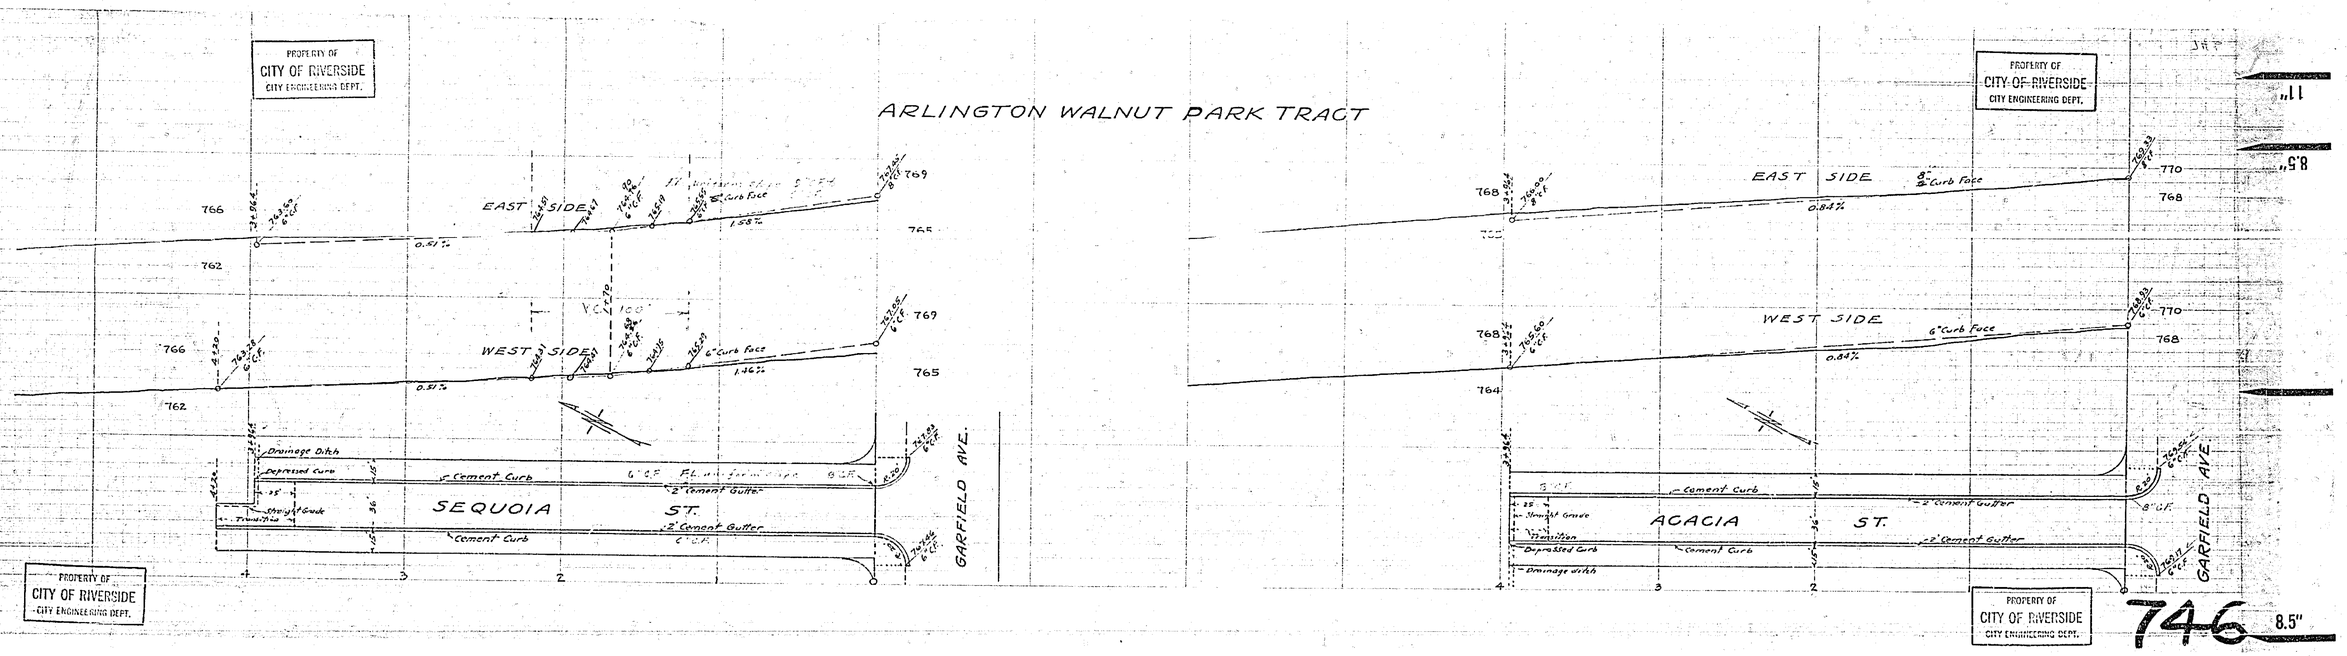
ARLINGTON WALNUT PARK TRACT
EAST SIDE
WEST SIDE
SEQUOIA ST.
ACACIA ST.
GARFIELD AVE.
Drainage Ditch
Depressed Curb
Cement Curb
2' Cement Gutter
6" Curb Face
746