CENTRAL & RIVERSIDE
INTERSECTION PROFILES

SCALES: VERT. 1"=4' HOR. 1"=40'

SEE DWG. NO. 905

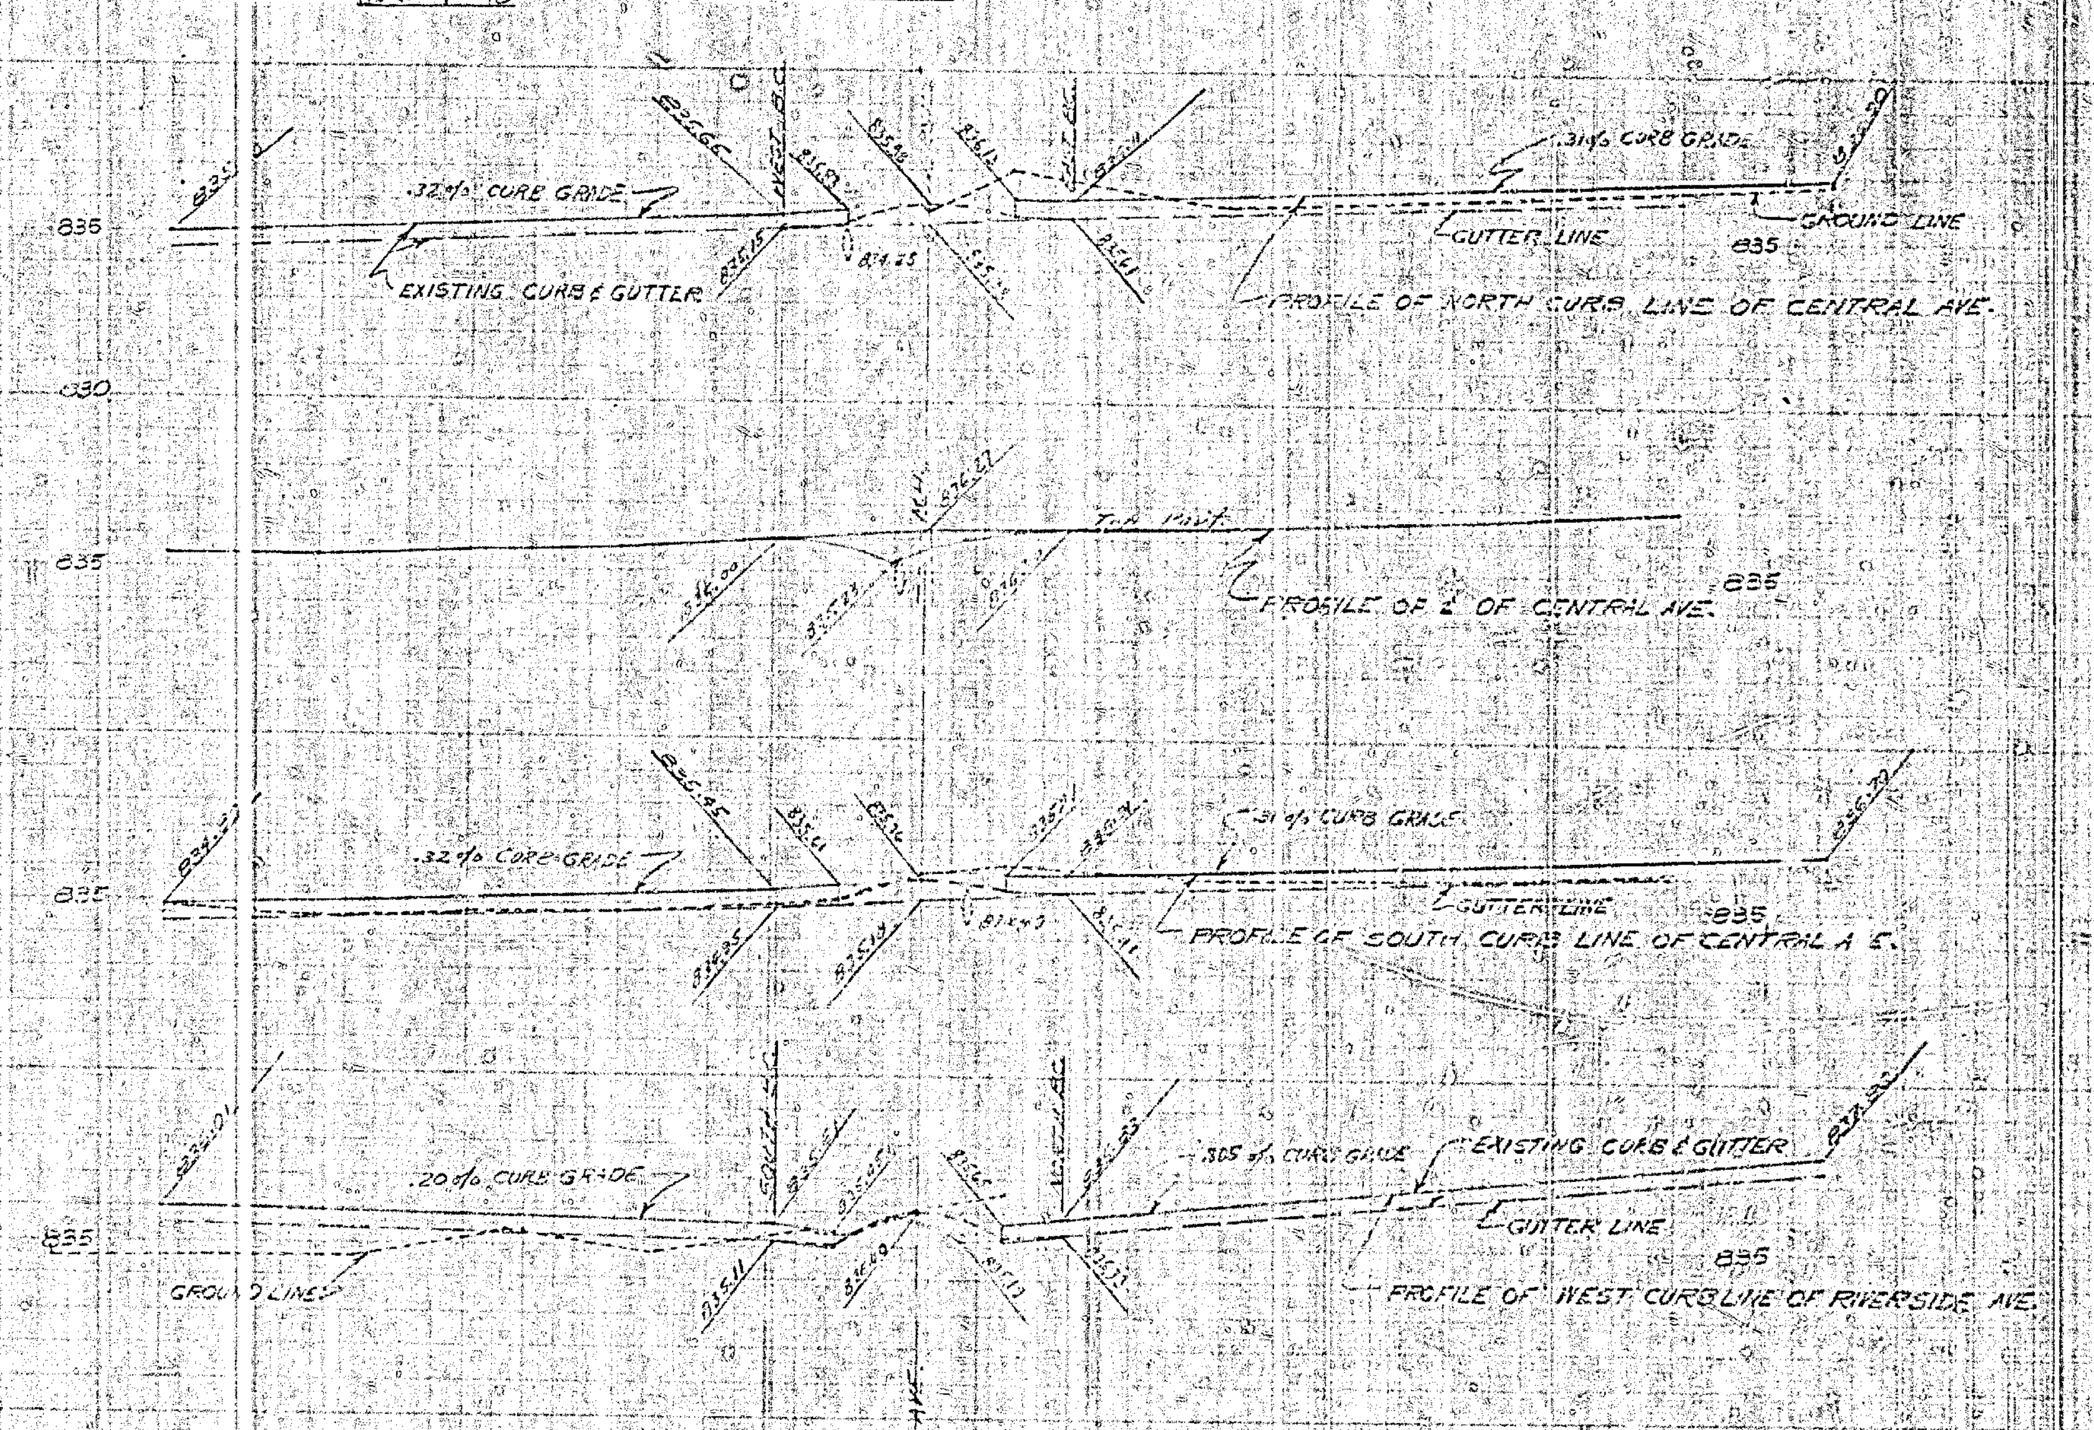

905