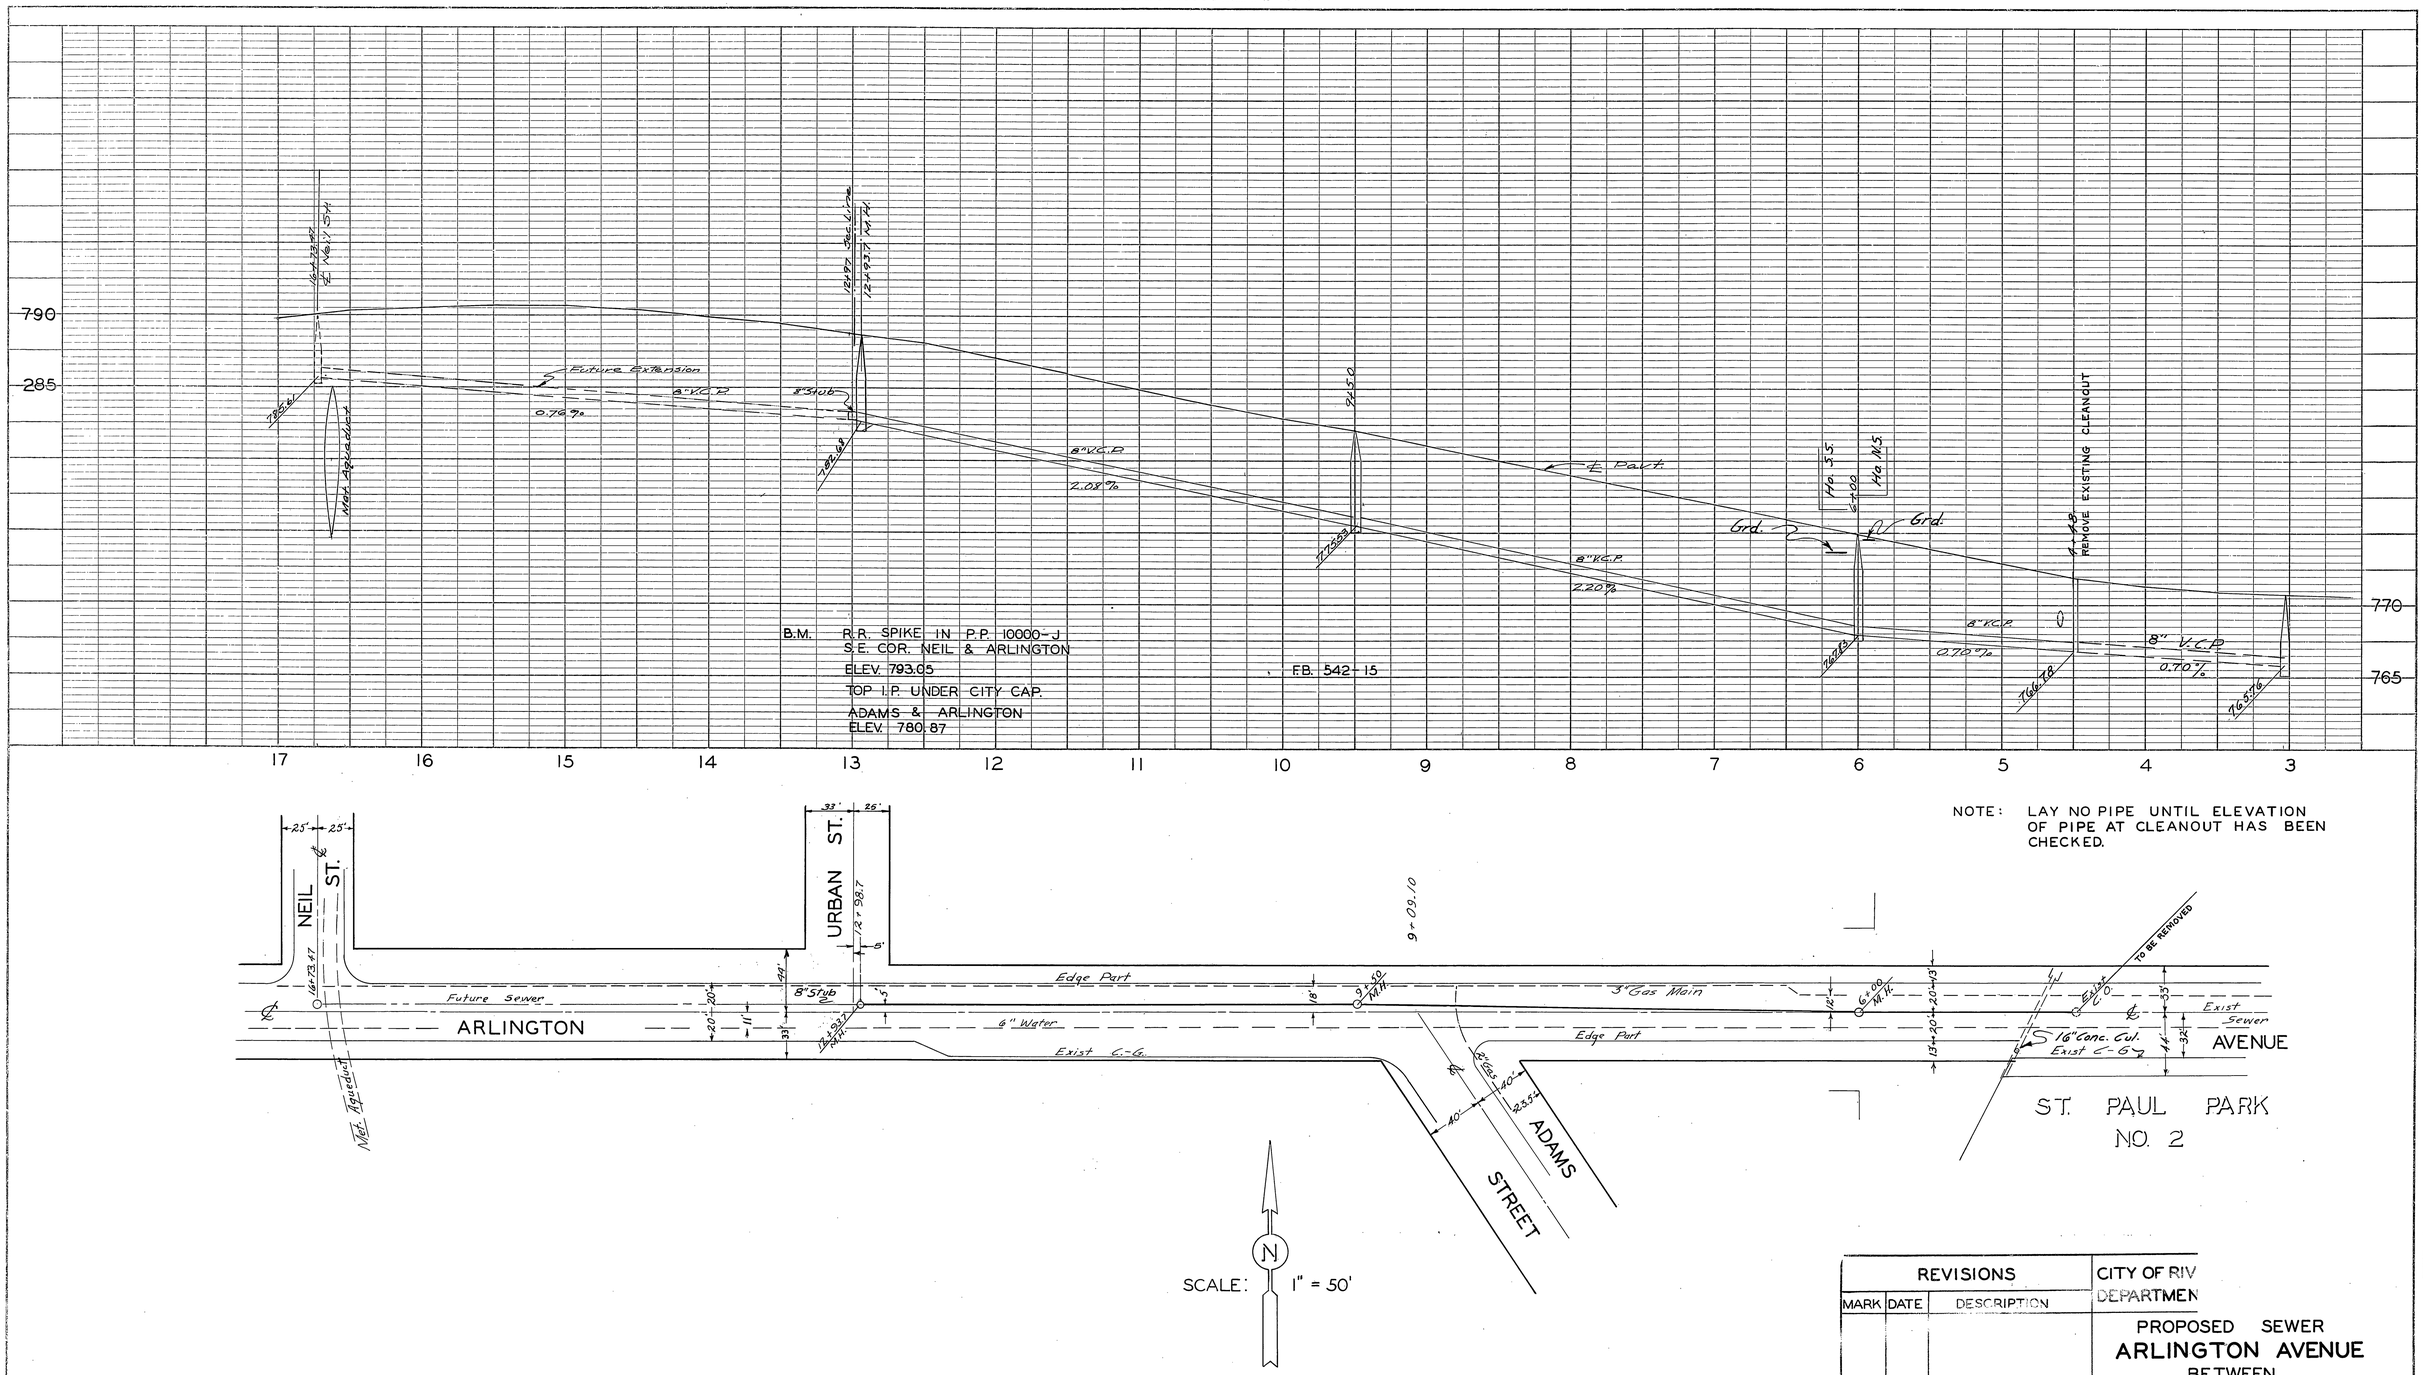

NOTE: LAY NO PIPE UNTIL ELEVATION OF PIPE AT CLEANOUT HAS BEEN CHECKED.

REVISIONS			CITY OF RIV DEPARTMEN
MARK	DATE	DESCRIPTION	PROPOSED SEWER ARLINGTON AVENUE BETWEEN HILLSIDE AVE. & URBAN ST.
DESIGNED BY		CHECKED BY	APPROVED BY
DRAWN BY B S			DIRECTOR OF PUBLIC WORKS
RECOMMENDED BY		ASSISTANT CITY ENGINEER	DATE

S-30