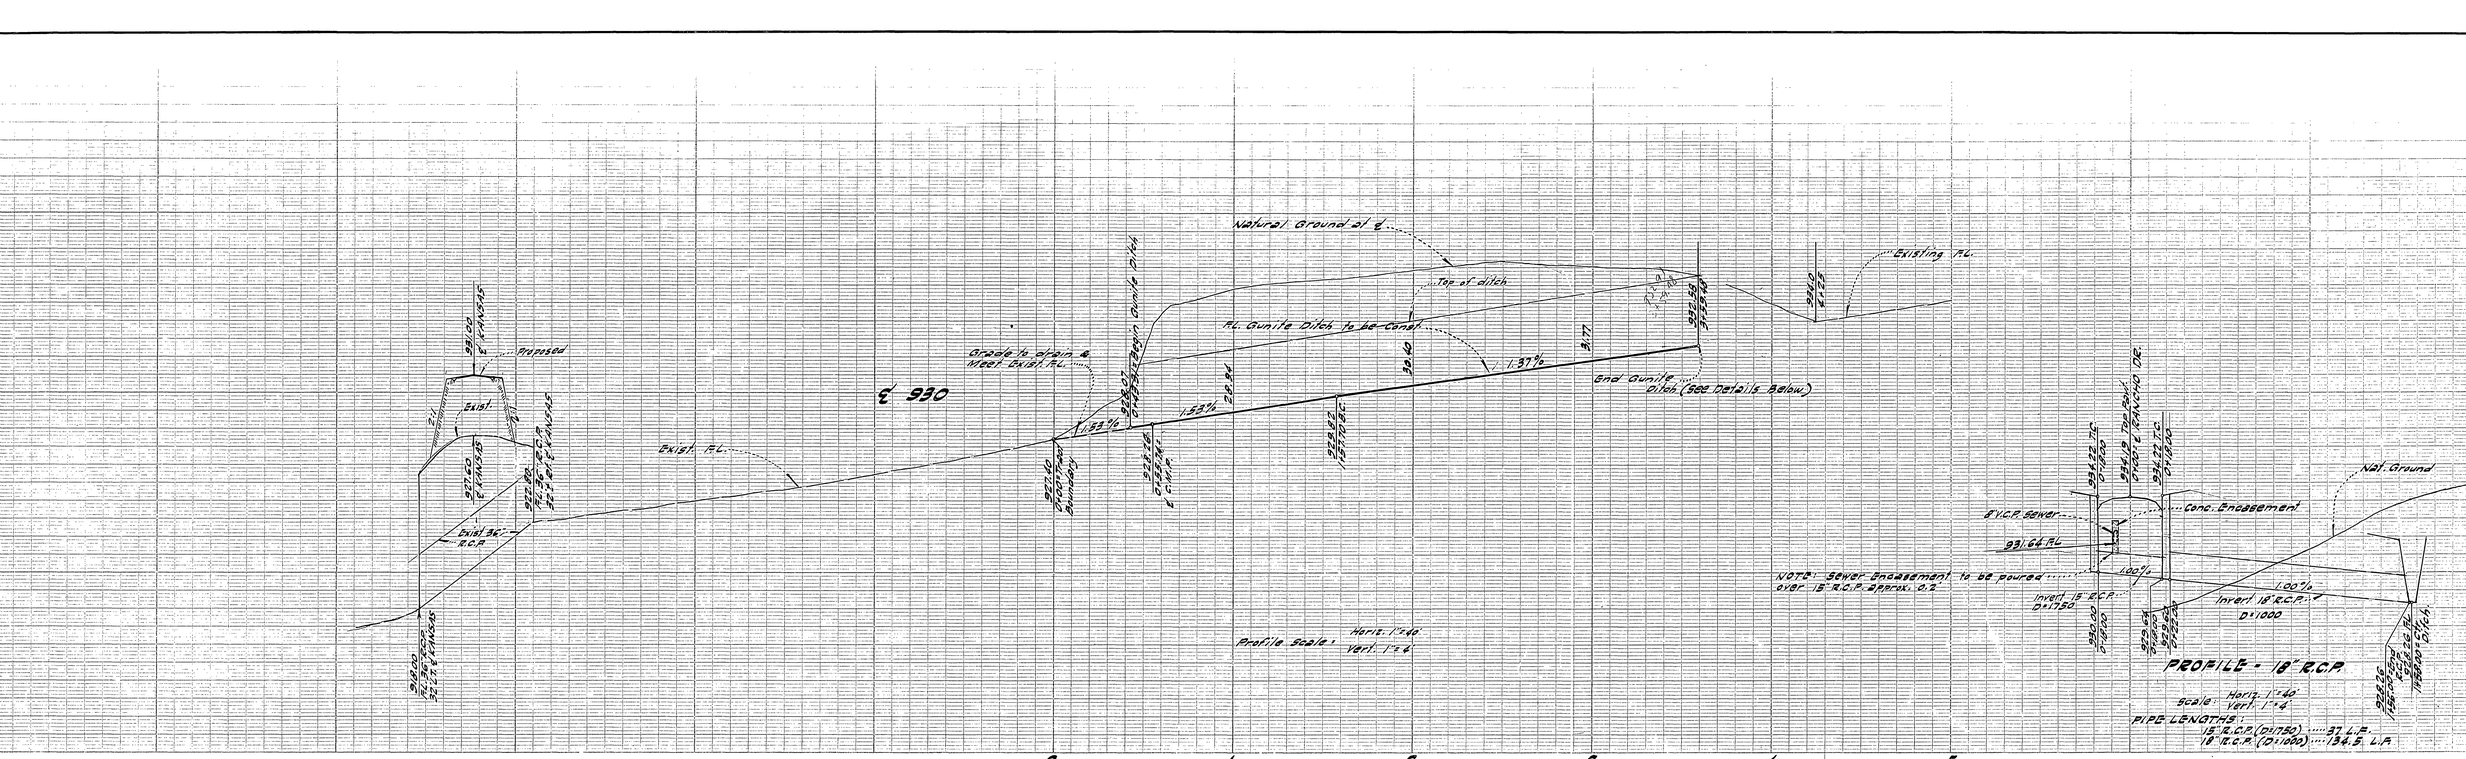

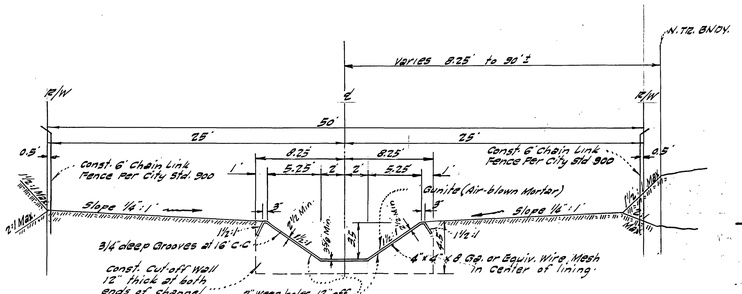

TYPICAL SECTION
FLOOD CONTROL CHANNEL

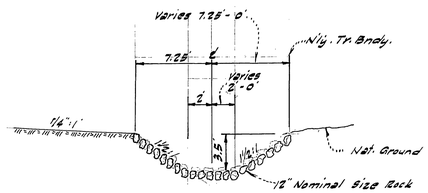

TYPICAL SECTION STA. 0+43.31 to 0+00

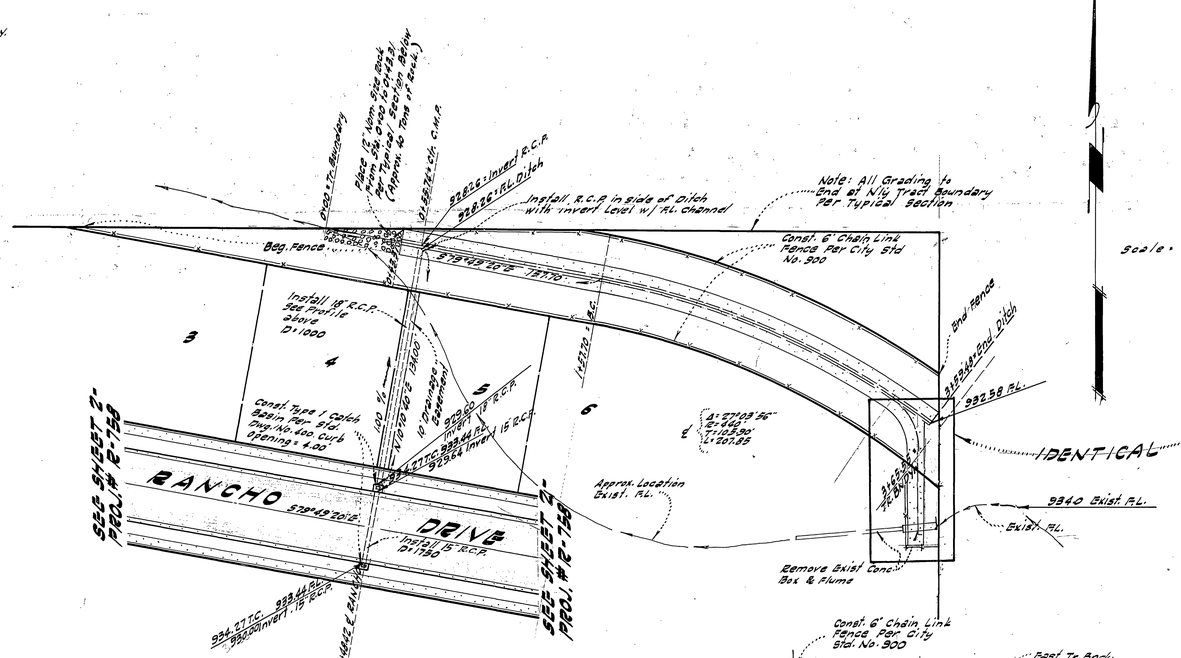

PLAN & PROFILE
FLOOD CONTROL CHANNEL

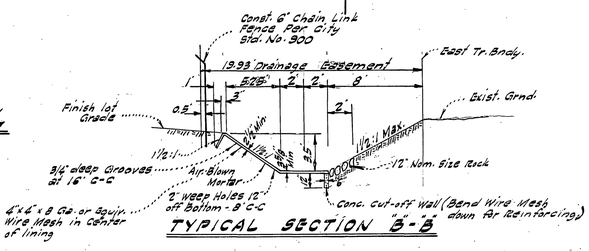

TYPICAL SECTION "B"-"B"

NOTES:

1. Construction shall be in accordance with the City of Riverside Dept. of Public Works Specifications No. 401 and Standard Drawings.
2. Pipe to be bedded per "Case II", Std. Dwg. No. 452
3. Bench Mark: Lead & Nail in curb at N.W. Cor. Kansas Ave. & Prince Albert Dr. Elev. = 953.30.

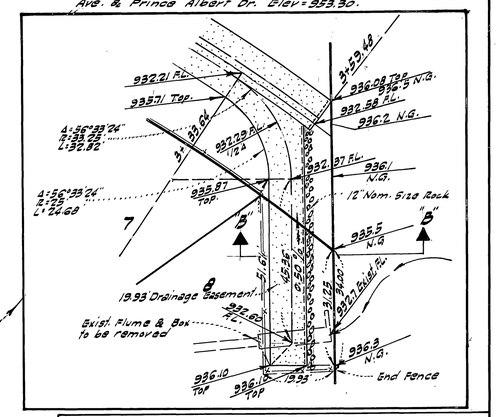

GARNER TRACADAS & TROY
360 NORTH ARROWHEAD AVE
SAN BERNARDINO, CALIFORNIA

Frank Tracadas — 10/16/63
FRANK TRACADAS — RE NO 11447

REVISIONS		
MARK	DATE	DESCRIPTION

CITY OF RIVERSIDE CALIFORNIA
DEPARTMENT OF PUBLIC WORKS
PLAN & PROFILE

TRACT NO. 2716
FLOOD CONTROL CHANNEL

DESIGNED BY	SUBMITTED BY William S. Hazeltine	APPROVED BY	PROJ. NO.
DRAWN BY	PARK DEPT. / TRAFFIC DIV.	DIRECTOR OF PUBLIC WORKS	D-103
CHECKED BY Ron	RECOMMENDED	DATE 2-18-64	SHEET 1 OF 1