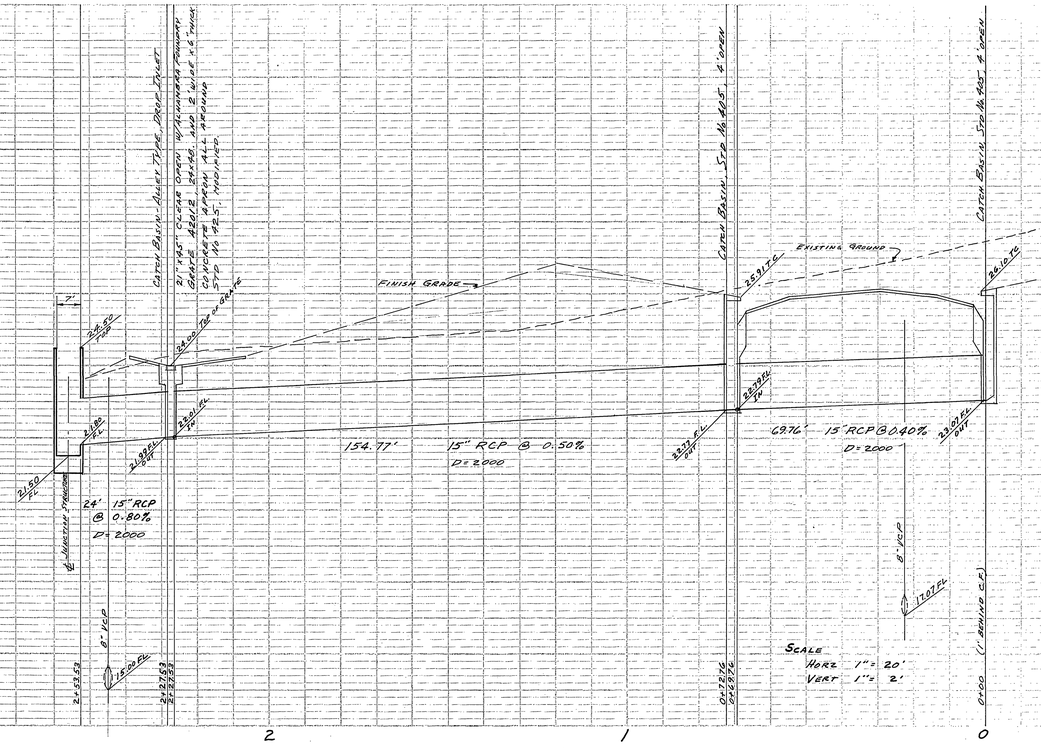

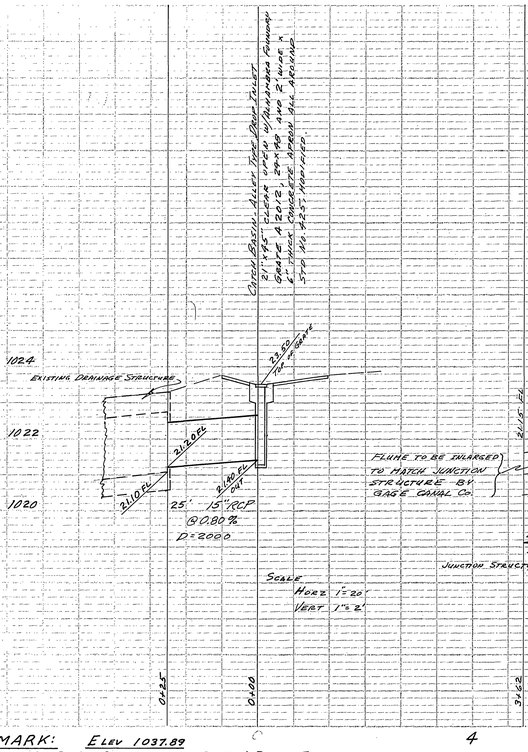

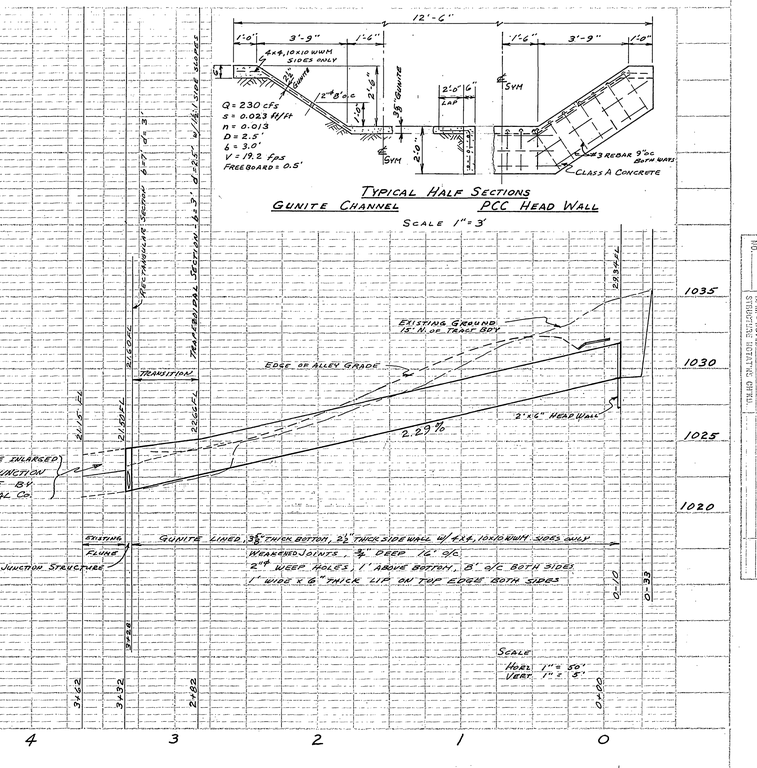

TYPICAL HALF SECTIONS
GUNITE CHANNEL — PCC HEAD WALL

SCALE 1"=3'

BENCH MARK: ELEV 1037.89

CHISEL ☒ SLY END B.C.R. S.E. COR. OF CANYON CREST & BLAINE ST.

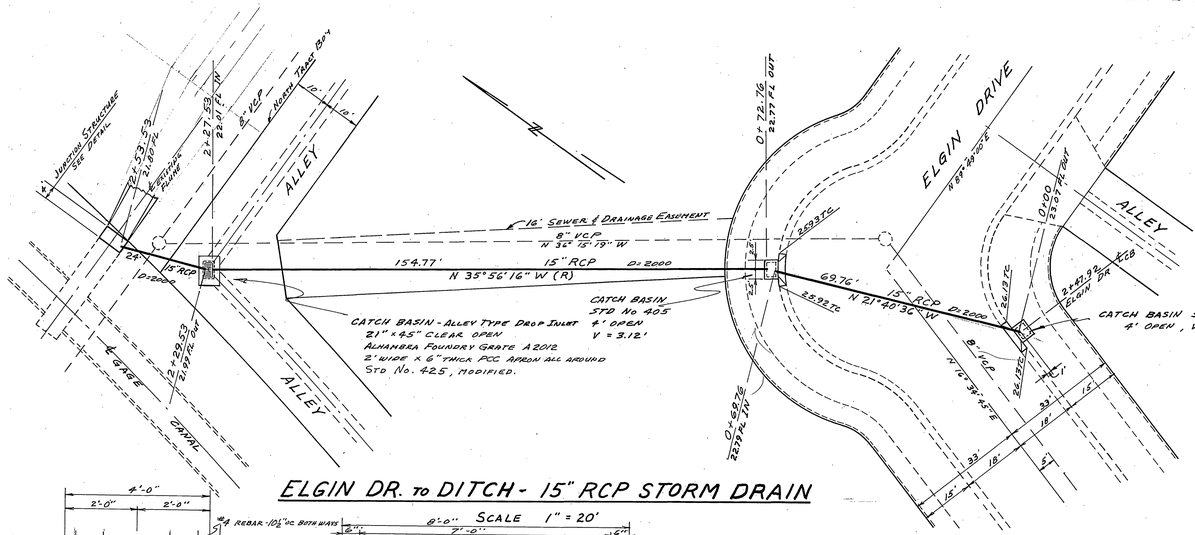

ELGIN DR. to DITCH - 15" RCP STORM DRAIN

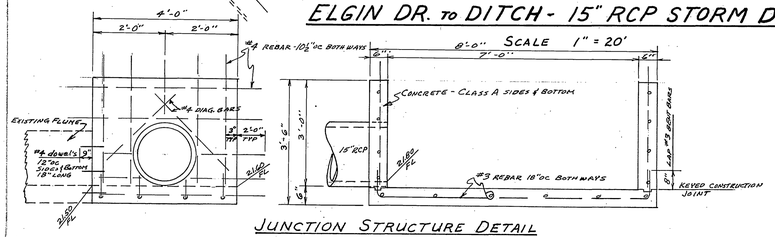

JUNCTION STRUCTURE DETAIL

SCALE 1"= 2'

QUANTITY ESTIMATE

15" RCP (D=2000)	274 LF
CATCH BASIN, STD 405	2 EA.
CATCH BASIN, Std 425 Modf.	2 EA
DRAINAGE DITCH - GUNITE	338 LF
JUNCTION STRUCTURE	1 EA.

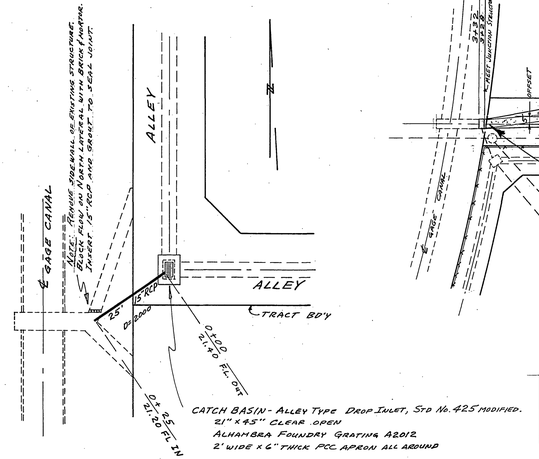

ALLEY to FLUME - 15" RCP STORM DRAIN

SCALE 1"= 20'

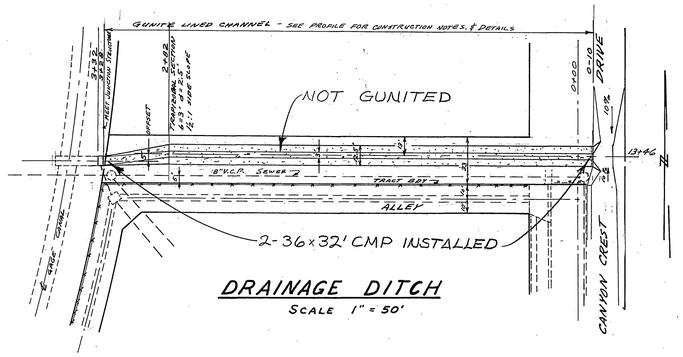

DRAINAGE DITCH

SCALE 1" = 50'

APPROVED BY [signature] GAGE CANAL CO
DATE 1-20-1964

ALBERT A. WEBB ASSOCIATES
CIVIL ENGINEERS - RIVERSIDE, CALIFORNIA
APPROVED [signature] DATE 12/30/63
S.F. 9876

REVISION		
MARK	DATE	DESCRIPTION

CITY OF RIVERSIDE, CALIFORNIA
DEPARTMENT OF PUBLIC WORKS

STORM DRAIN PLAN & PROFILE
OF
ELGIN DR to DITCH - 15" RCP
AND
ALLEY to FLUME - 15" RCP
AND
DRAINAGE DITCH
TRACT No. 2602

DATE	DEC '63	SCALE	As Shown
DRAWN	AW	W.O.	63-10
CHECKED	RDH	I.P.	517

APPROVED BY [signature]
DIRECTOR OF PUBLIC WORKS
DATE 2-3-64

NO. D-108
SHEET 1 OF 1

DWG No. 63-10-D

FINAFILE
SURVEYED
PLOTTED
DRAWN
TRACED
CHECKED
STRUCTURE DETAILS CHKD.
INDEX BOOK
NO.
DATE
BY