FLOOD CONTROL STORM DRAIN
PROJECT NO. 905014
UNIVERSITY OF CALIFORNIA
RIVERSIDE, CALIFORNIA

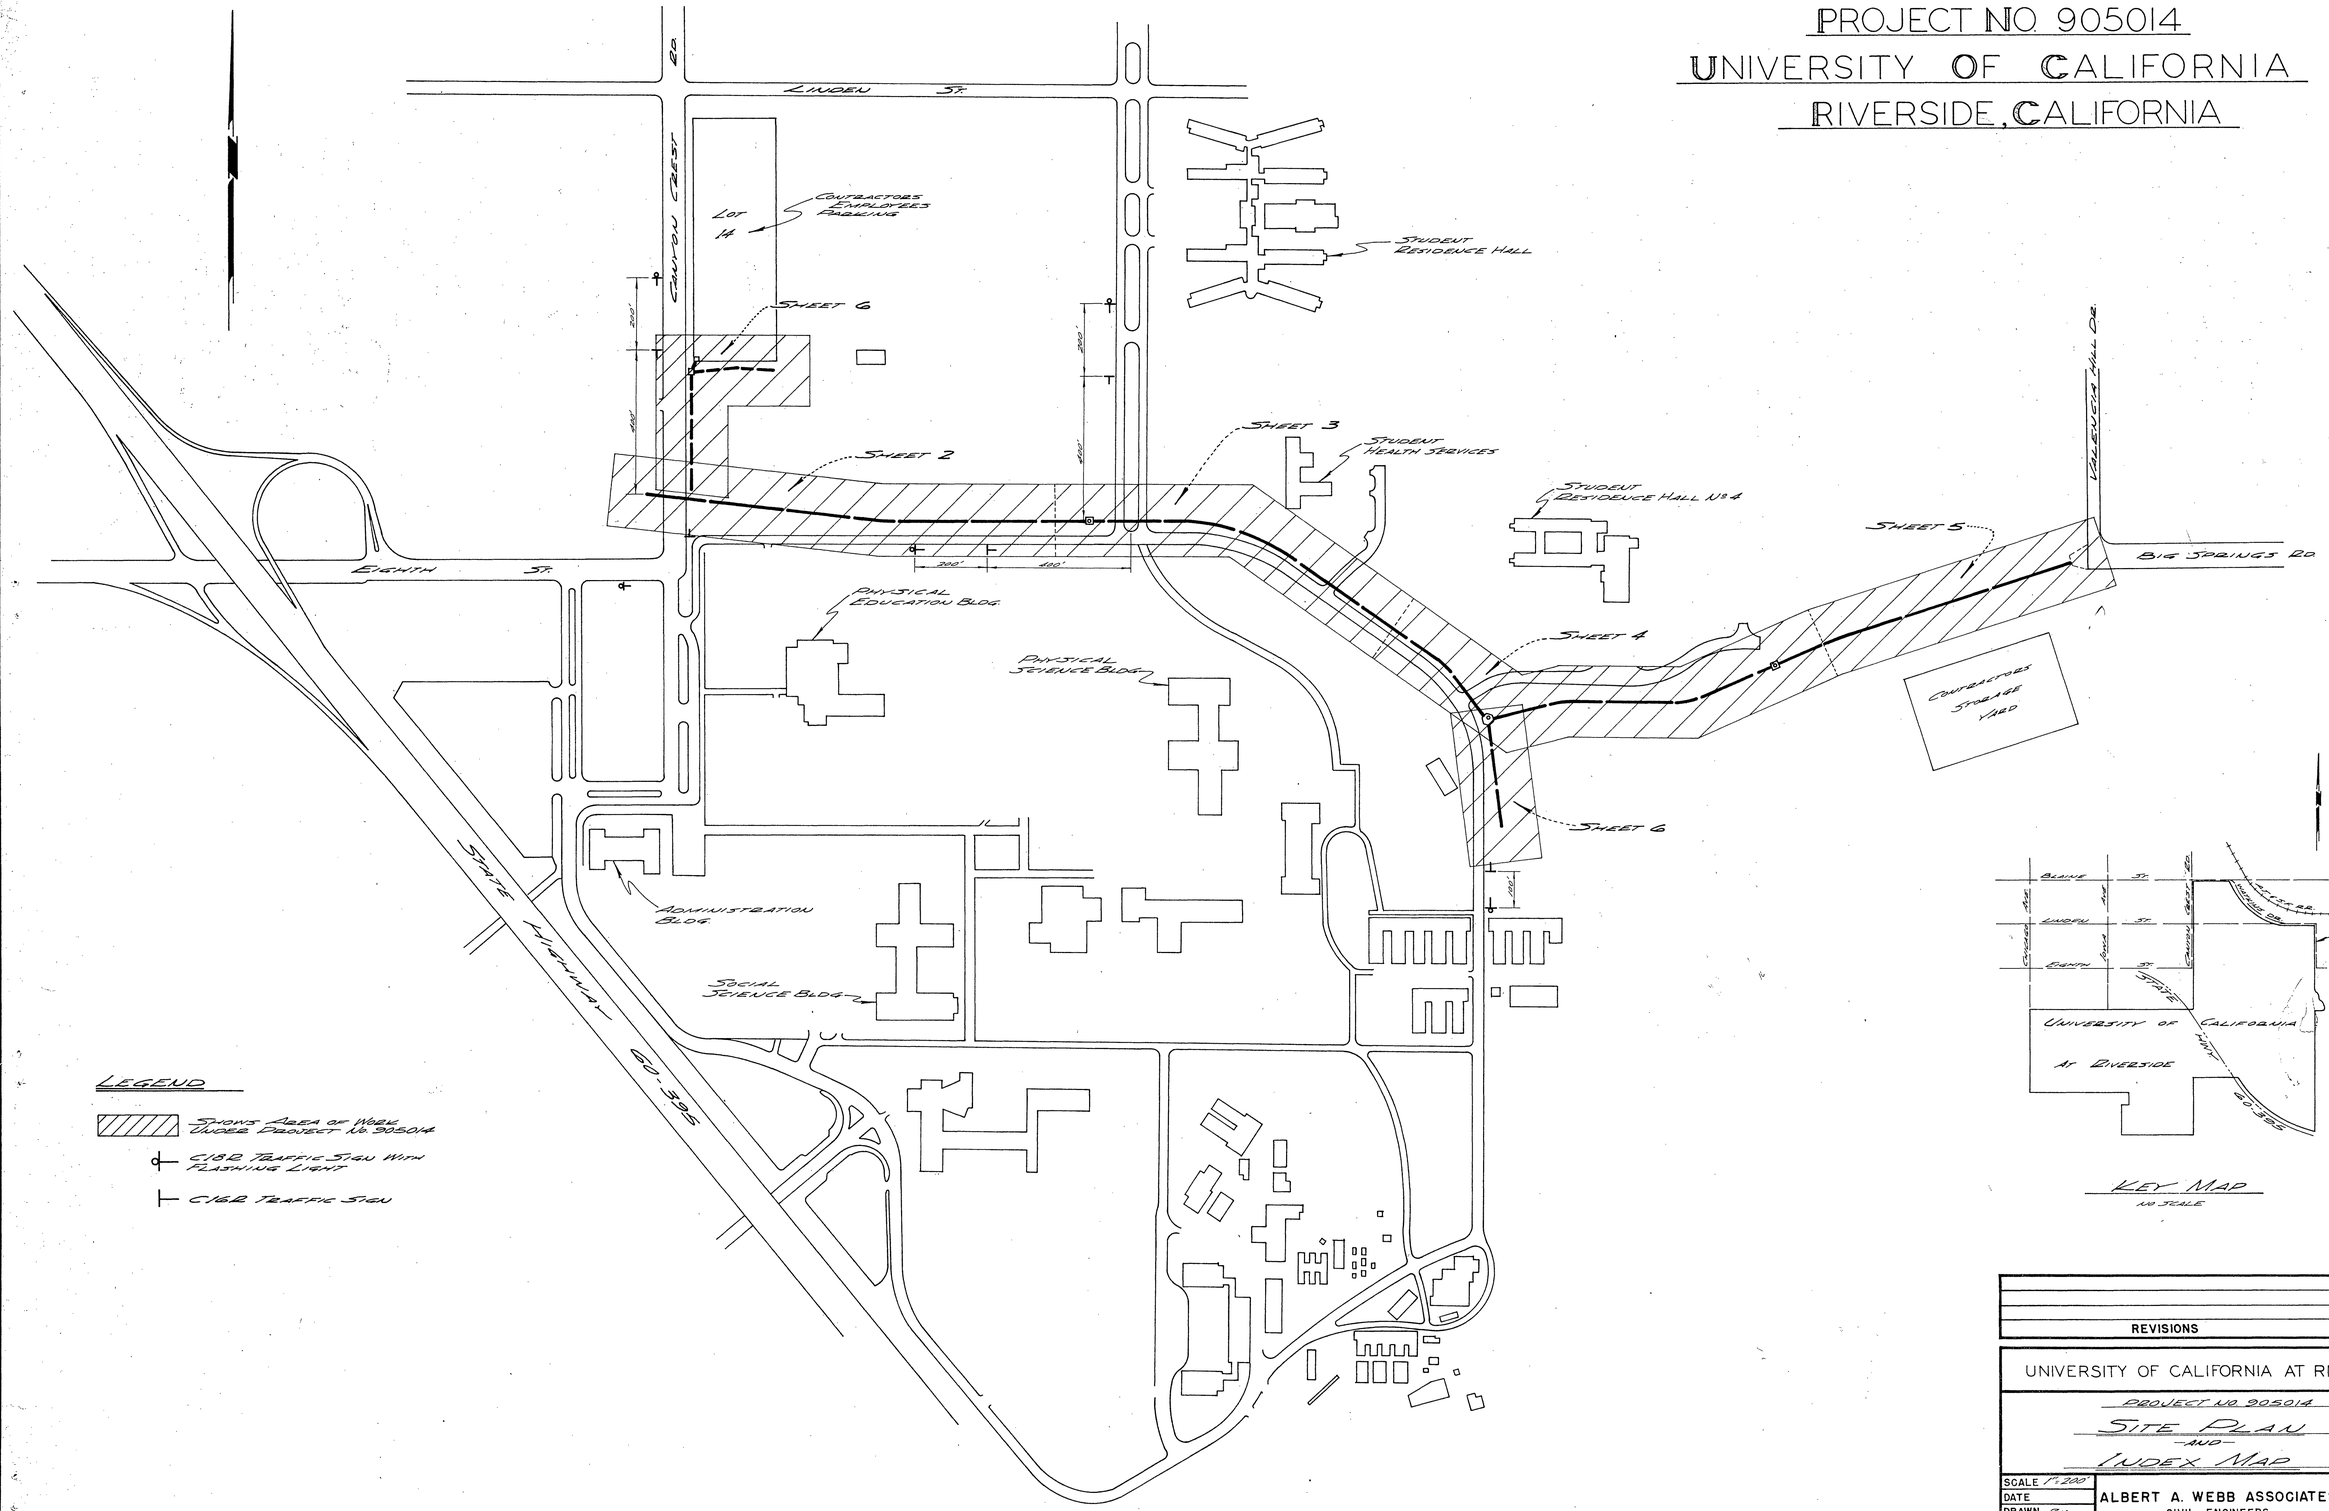

REVISIONS	DATE	BY

UNIVERSITY OF CALIFORNIA AT RIVERSIDE

PROJECT NO. 905014

SITE PLAN
-AND-
INDEX MAP

SCALE 1" = 200'	ALBERT A. WEBB ASSOCIATES CIVIL ENGINEERS	W.O. 63-220
DATE		SHEET 1
DRAWN RM		OF 7 SHEETS
TRACED "	RIVERSIDE O. Albert Webb CALIFORNIA RE 11842	DWG. NO. 63-220D
CHECKED AW		
F.B. 566		

RECEIVED
JUN 9 1965
DEPT. OF PUBLIC WORKS

D-110

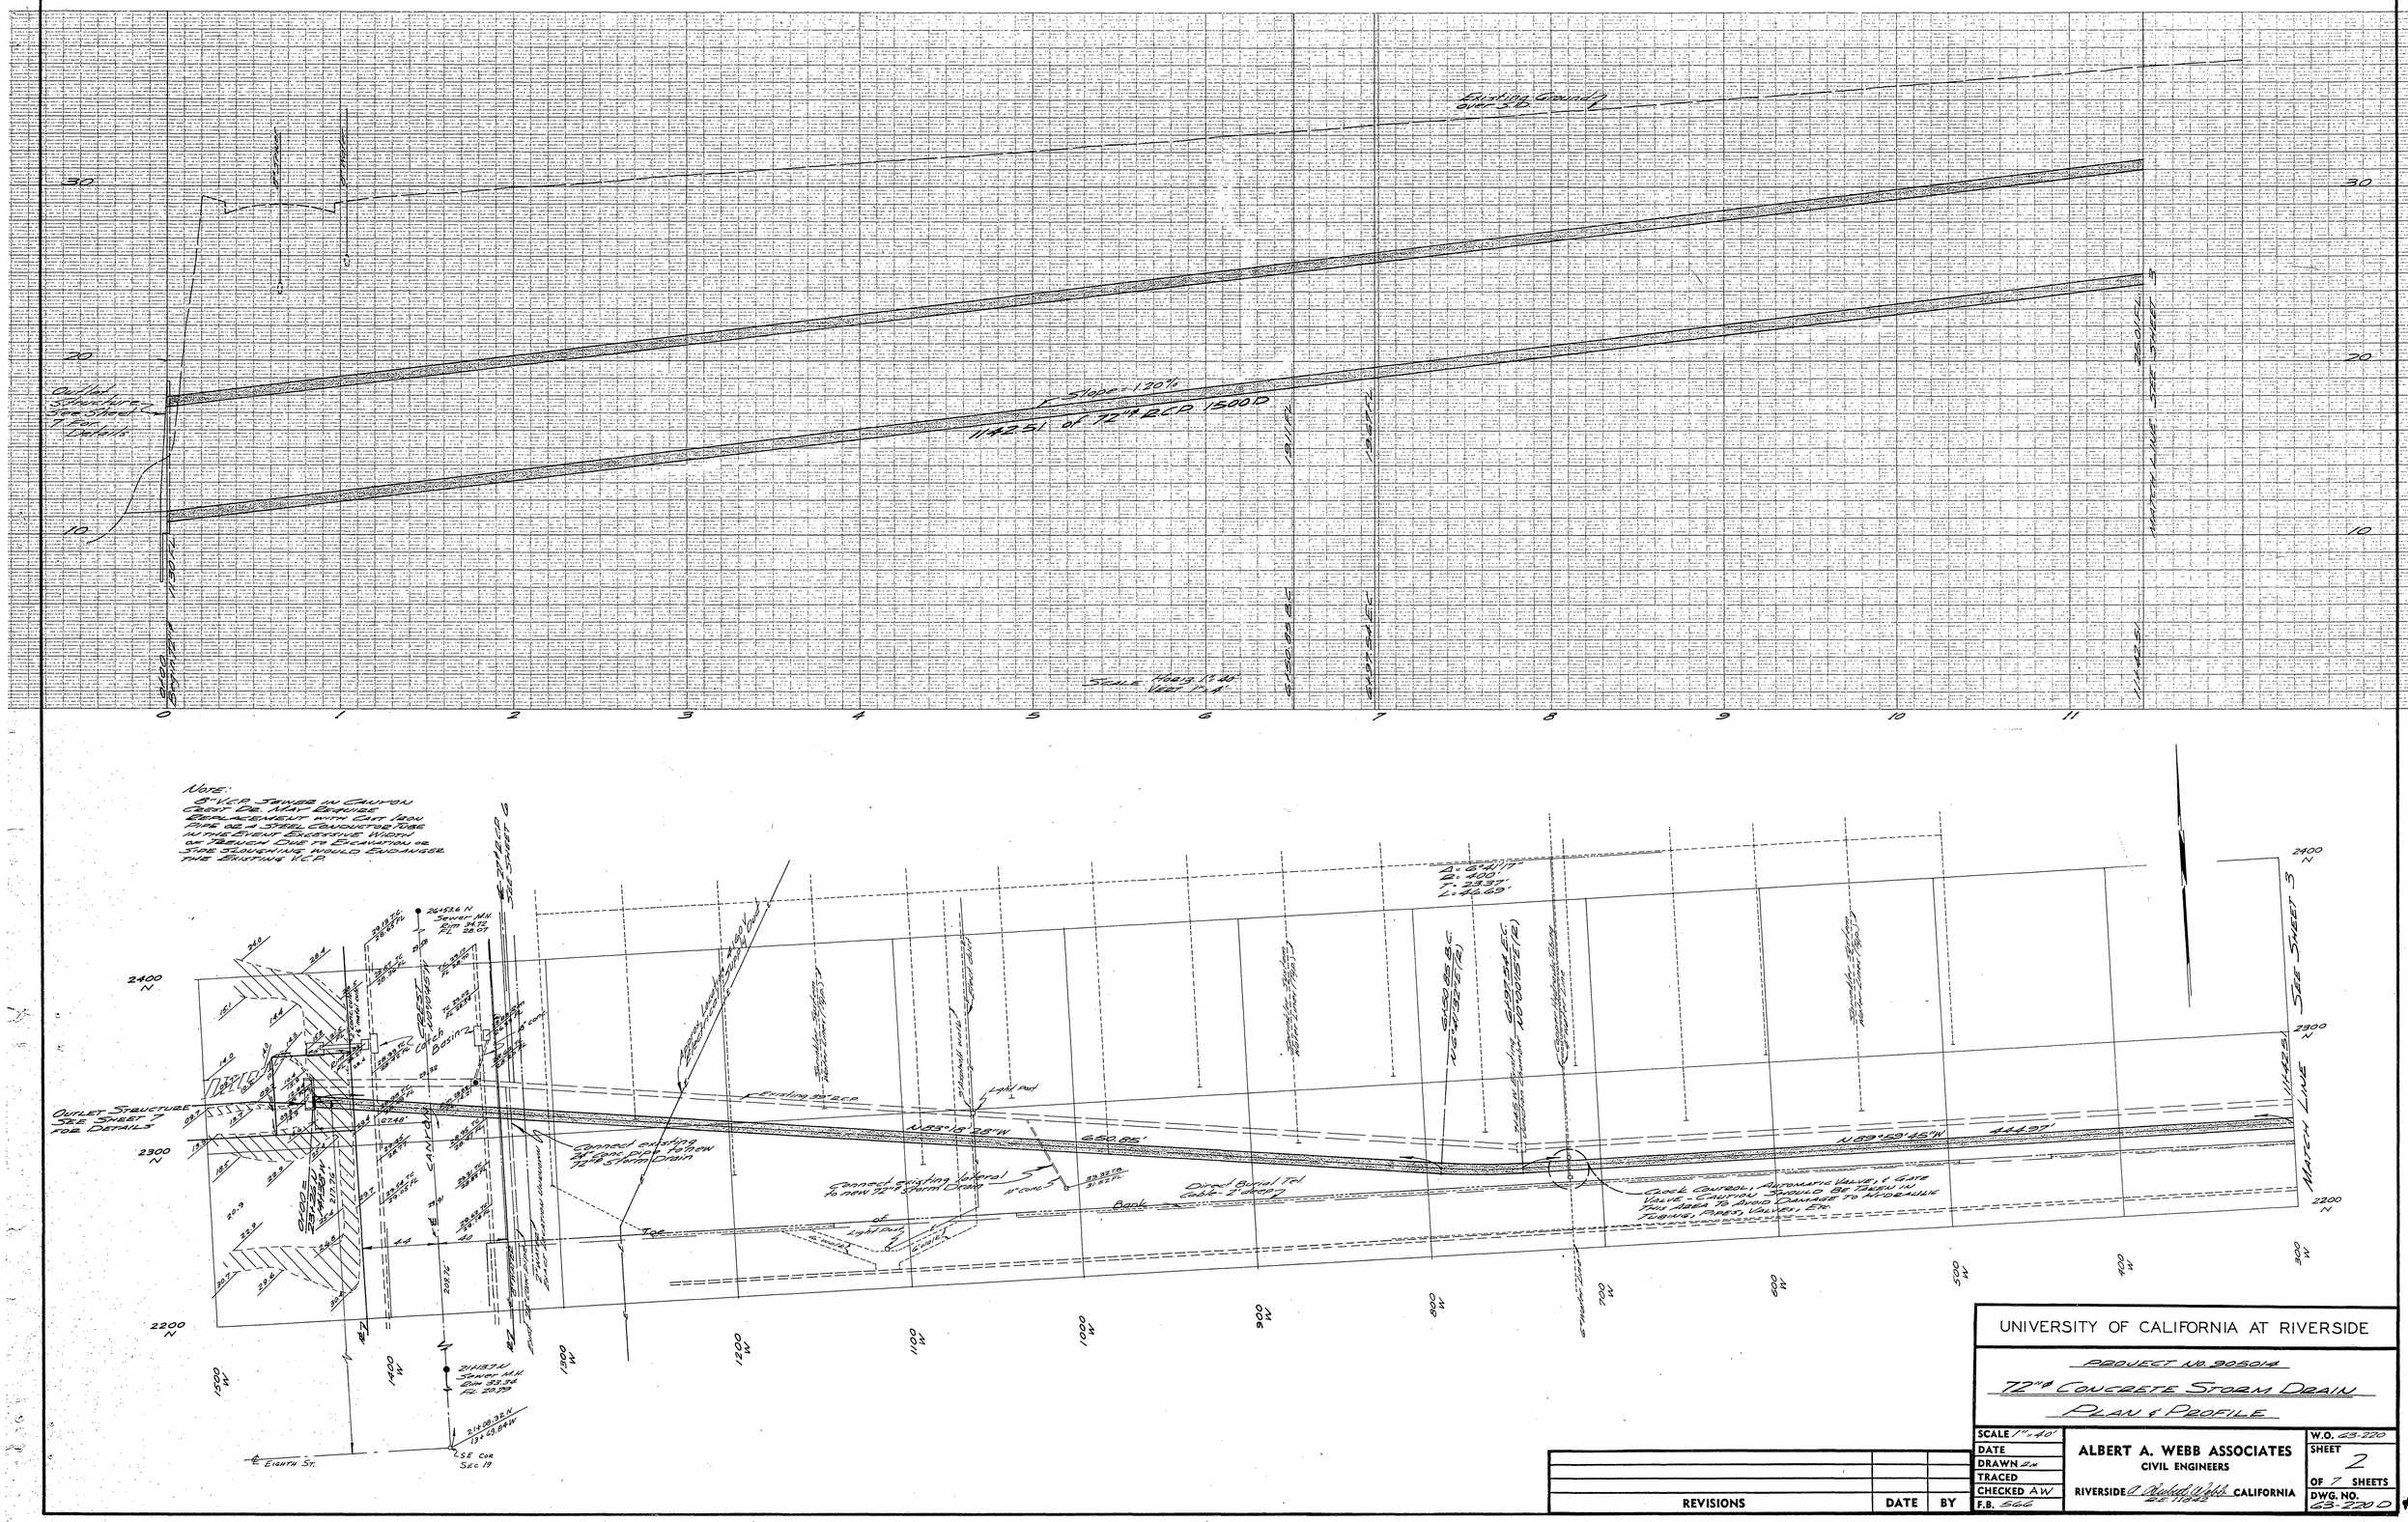

REVISIONS	DATE	BY

UNIVERSITY OF CALIFORNIA AT RIVERSIDE

PROJECT NO. 905014

72" ø CONCRETE STORM DRAIN

PLAN & PROFILE

SCALE 1" = 40'	W.O. 63-220
DATE	SHEET 2
DRAWN D.M.	OF 7 SHEETS
TRACED	DWG. NO. 63-220 D
CHECKED A.W.	
F.B. 566	

ALBERT A. WEBB ASSOCIATES
CIVIL ENGINEERS
RIVERSIDE CALIFORNIA

LU JUN 9 1965 DEPT. OF PUBLIC WORKS

D-110

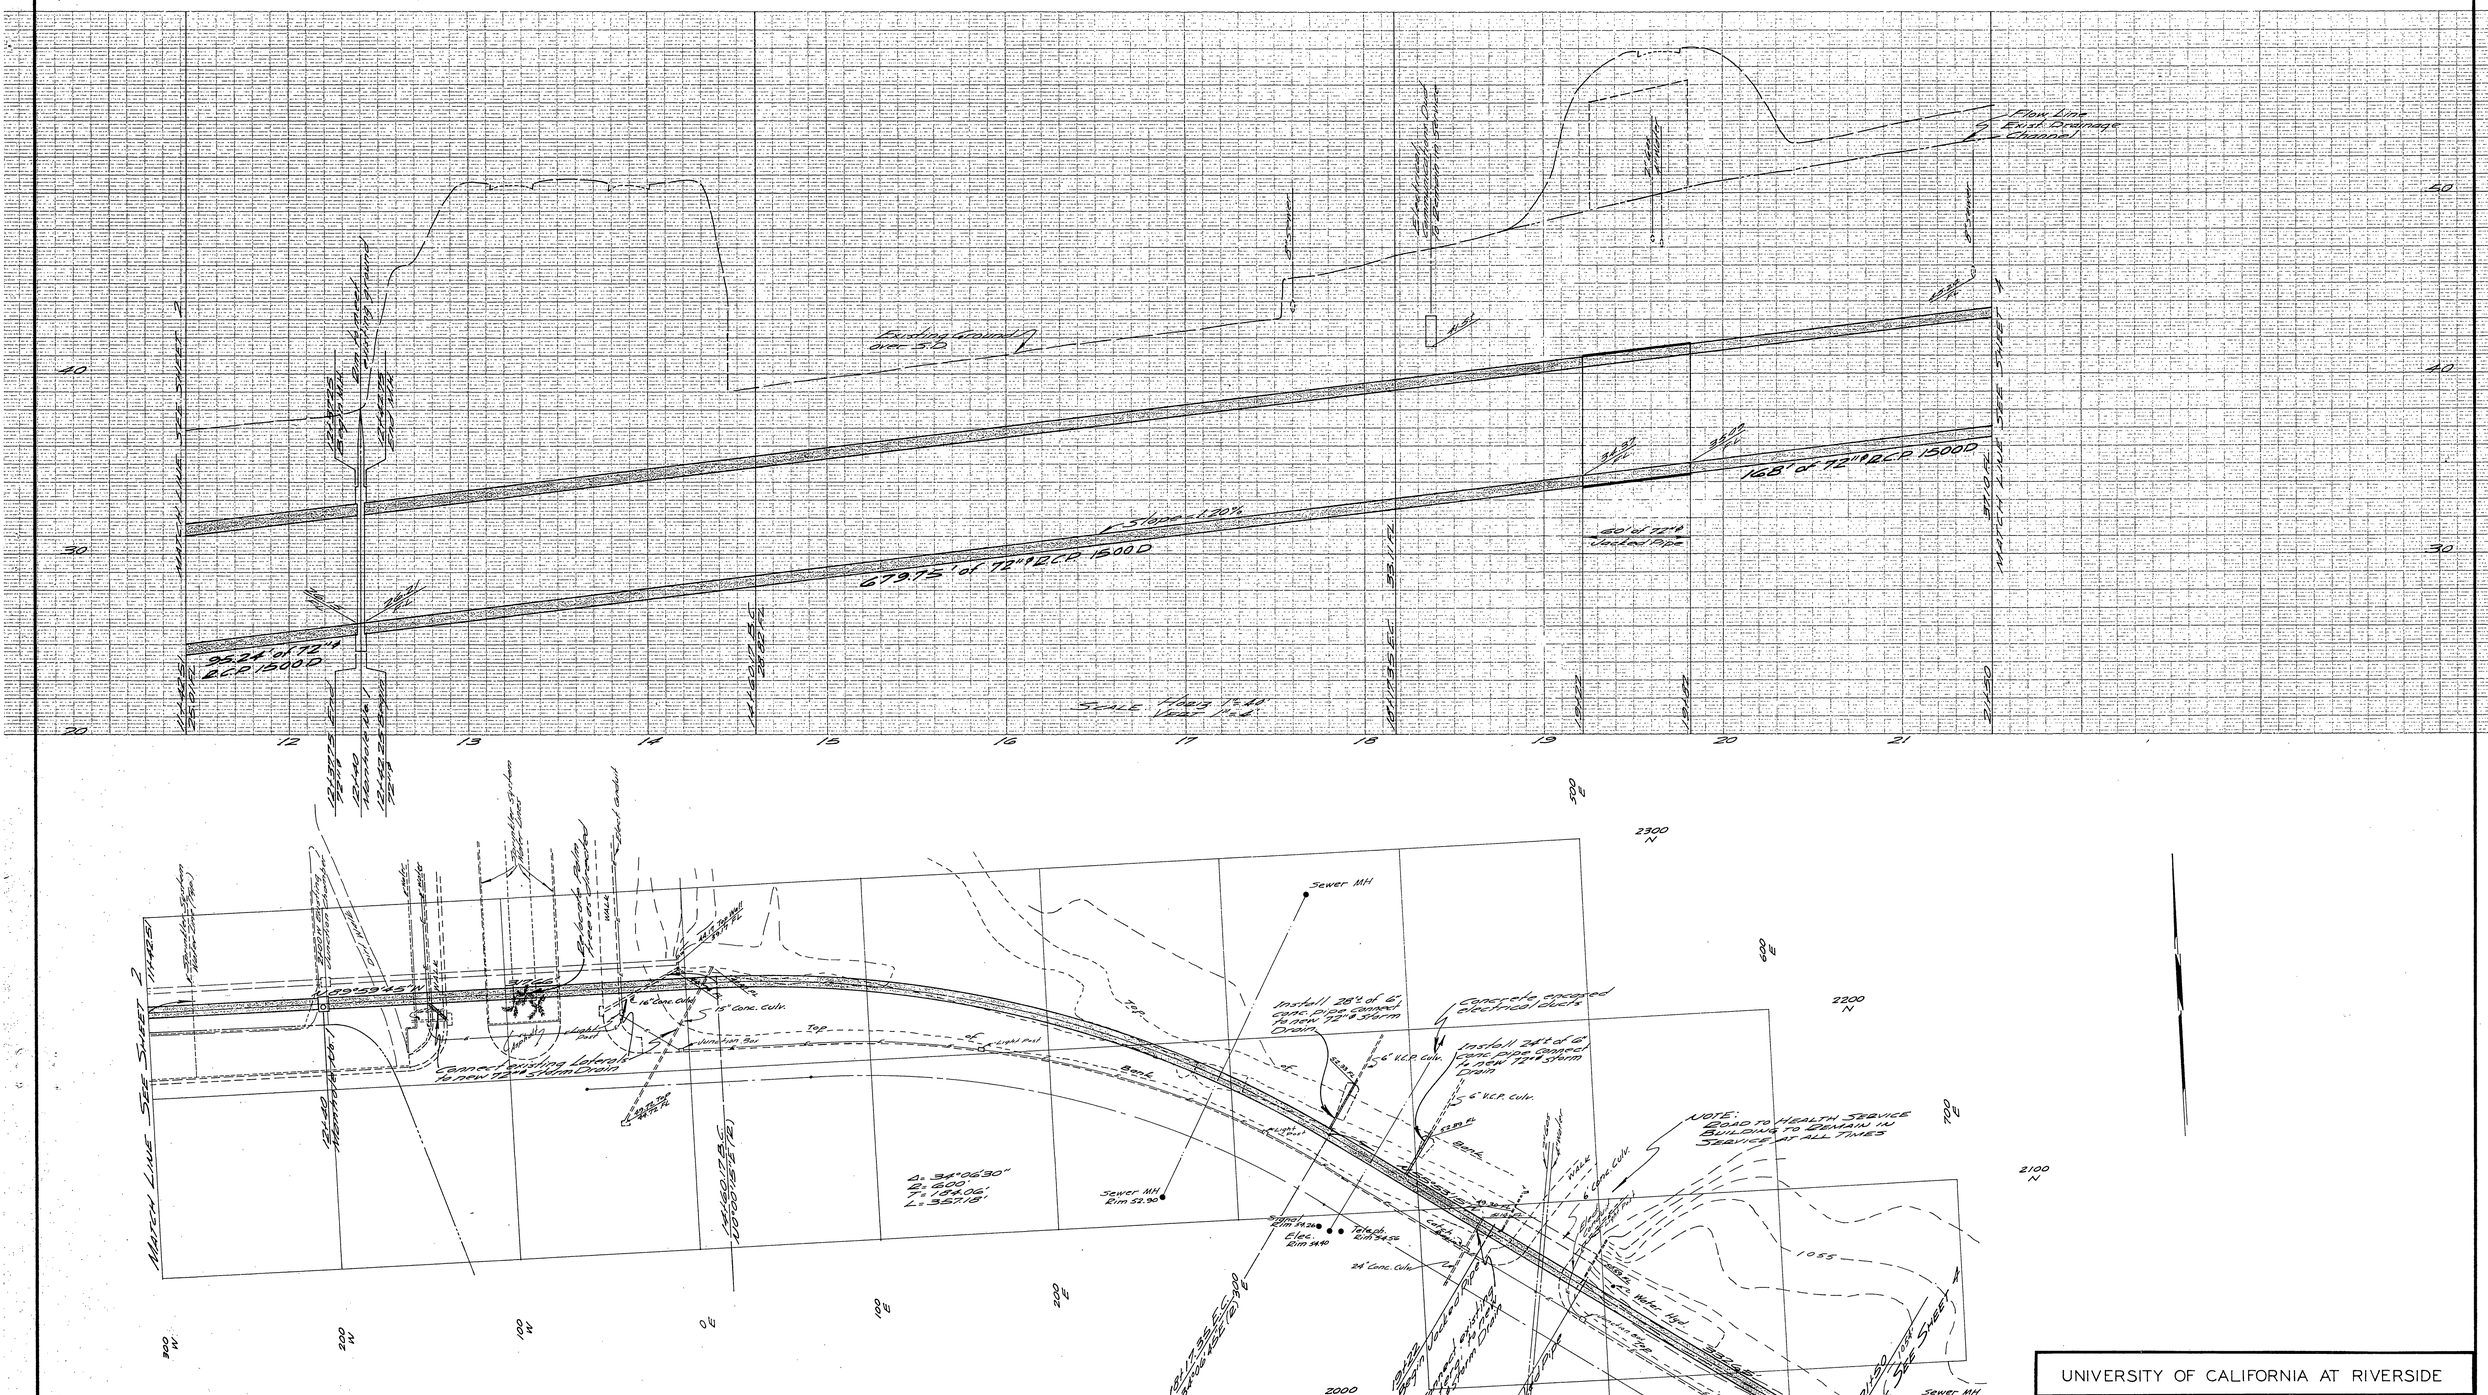

REVISIONS	DATE	BY

UNIVERSITY OF CALIFORNIA AT RIVERSIDE

PROJECT NO. 905014

72"ø CONCRETE STORM DRAIN

PLAN & PROFILE

SCALE 1"=40'	ALBERT A. WEBB ASSOCIATES CIVIL ENGINEERS	W.O. 63-220
DATE		SHEET 3
DRAWN R.M.		OF 7 SHEETS
TRACED		
CHECKED A.W.	RIVERSIDE CALIFORNIA	DWG. NO. 63-220 D
F.B. 566		

RECEIVED JUN 9 1965 DEPT. OF PUBLIC WORKS

D-110

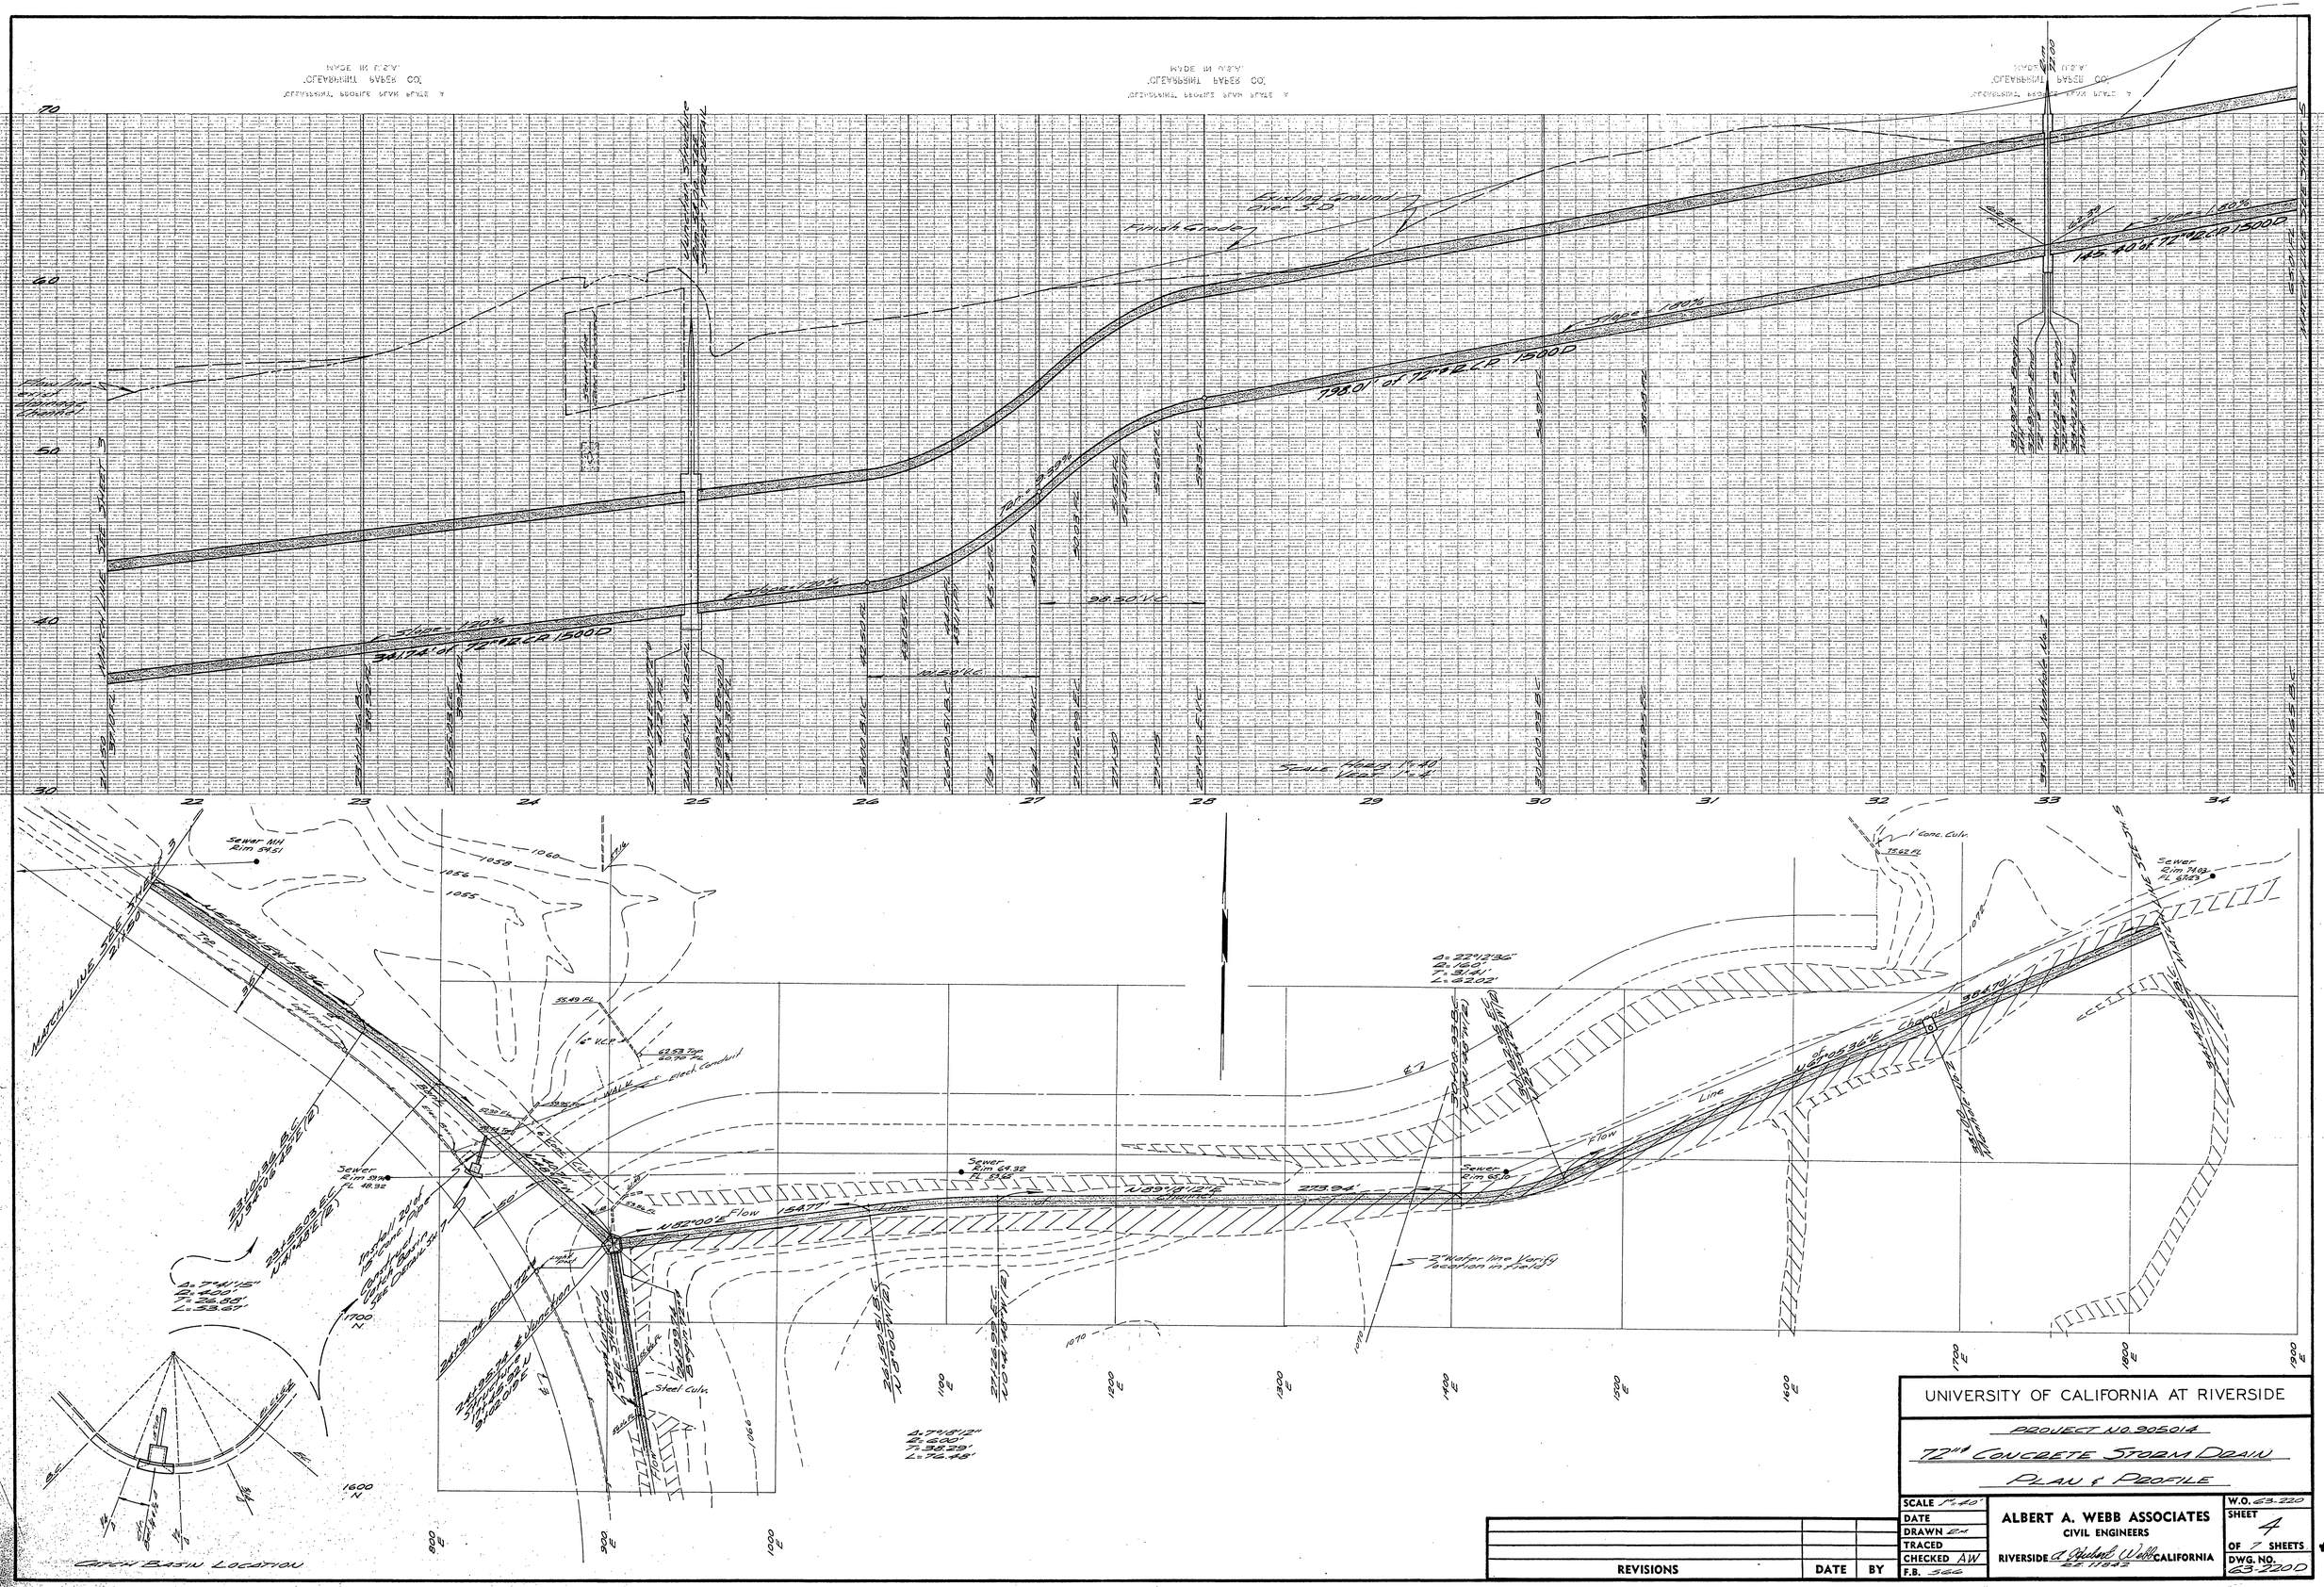

UNIVERSITY OF CALIFORNIA AT RIVERSIDE

PROJECT NO. 205014

72" CONCRETE STORM DRAIN

PLAN & PROFILE

SCALE 1"=40'	ALBERT A. WEBB ASSOCIATES CIVIL ENGINEERS RIVERSIDE CALIFORNIA	W.O. 63-220
DATE		SHEET 4 OF 7 SHEETS
DRAWN EM		
TRACED		
CHECKED AW		DWG. NO. 63-220D
F.B. 566		

REVISIONS	DATE	BY

RECEIVED JUN 9 1965 DEPT. OF PUBLIC WORKS

D-110

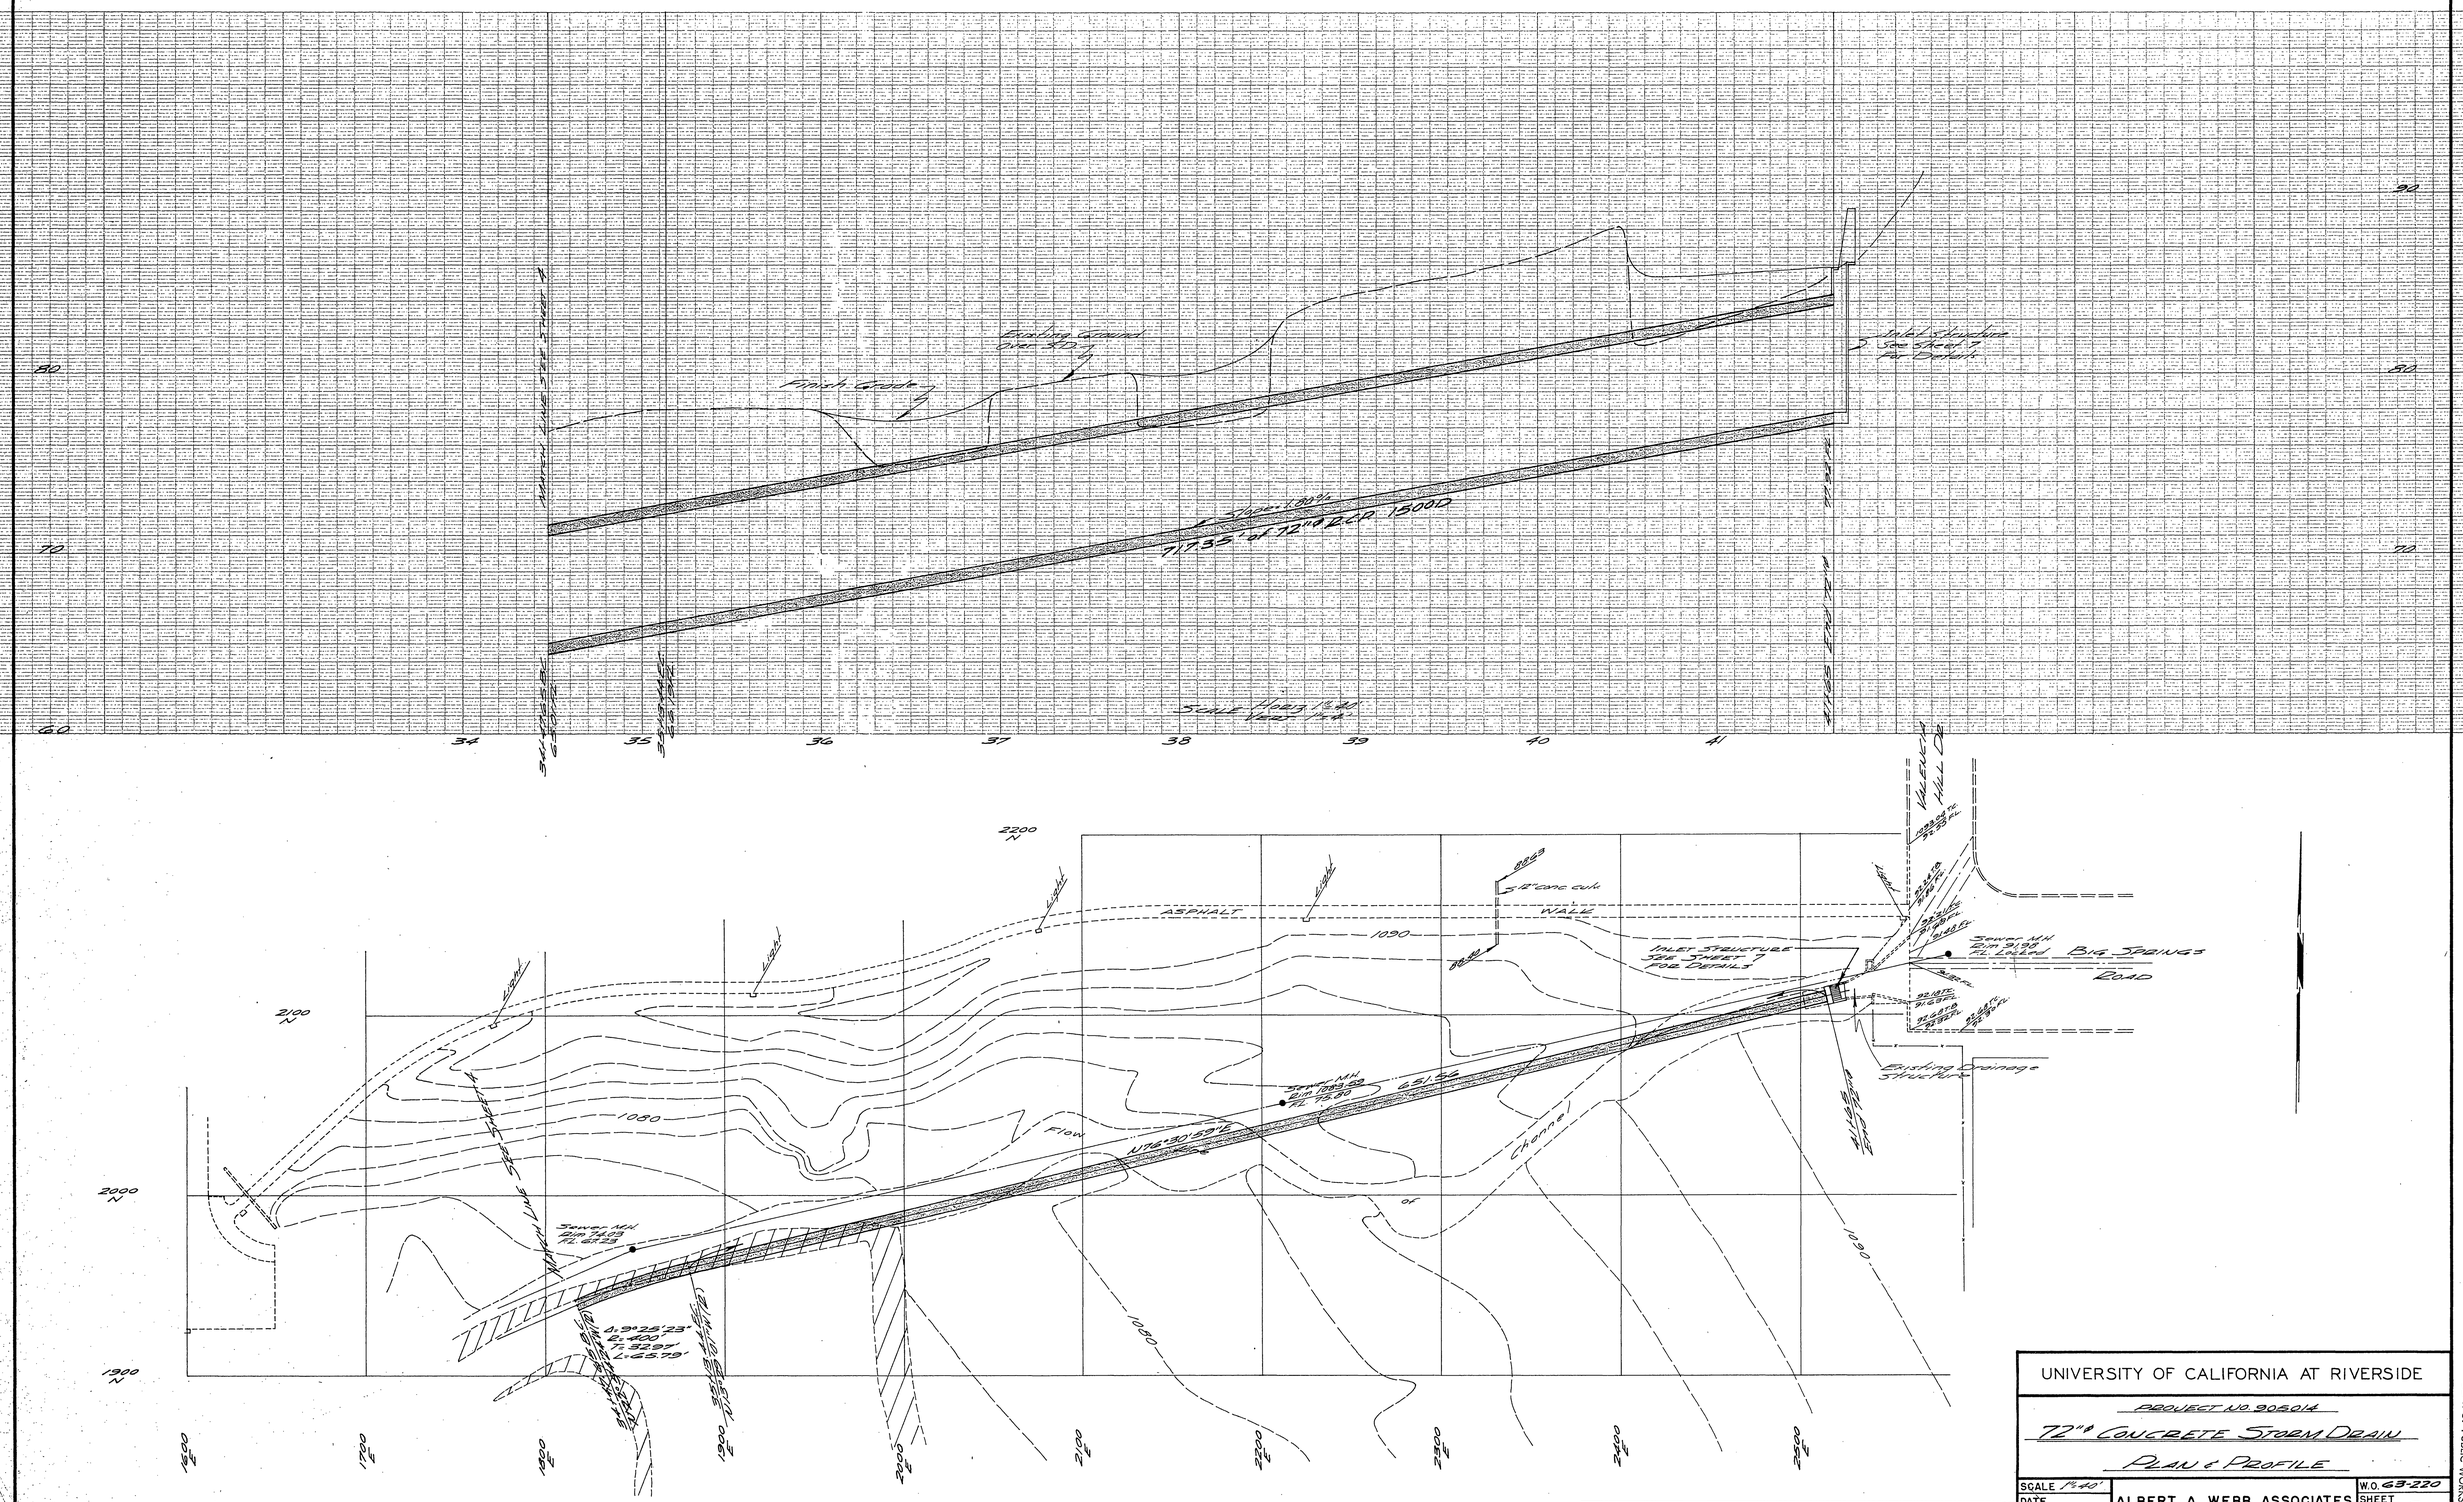

UNIVERSITY OF CALIFORNIA AT RIVERSIDE

PROJECT NO. 905014

72"ø CONCRETE STORM DRAIN

PLAN & PROFILE

SCALE 1"=40'	ALBERT A. WEBB ASSOCIATES CIVIL ENGINEERS	W.O. 63-220
DATE		SHEET 5
DRAWN RM		OF 7 SHEETS
TRACED	RIVERSIDE CALIFORNIA	DWG. NO. 63-220-D
CHECKED AW		
F.B. 566		

REVISIONS	DATE	BY

RECEIVED JUN 9 1965 DEPT. OF PUBLIC WORKS

D-110

REVISIONS	DATE	BY

UNIVERSITY OF CALIFORNIA AT RIVERSIDE

PROJECT NO. 905014

48"⌀ & 27"⌀ CONCRETE STORM DRAIN

PLAN & PROFILE

SCALE 1"=40'	ALBERT A. WEBB ASSOCIATES	W.O. 63-220
DATE	CIVIL ENGINEERS	SHEET 6
DRAWN R.M.		
TRACED		OF 7 SHEETS
CHECKED AW	RIVERSIDE [signature] R.E. 11842 CALIFORNIA	DWG. NO. 63-220-D
F.B. 566		

RECEIVED JUN 9 1965 DEPT. OF PUBLIC WORKS

D-112

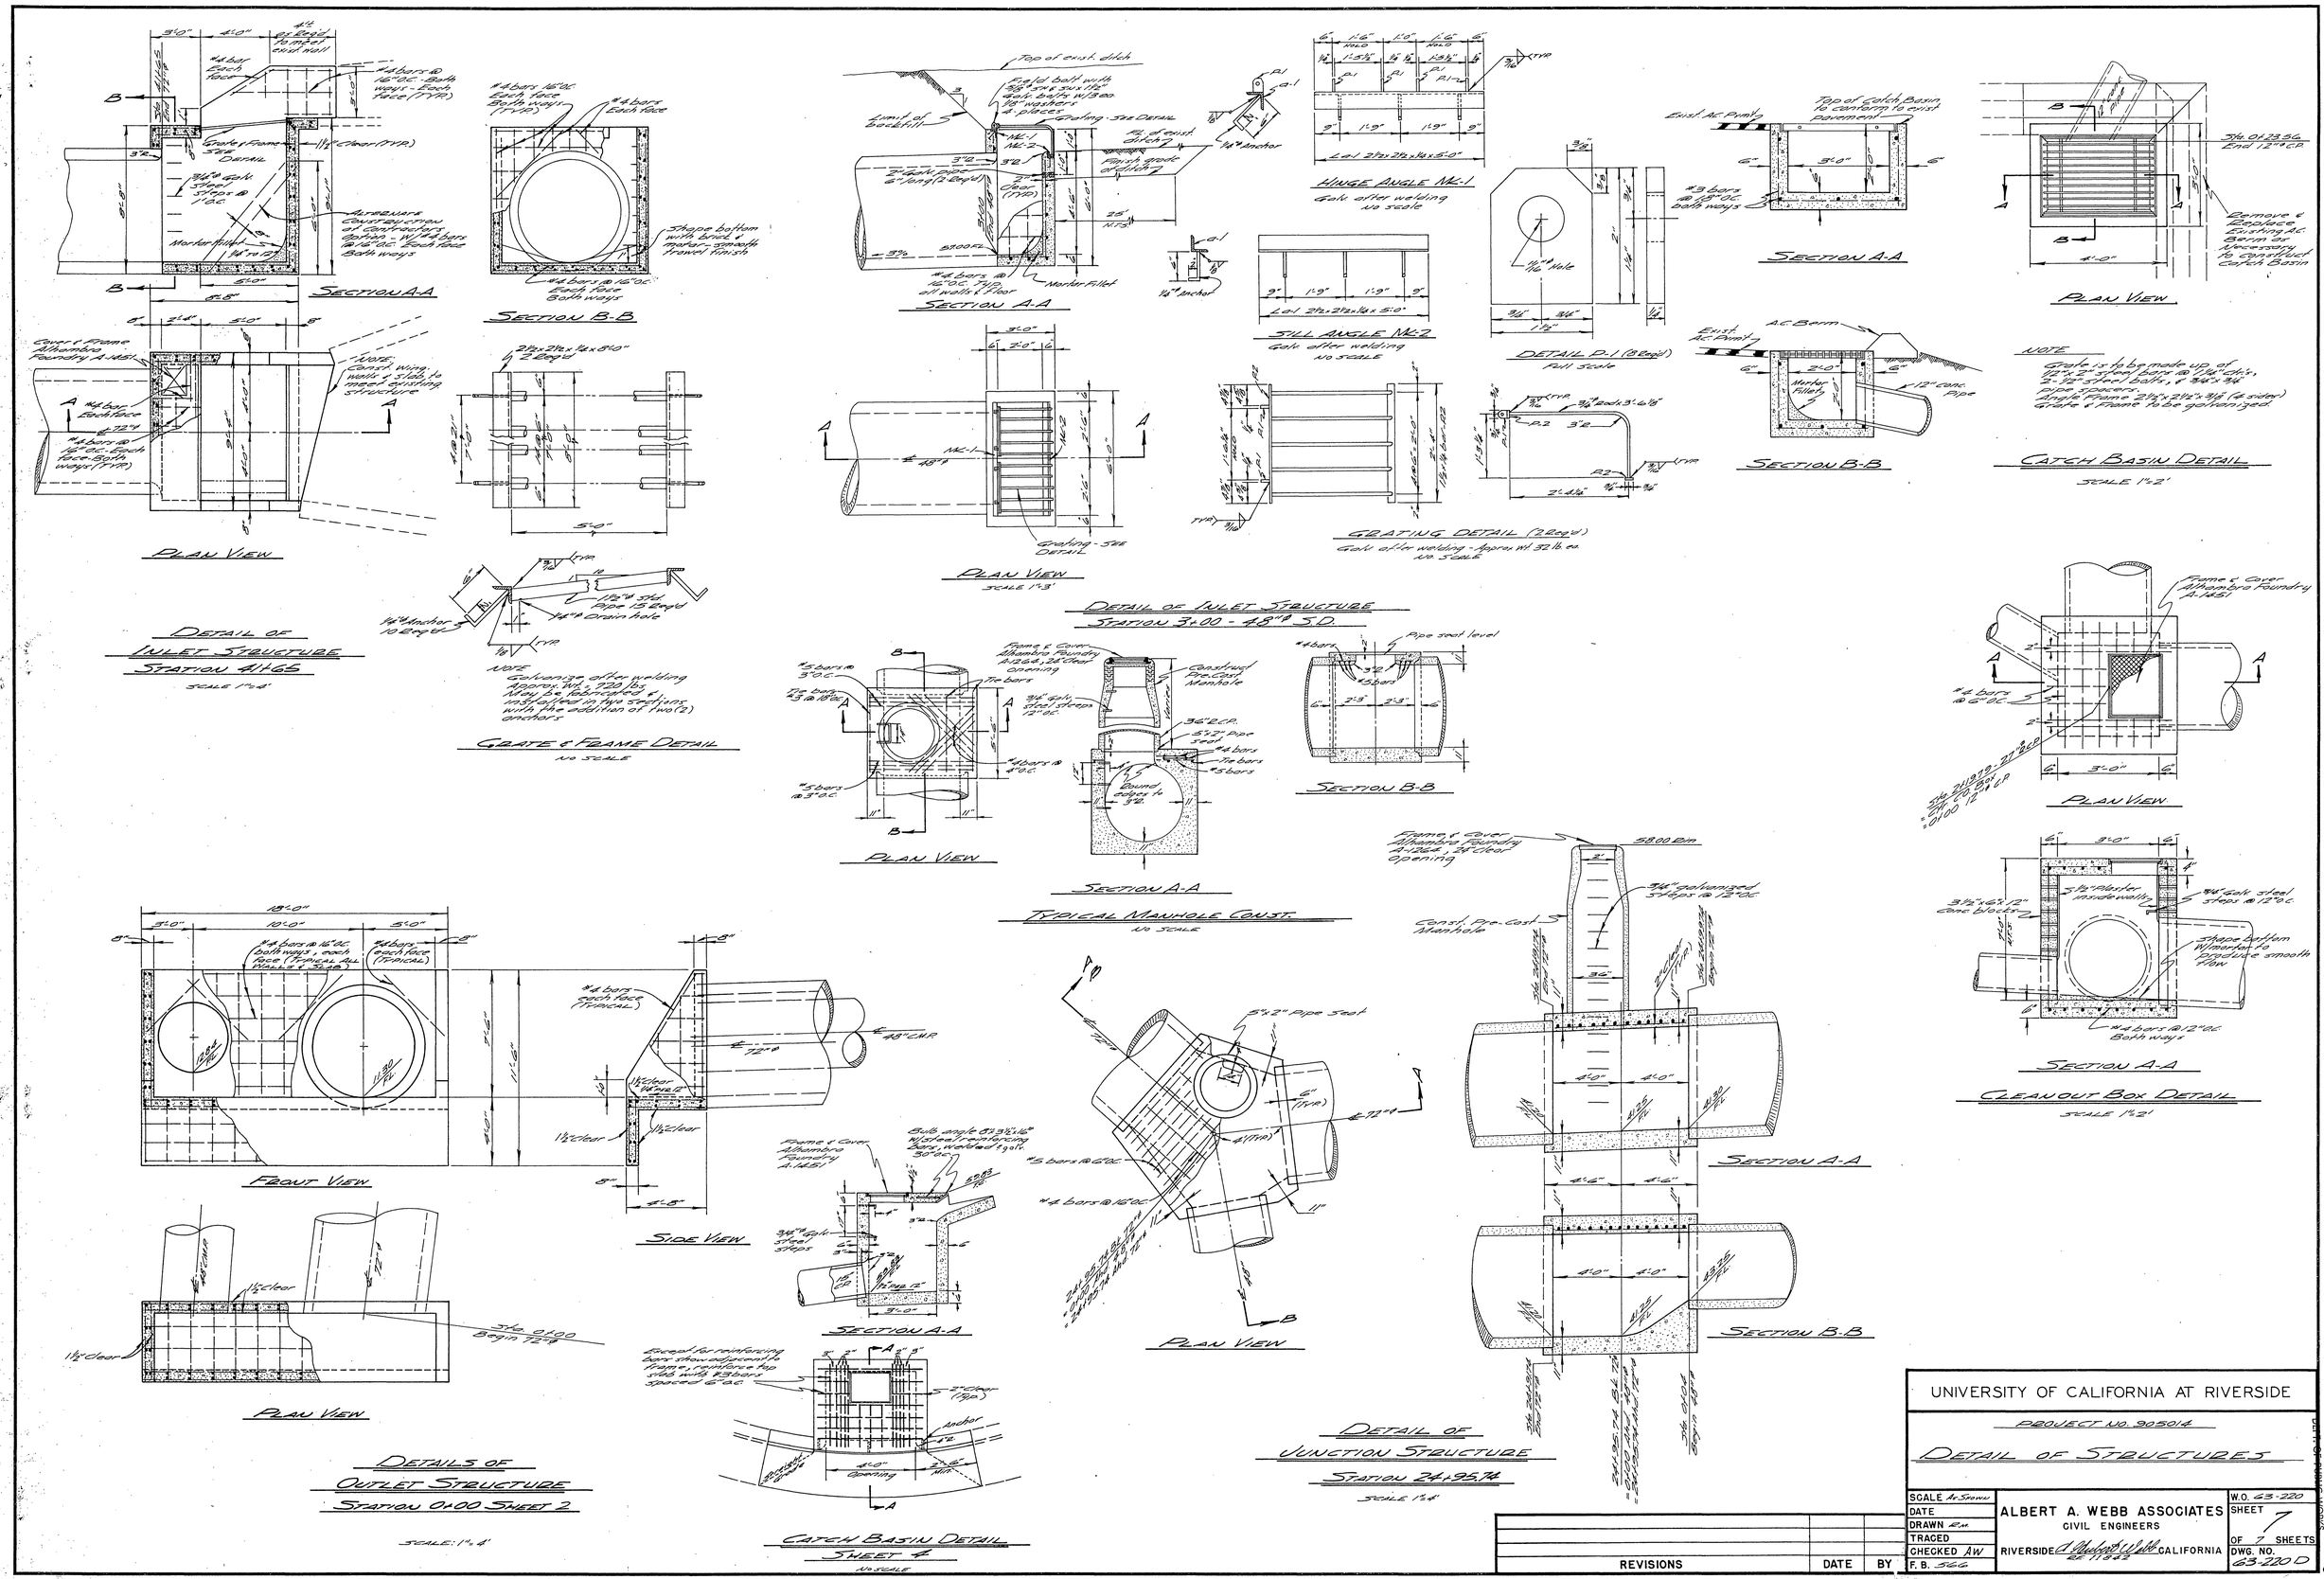

UNIVERSITY OF CALIFORNIA AT RIVERSIDE

PROJECT NO. 905014

DETAIL OF STRUCTURES

SCALE As Shown	ALBERT A. WEBB ASSOCIATES CIVIL ENGINEERS RIVERSIDE CALIFORNIA	W.O. 63-220
DATE		SHEET 7
DRAWN RM		OF 7 SHEETS
TRACED		DWG. NO. 63-220 D
CHECKED AW		
F. B. 366		

REVISIONS	DATE	BY

RECEIVED JUN 9 1965

D-110