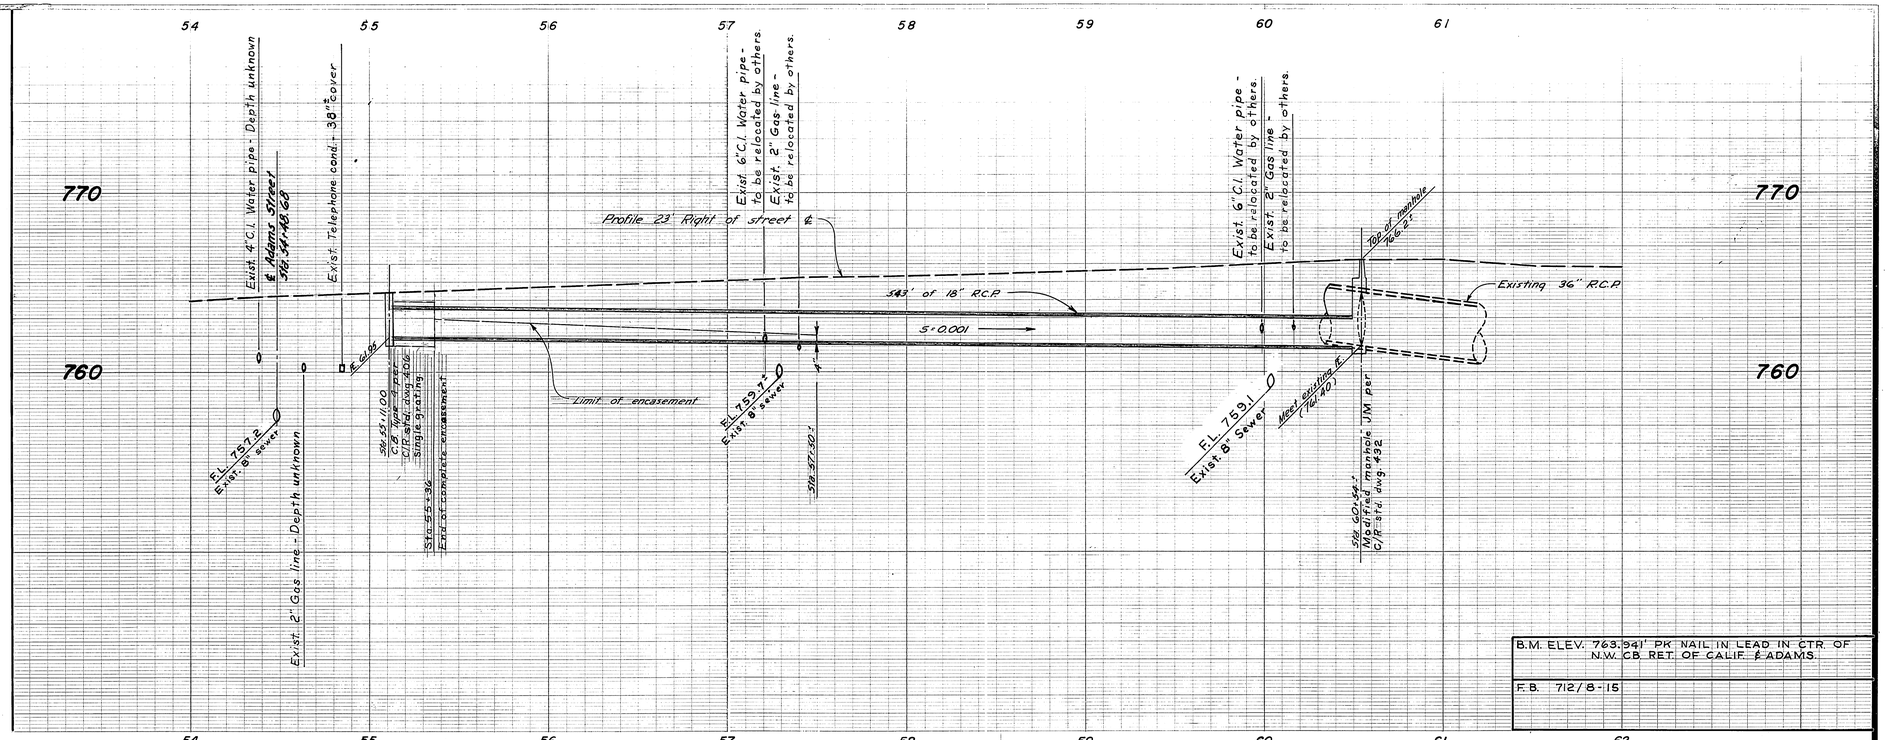

B.M. ELEV. 763.941' PK NAIL IN LEAD IN CTR. OF N.W. CB. RET. OF CALIF. & ADAMS.

F.B. 712/8-15

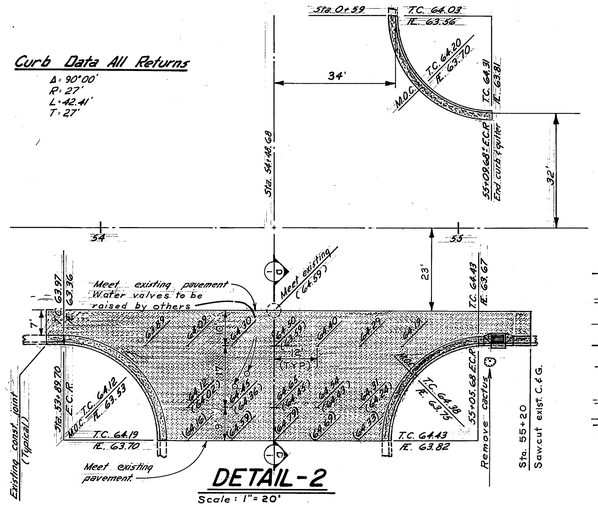

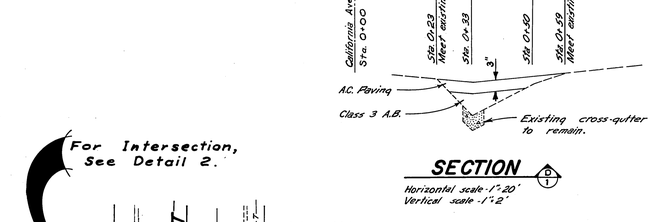

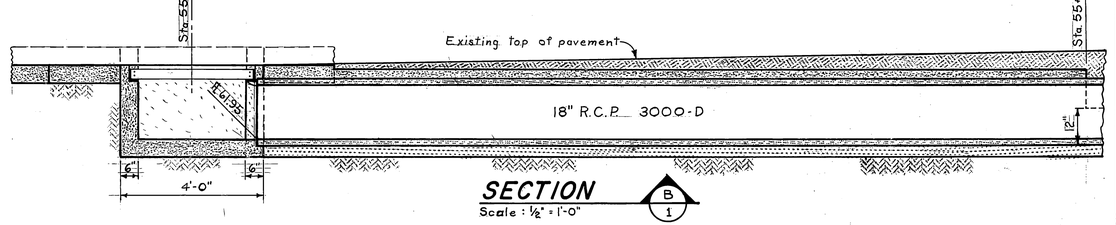

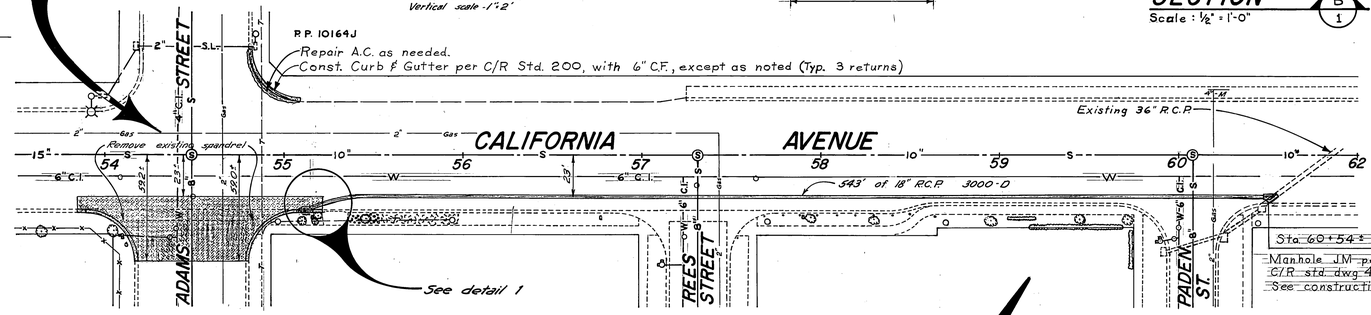

Construction Notes:

1. Table of values for Std dwg 432:

A =	36"±
B =	18"
C =	5'-3"
D_1 =	36"
D_2 =	36"
E =	5'-4"
L =	6'-0"
F =	6½"
T =	4½"

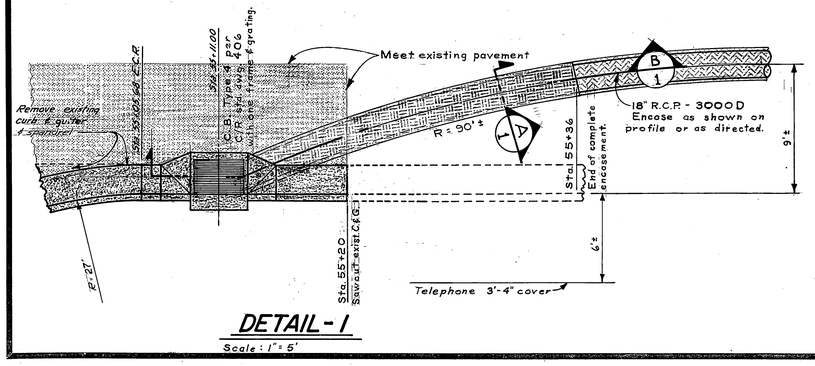

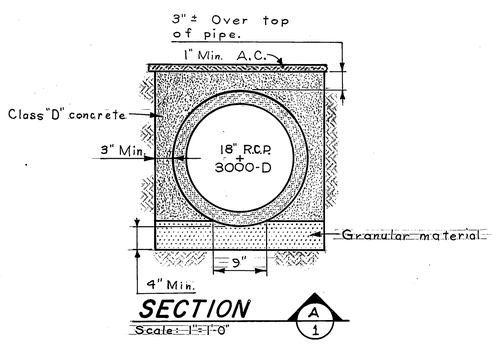

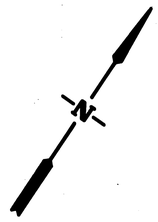

MARK	REVISIONS	APPR.	DATE	APPROVED BY	BY / DATE
				OFFICE ENGINEER	BER 10/16/55
				PARK DEPARTMENT	—
				TRAFFIC DIVISION	—
				ASSISTANT CITY ENG.	DRS 10/19

DESIGNED BY WAG DRAWN BY Rod CHECKED BY DCH

CITY OF RIVERSIDE, CALIFORNIA
DEPARTMENT OF PUBLIC WORKS

APPROVED BY A.R. Thrasher
DIRECTOR OF PUBLIC WORKS
DATE 11-3-55

CALIF. AND ADAMS DRAINAGE

HORIZ. SCALE: 1" = 40' VERT. SCALE: 1" = 4'

55 291

PROJECT NO. 7009

D-134

SHEET 1 OF 1