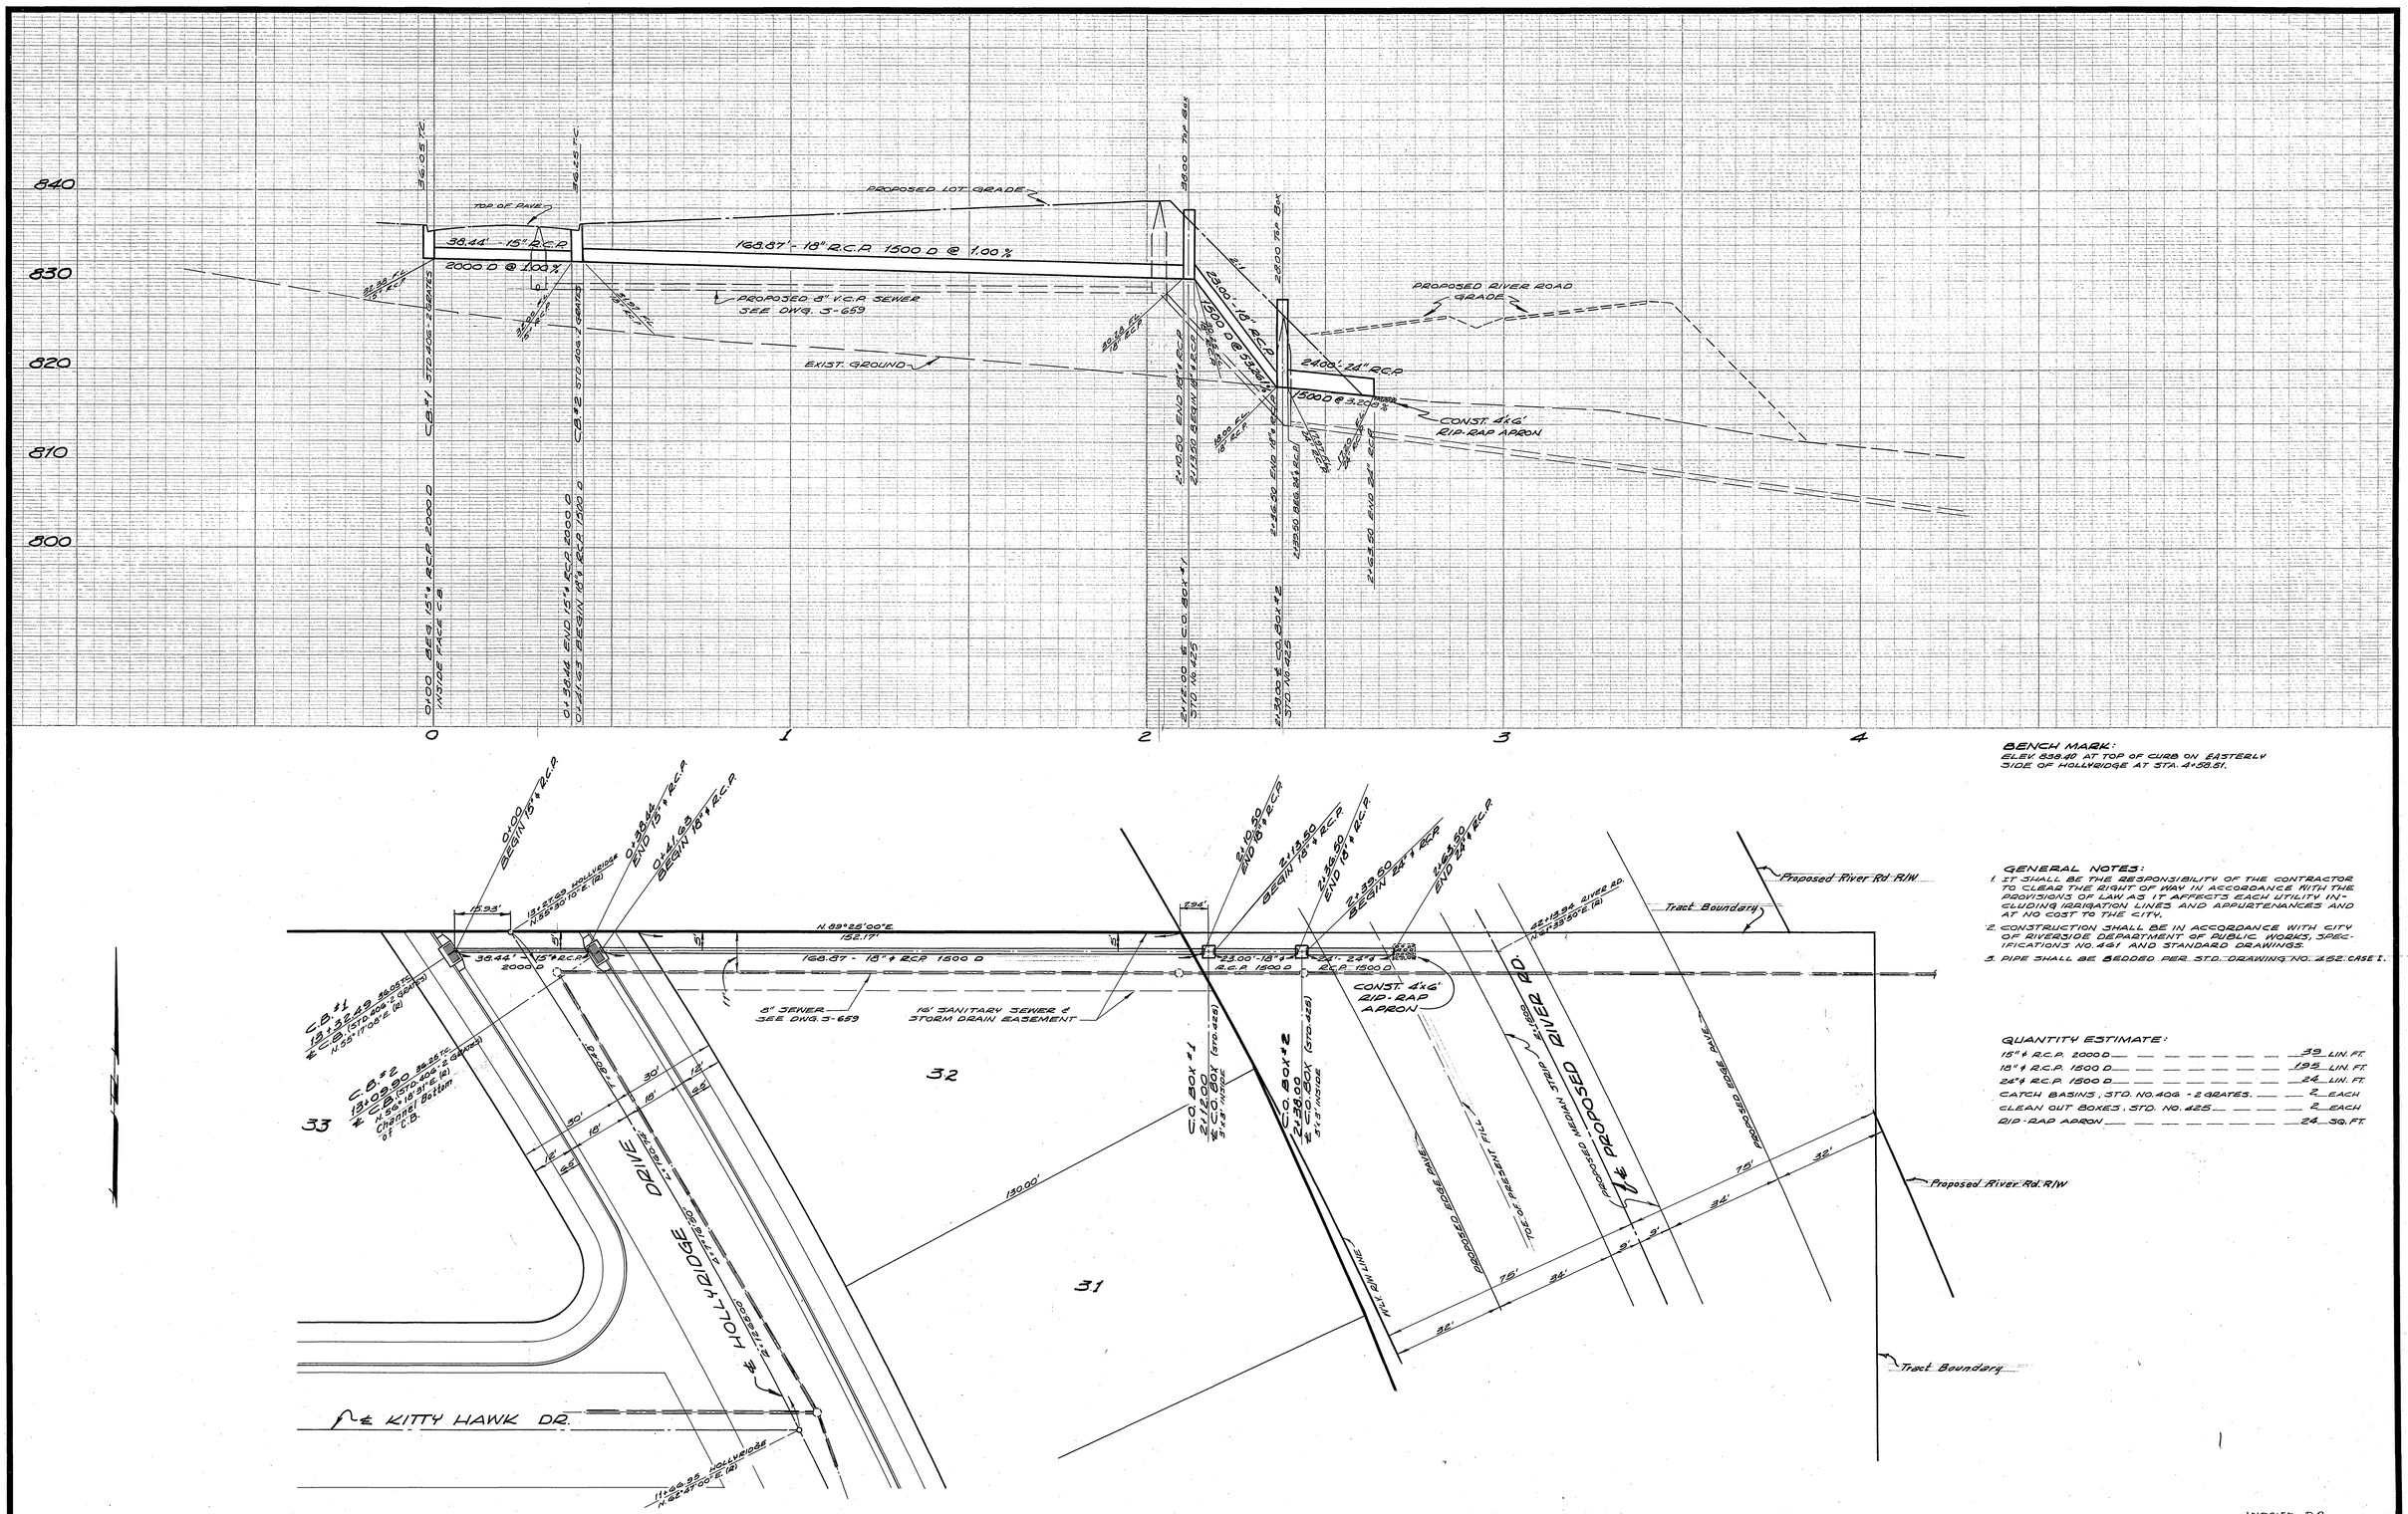

GENERAL NOTES:

1. IT SHALL BE THE RESPONSIBILITY OF THE CONTRACTOR TO CLEAR THE RIGHT OF WAY IN ACCORDANCE WITH THE PROVISIONS OF LAW AS IT AFFECTS EACH UTILITY INCLUDING IRRIGATION LINES AND APPURTENANCES AND AT NO COST TO THE CITY.
2. CONSTRUCTION SHALL BE IN ACCORDANCE WITH CITY OF RIVERSIDE DEPARTMENT OF PUBLIC WORKS, SPECIFICATIONS NO. 681 AND STANDARD DRAWINGS.
3. PIPE SHALL BE BEDDED PER STD. DRAWING NO. 452 CASE I.

QUANTITY ESTIMATE:

15" ϕ R.C.P. 2000 D	39 LIN. FT.
18" ϕ R.C.P. 1500 D	195 LIN. FT.
24" ϕ R.C.P. 1500 D	24 LIN. FT.
CATCH BASINS, STD. NO. 406 - 2 GRATES	2 EACH
CLEAN OUT BOXES, STD. NO. 425	2 EACH
RIP-RAP APRON	24 SQ. FT.

ALBERT A. WEBB ASSOCIATES
CIVIL ENGINEERS
RIVERSIDE, CALIFORNIA
APPROVED BY [signature] DATE 2/28/66
R.E. No. 9876
W.O. 64-175 FOR: BRATTAIN CONSTRUCTION CO. F.B. 553

MARK	REVISIONS	APPR.	DATE

DESIGNED BY REC DRAWN BY RLB CHECKED BY REC

CITY OF RIVERSIDE, CALIFORNIA
DEPARTMENT OF PUBLIC WORKS

APPROVED BY	BY	DATE
OFFICE ENGINEER	CEO	4-26
PARK DEPARTMENT		
TRAFFIC DIVISION		
ASSISTANT CITY ENG.	WJB	4-28
	Bobb	4-29

APPROVED BY [signature]
DIRECTOR OF PUBLIC WORKS
DATE 4-29-66

INDEXED T.R

STORM DRAIN PLAN & PROFILE
FROM HOLLYRIDGE DR. TO LONGHILL ST.
TRACT 3026

PROJECT NO. D-140
SHEET 1 OF 1

HORIZ. SCALE: 1" = 20' VERT. SCALE: 1" = 5'
FILE NO. 64-175 D