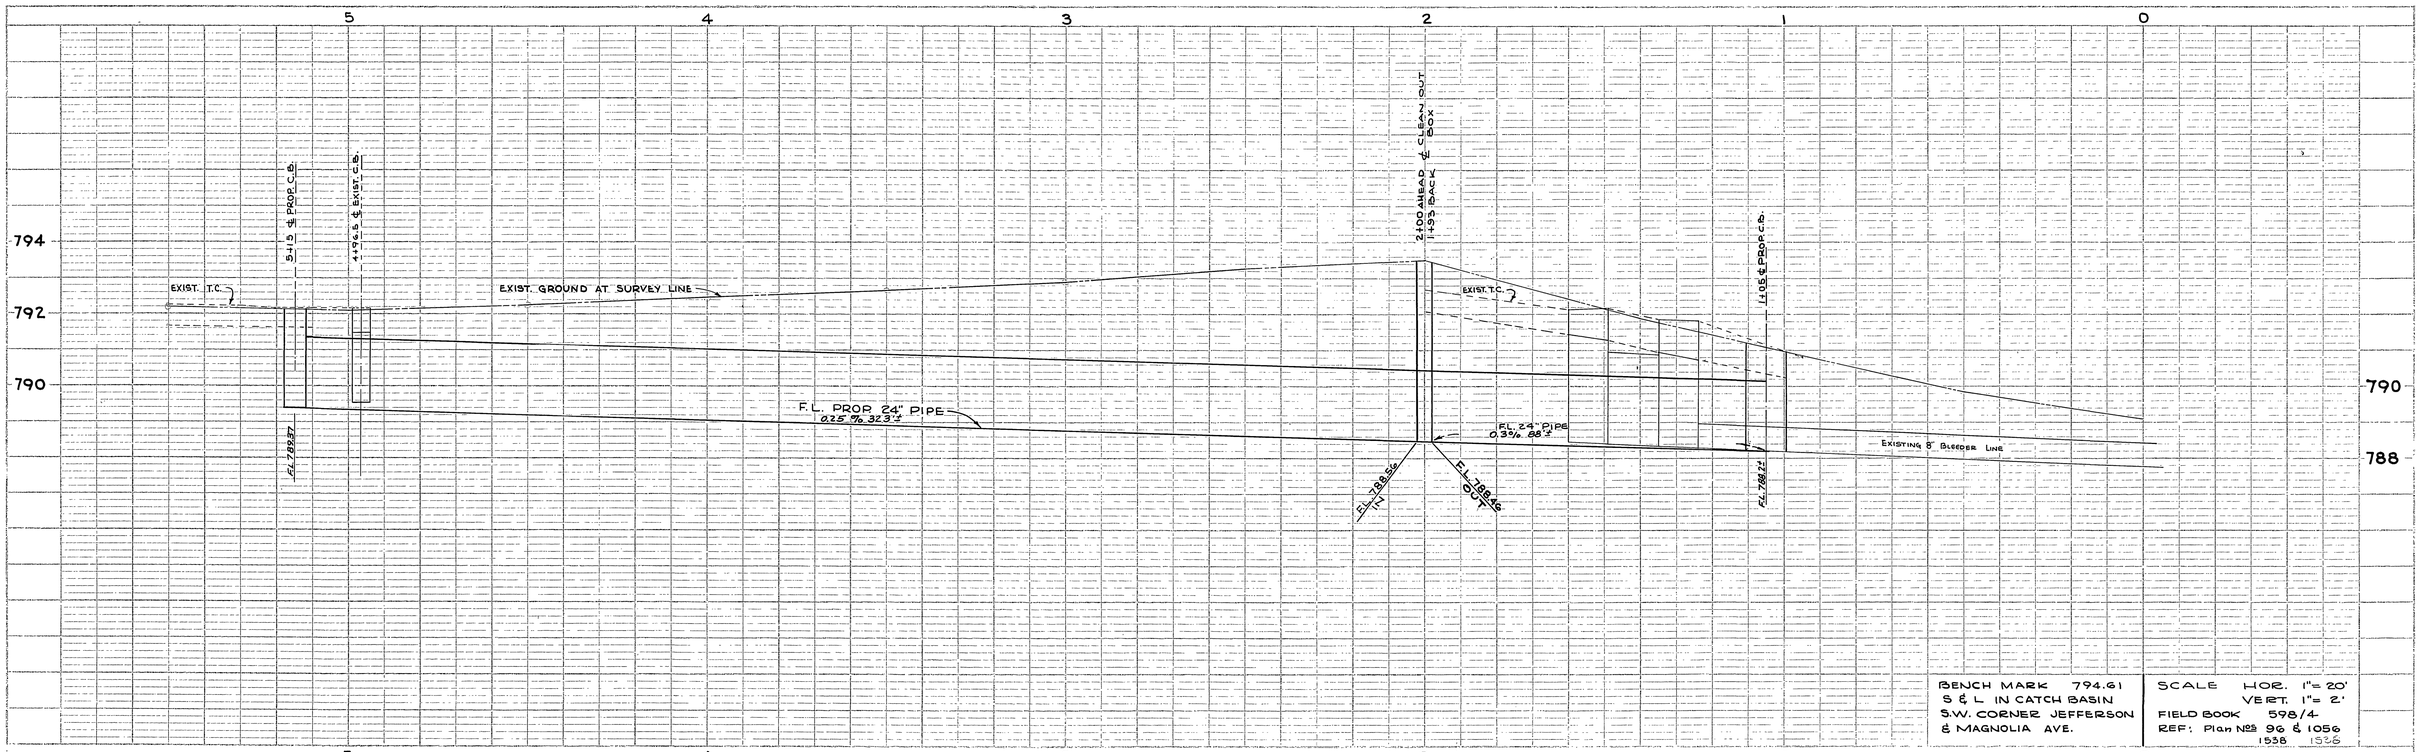

BENCH MARK 794.61
S & L IN CATCH BASIN
S.W. CORNER JEFFERSON
& MAGNOLIA AVE.

SCALE HOR. 1"= 20'
VERT. 1"= 2'
FIELD BOOK 598/4
REF: Plan Nos 96 & 1056
1538 1526

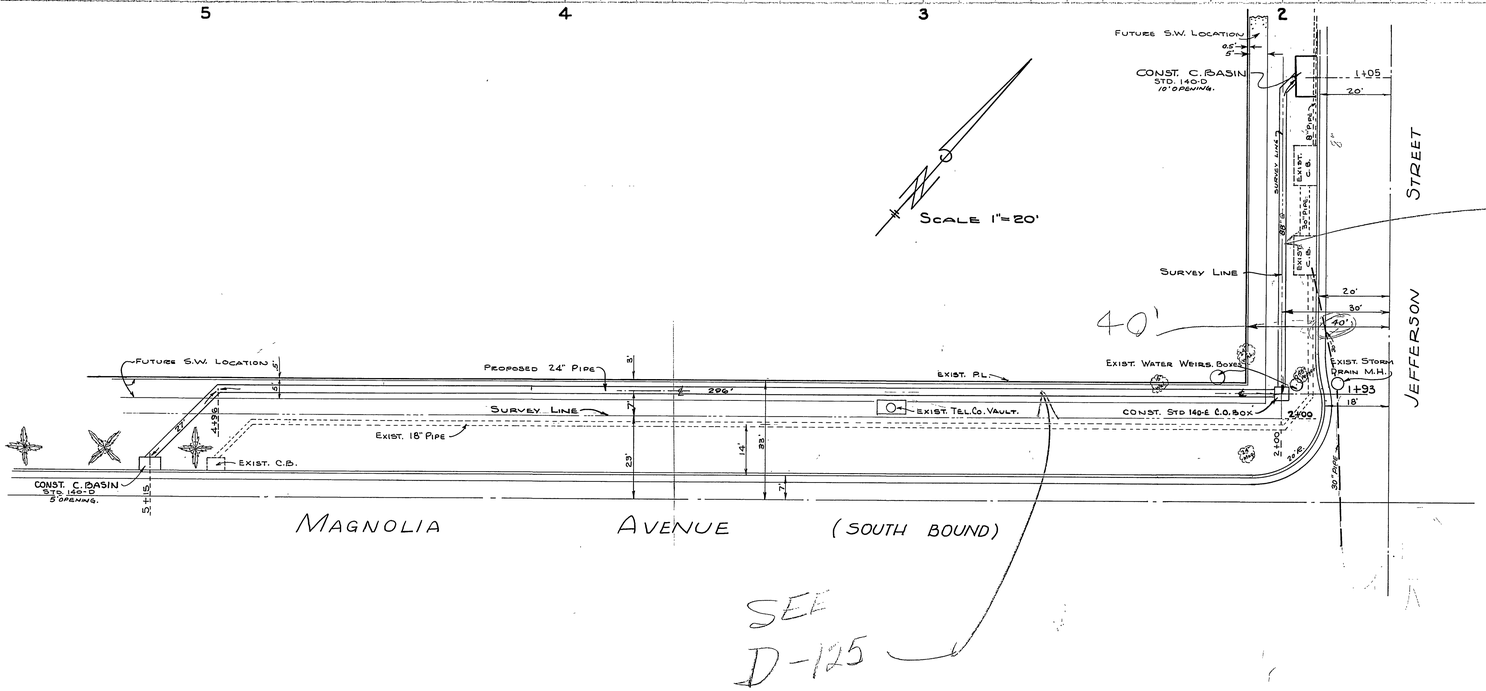

REVISIONS	
DATE	DESCRIPTION

CITY OF RIVERSIDE CALIFORNIA
DEPARTMENT OF PUBLIC WORKS

DRAINAGE IMPROVEMENT
MAGNOLIA AVENUE
AND
JEFFERSON STREET
INTERSECTION

DESIGNED BY
DRAWN BY D.R.B.
CHECKED BY J.S.B.
RECOMMENDED BY Francis L. Lafaber
ASSISTANT CITY ENGINEER
APPROVED BY
DIRECTOR OF PUBLIC WORKS
DATE

D-18
SHEET 1 OF 1

INDEXED