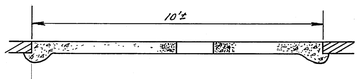

SECTION B-B

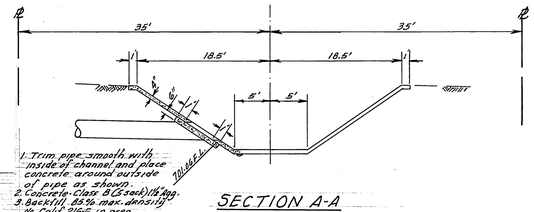

SECTION A-A

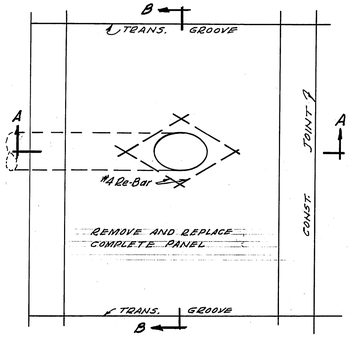

PLAN

DETAIL "A"

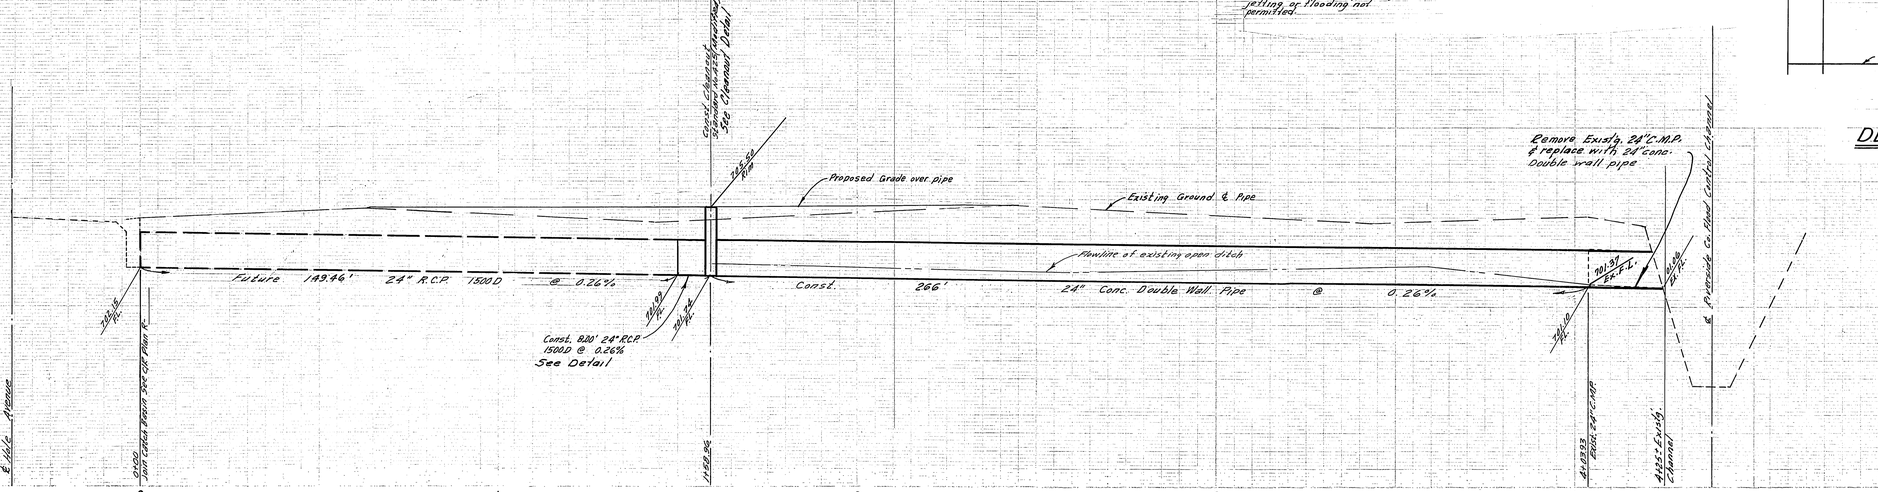

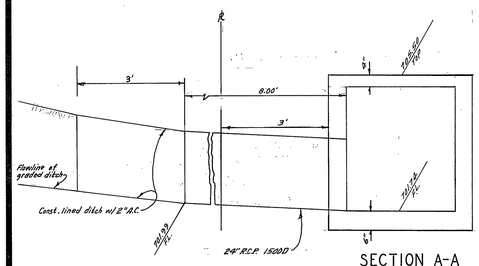

SECTION A-A

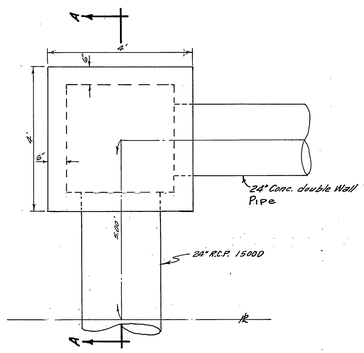

PLAN

CLEANOUT DETAIL

TRACT NO. 3872

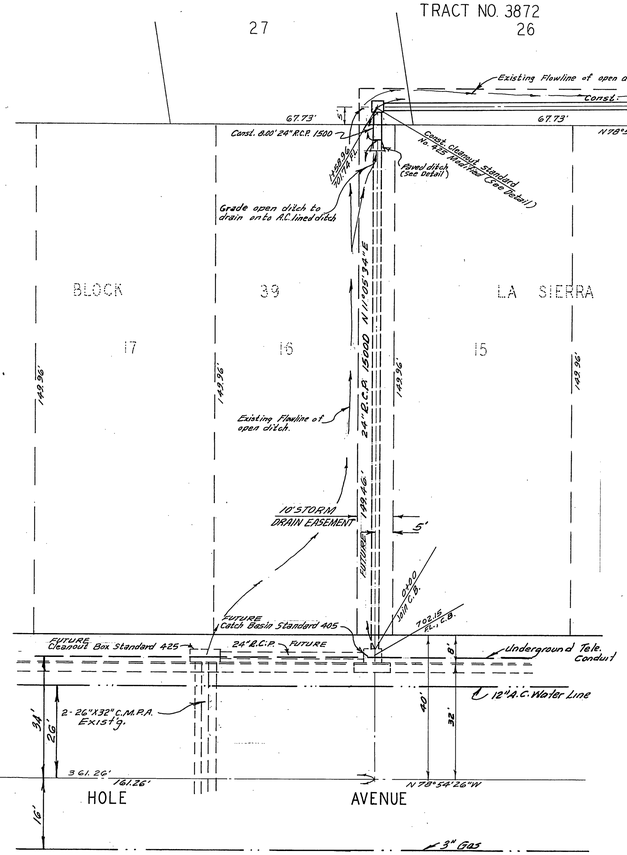

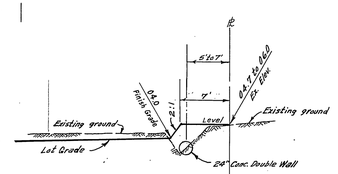

SECTION B-B

Scale 1"=10'

QUANTITY ESTIMATE

24" R.C.P. 1500D	8 L.F.
24" conc. Double Wall Pipe	266 L.F.
Cleanout Standard No. 425 (Modified)	1 Ea.

BENCH MARKS:

1. Hole & Jones, PK nail on N.E. curb return. Elev. 704.12, (CIR F.B. 704/29.
2. Hole & Bushnell, PK nail on N.W. curb return Elev. 714.36, (CIR F.B. 704/21.

NOTE: Riverside County Flood Control Encroachment Permit No. 1-0-061-189, Dated 4-18-69

ALSO SEE D-200

ALBERT A. WEBB ASSOCIATES
CIVIL ENGINEERS
RIVERSIDE CALIFORNIA
APPROVED BY Emil N. Webb DATE 7/13/69
R.E. NO 9876
W.O. 68-322 FOR: Johnson-Myerscough Builders F.B. 623

MARK	REVISIONS	APPR.	DATE

DESIGNED BY BEL DRAWN BY BEL CHECKED BY BEC

CITY OF RIVERSIDE, CALIFORNIA
DEPARTMENT OF PUBLIC WORKS

	BY	DATE
APPROVED BY		
OFFICE ENGINEER	[illegible]	5/12
PARK DEPARTMENT	—	
TRAFFIC DIVISION	[illegible]	5-1
ASSISTANT CITY ENG.	[illegible]	6-23-69

APPROVED BY [signature]
DIRECTOR OF PUBLIC WORKS
DATE 6-23-69

STORM DRAIN PLAN & PROFILE
ALONG REAR OF LOTS 24-27
TRACT NO. 3872

HORIZ. SCALE: 1" = 20' VERT. SCALE: 1" = 4'

PROJECT NO. D-182
SHEET 1 OF 1
FILE NO. 68-322-D