PIPE BEDDING SHALL BE CASE I PER STD. 452

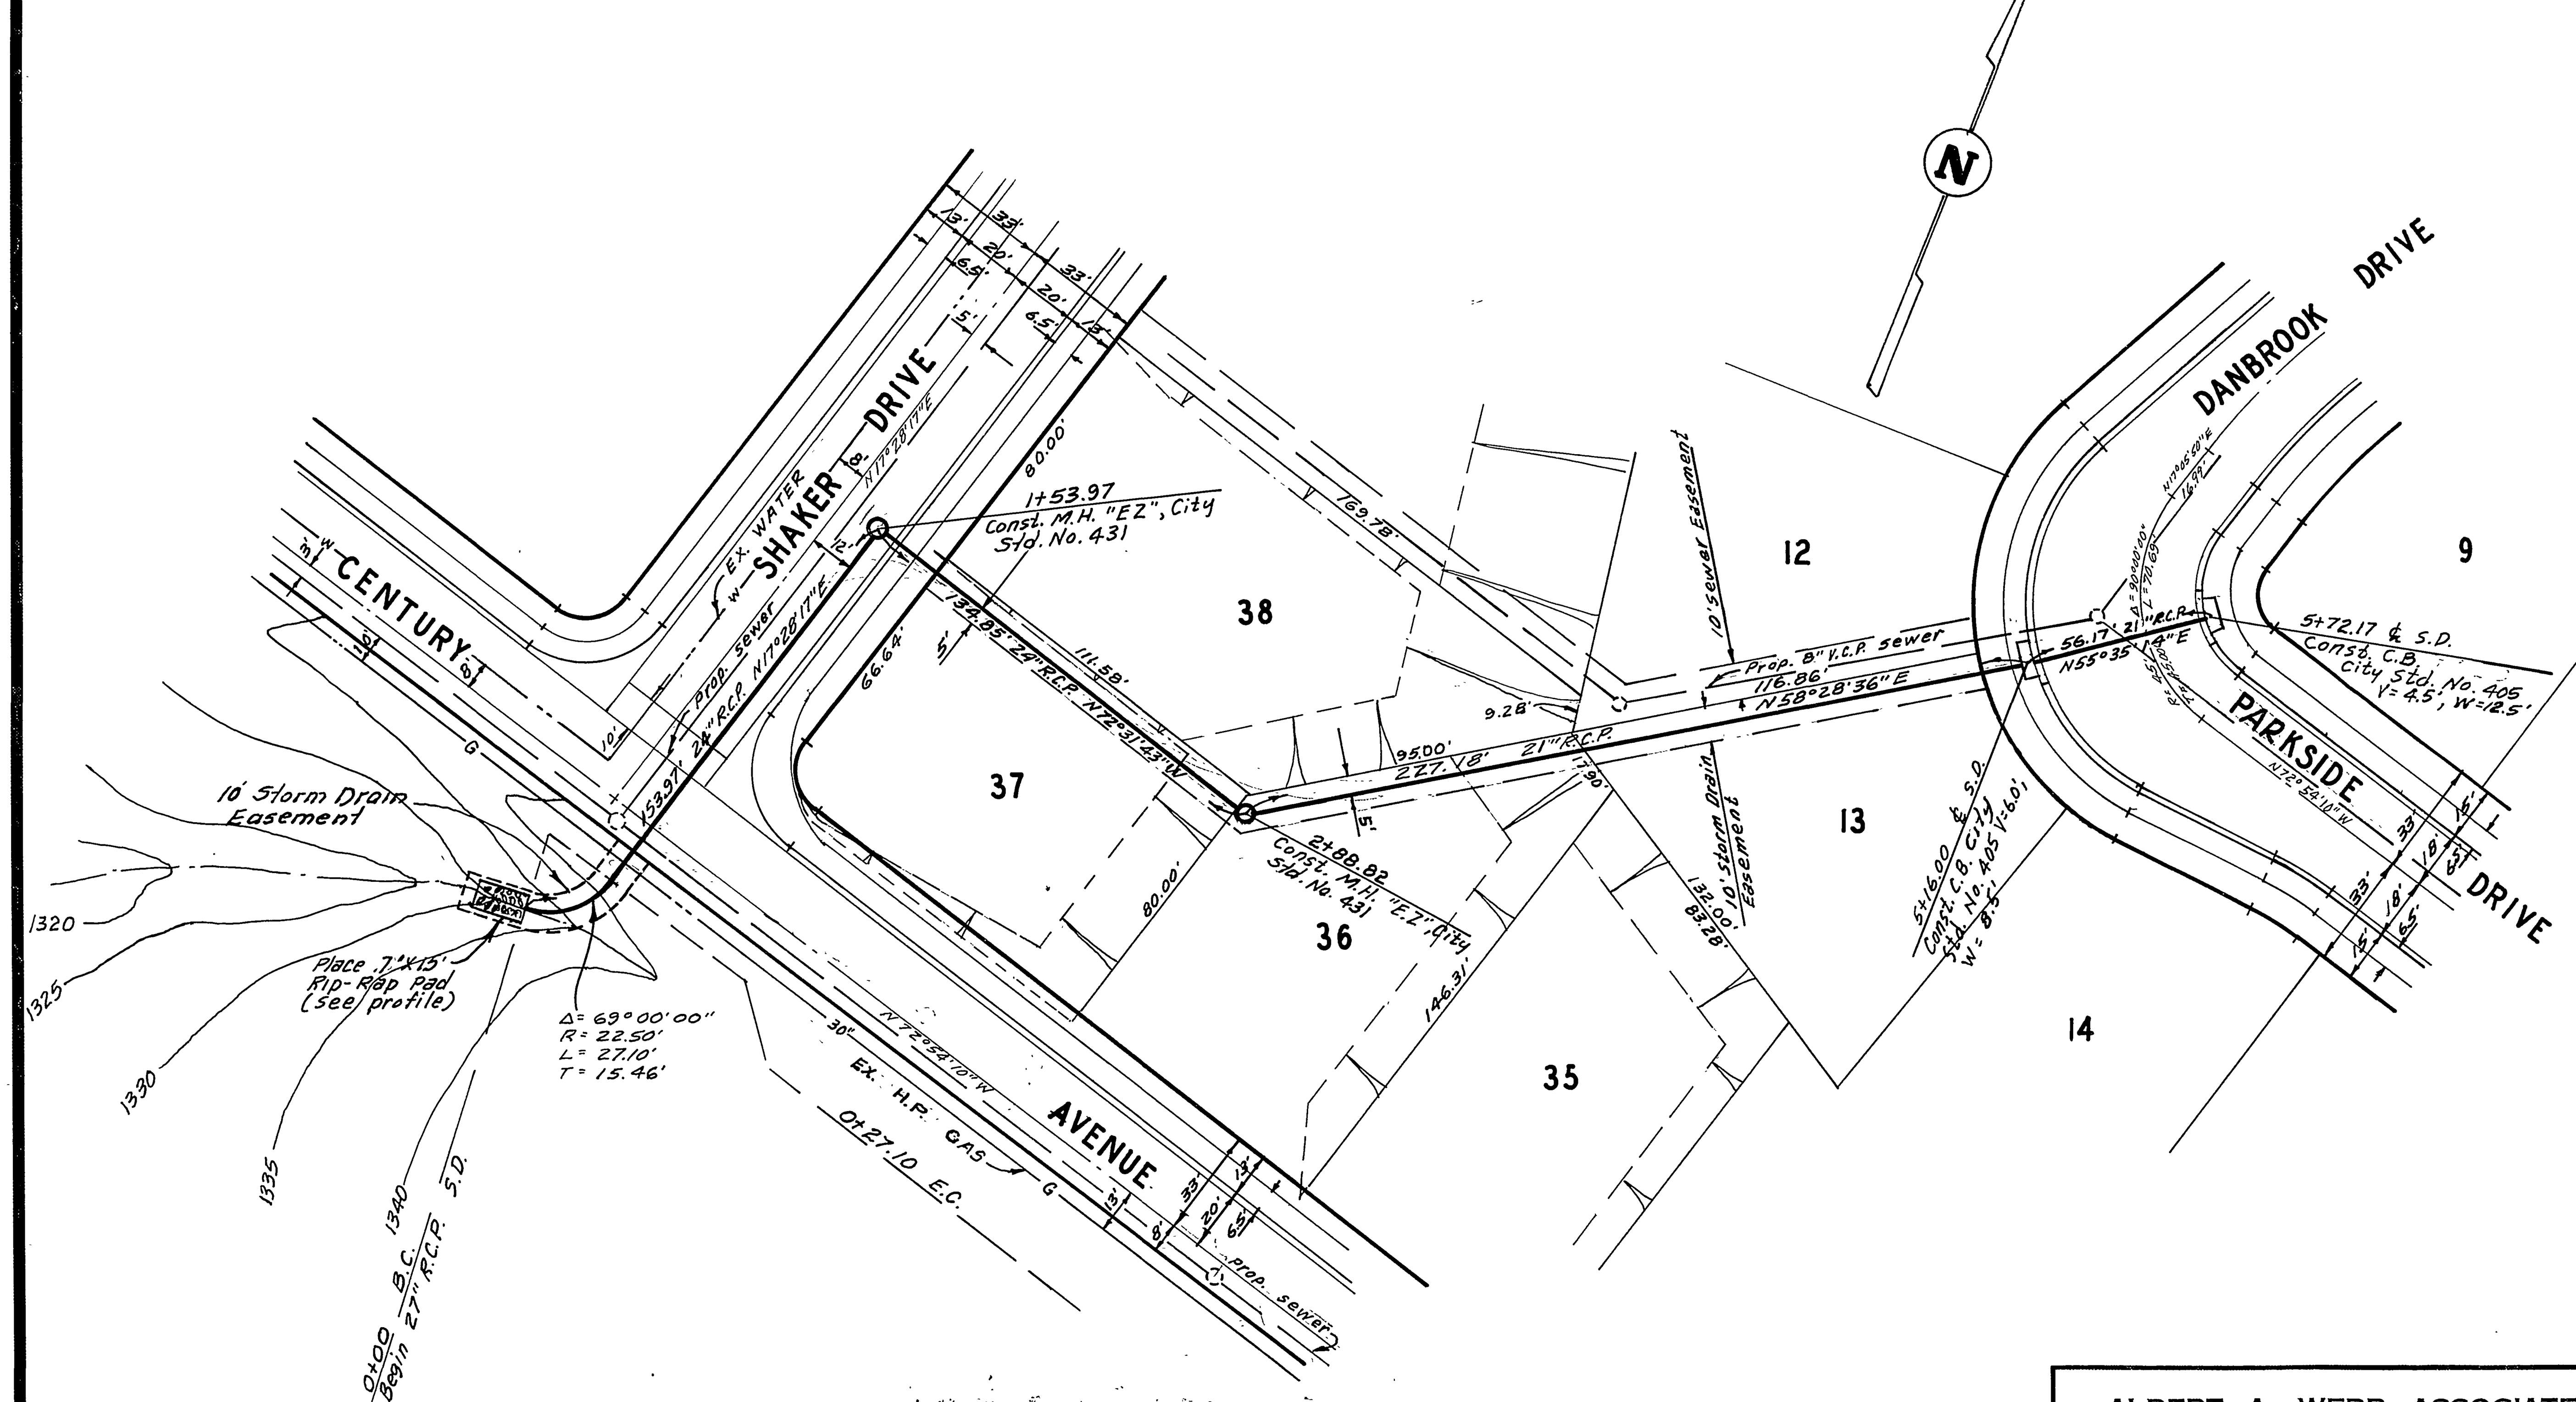

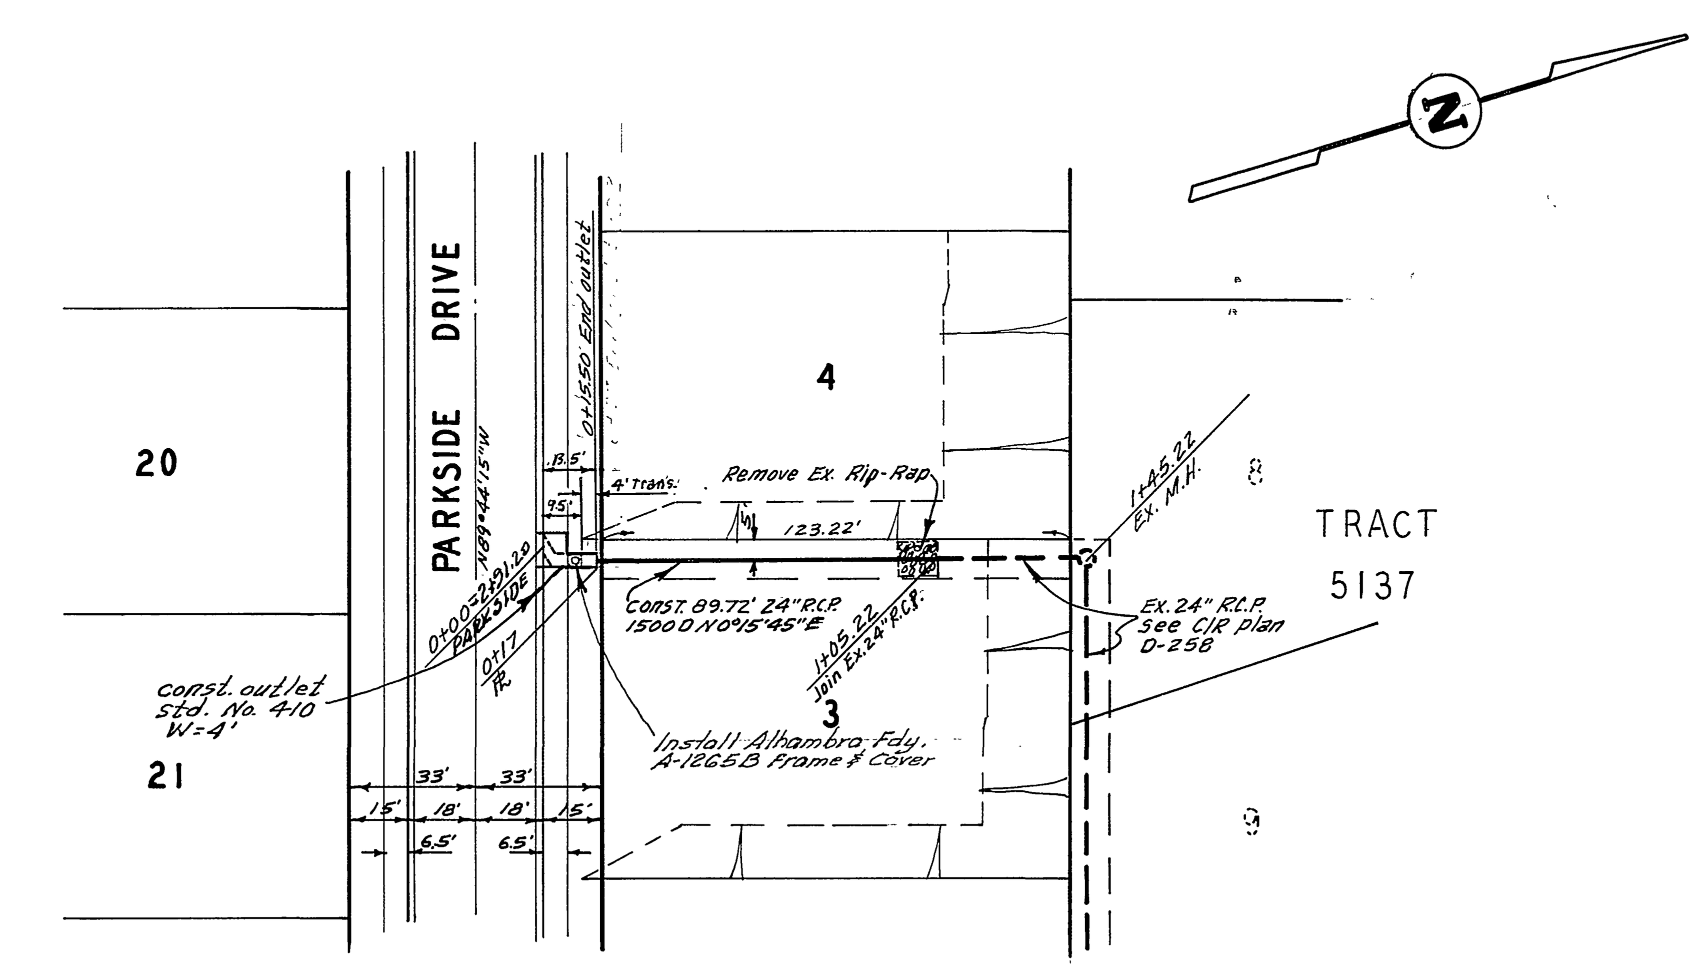

CAUTION
30" High Pressure Gas Line.
Contact Southern California Gas Co. 24 hrs. prior to any grading.
Telephone: -1-714-845-2617

BENCH MARK

Chisled "□" 1' north of Tract 5137 Bndy. on the west curb of Claridge Dr. Elev. = 1398.31 per A.A. Webb F.B. 1014/98 & C/R Plan No. S-819 Dated 8/7/72.

ALBERT A. WEBB ASSOCIATES
CIVIL ENGINEERS
RIVERSIDE, CALIFORNIA
APPROVED BY Ernest N. Webb DATE 7/24/74
R.E. No. 9876
W.O. 74-20 FOR: BRATTAIN CONST. CO. F.B. 1029

MARK	REVISIONS	APPR.	DATE
1	Moved conc. collar from 0+32 to 0+27.10 per So.Co.Gas Co. BDM ENW	RW	3/5/75

DESIGNED BY LRB DRAWN BY BEL CHECKED BY Jordan

CITY OF RIVERSIDE, CALIFORNIA
PUBLIC WORKS DEPARTMENT

APPROVED BY	BY	DATE
PRINCIPAL ENGINEER	RW	12/18
PARK DEPARTMENT	—	—
TRAFFIC DIVISION	—	—
CHIEF PUB. WKS. ENGR.		

APPROVED BY William D. Gardner
for DIRECTOR OF PUBLIC WORKS
DATE 12/24/74

STORM DRAIN PLAN AND PROFILE

EASEMENTS

TRACT 5900

SCALE: Horiz. 1" = 40', Vert. 1" = 4'

ACCOUNT No. 74-20
DRAWING NUMBER
D-277
SHEET 1 OF 1
74-20-A