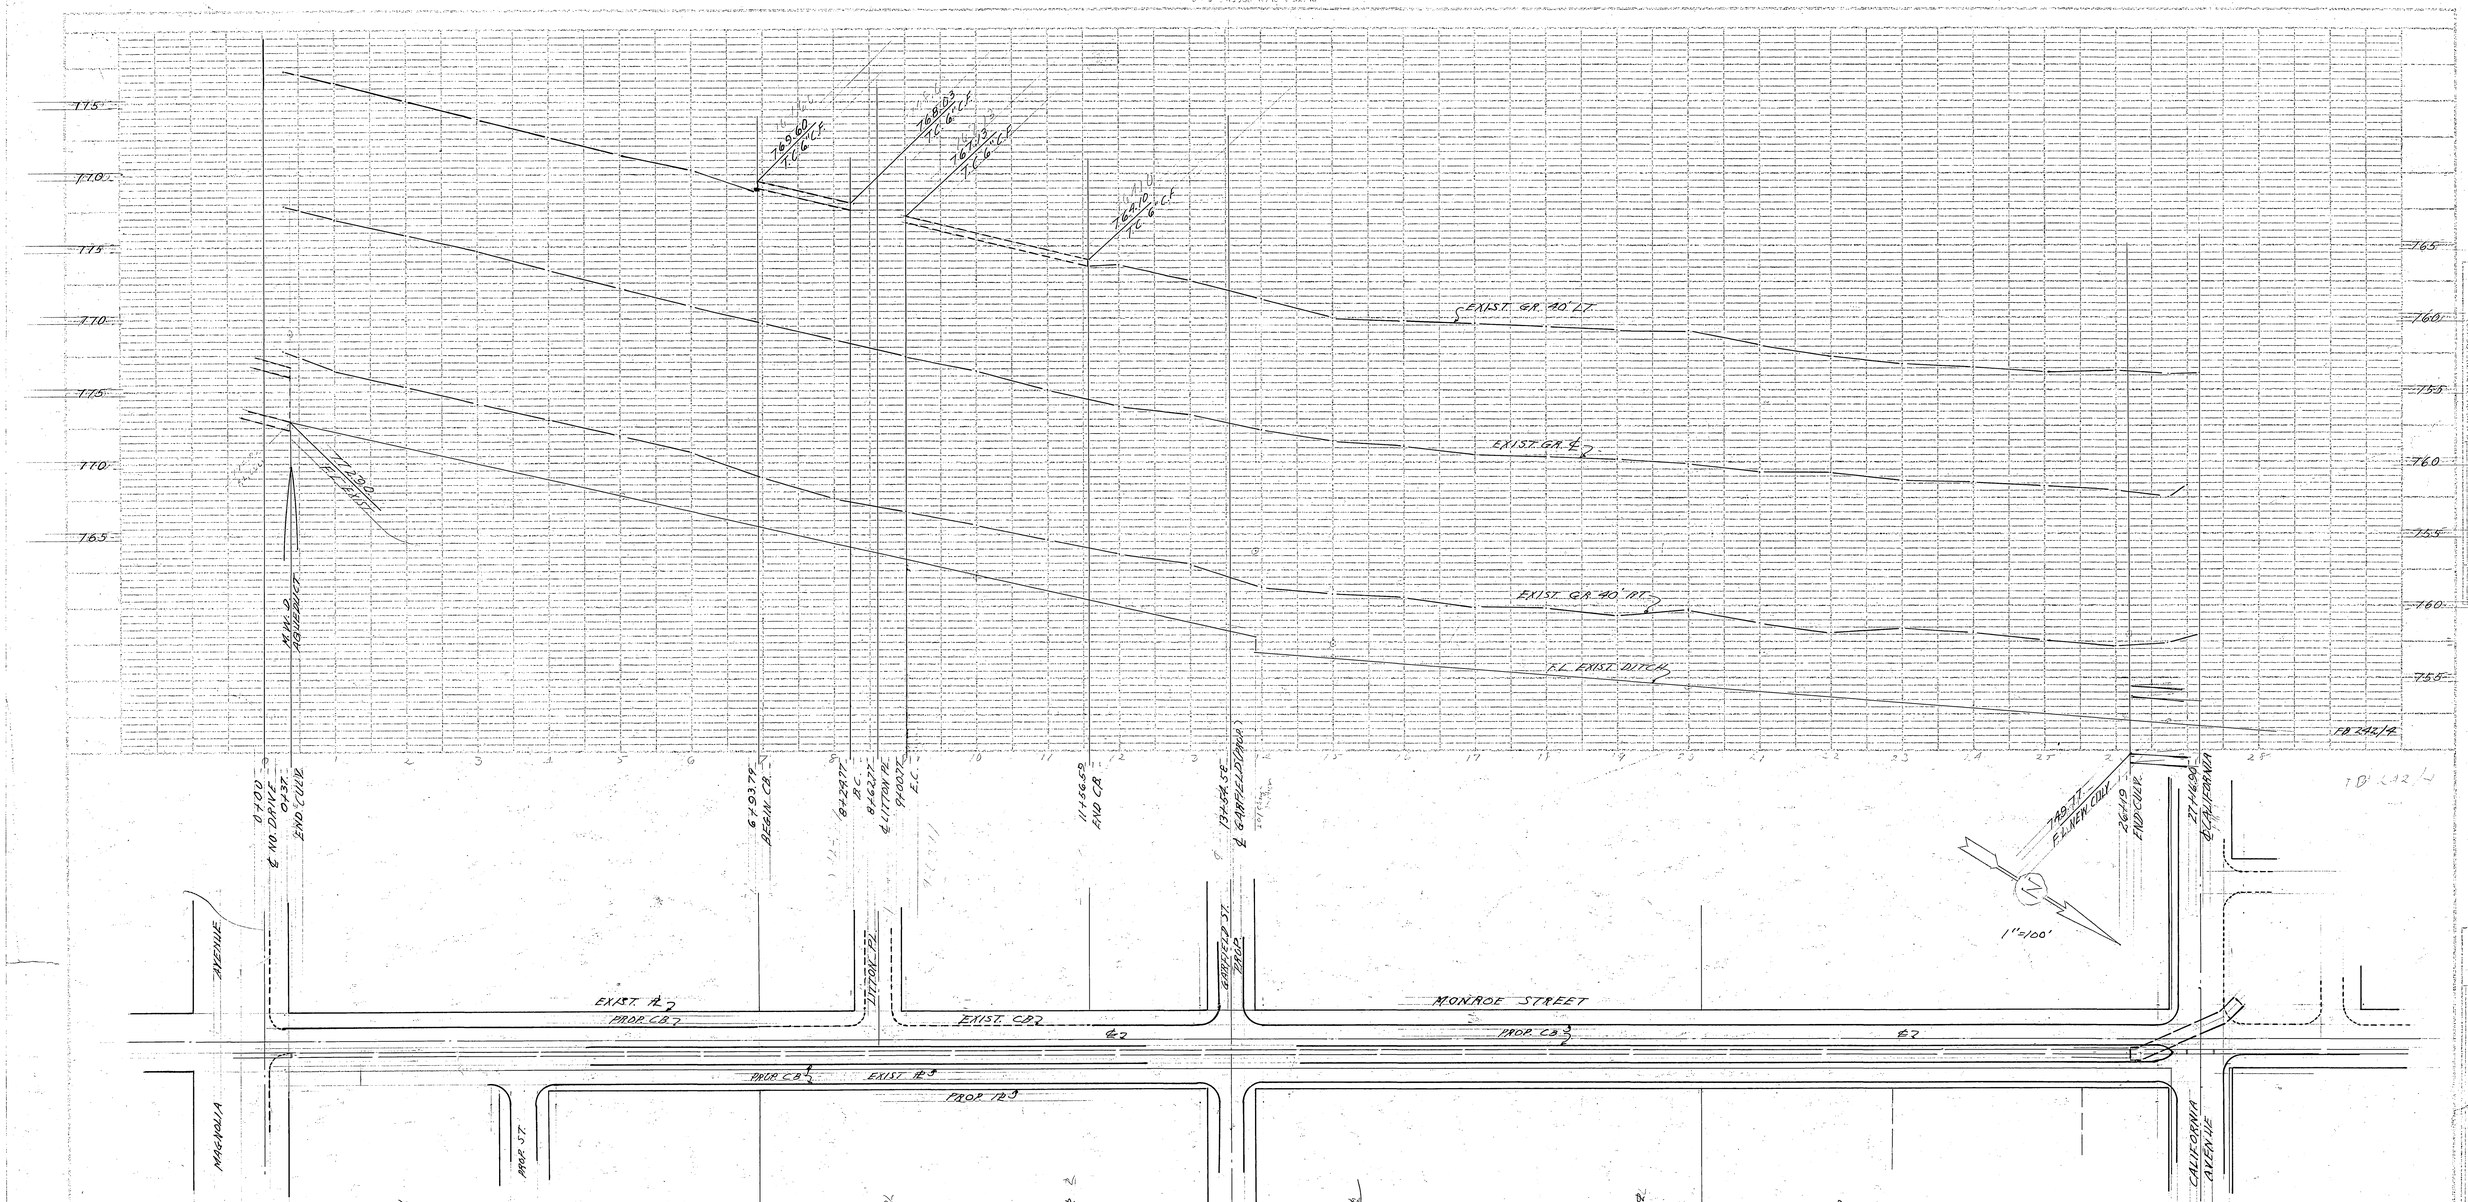

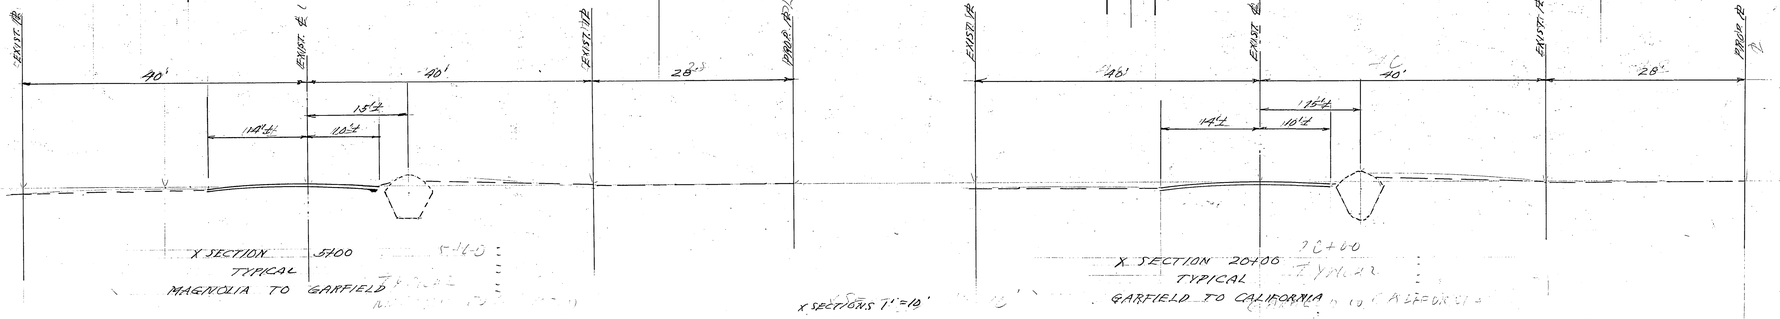

X SECTION 5+00
TYPICAL
MAGNOLIA TO GARFIELD

X SECTIONS 1"=10'

X SECTION 20+00
TYPICAL
GARFIELD TO CALIFORNIA

SUPERSEDED by D-14 & D-17

REVISIONS		
DATE	DESCRIPTION	

CITY OF ANAHEIM CALIFORNIA
DEPARTMENT OF PUBLIC WORKS

MONROE STREET
STORM DRAIN DITCH &
STREET GRADES
MAGNOLIA AVE. TO CALIFORNIA AVE.

F.L.
F.L.

D-3

INDEXED