PLATE 1 PLAN-PROFILE & DETAILS OF STORM DRAIN
MONTEL L. EISLER CO., NEW YORK
R & E CO. file 748-IC

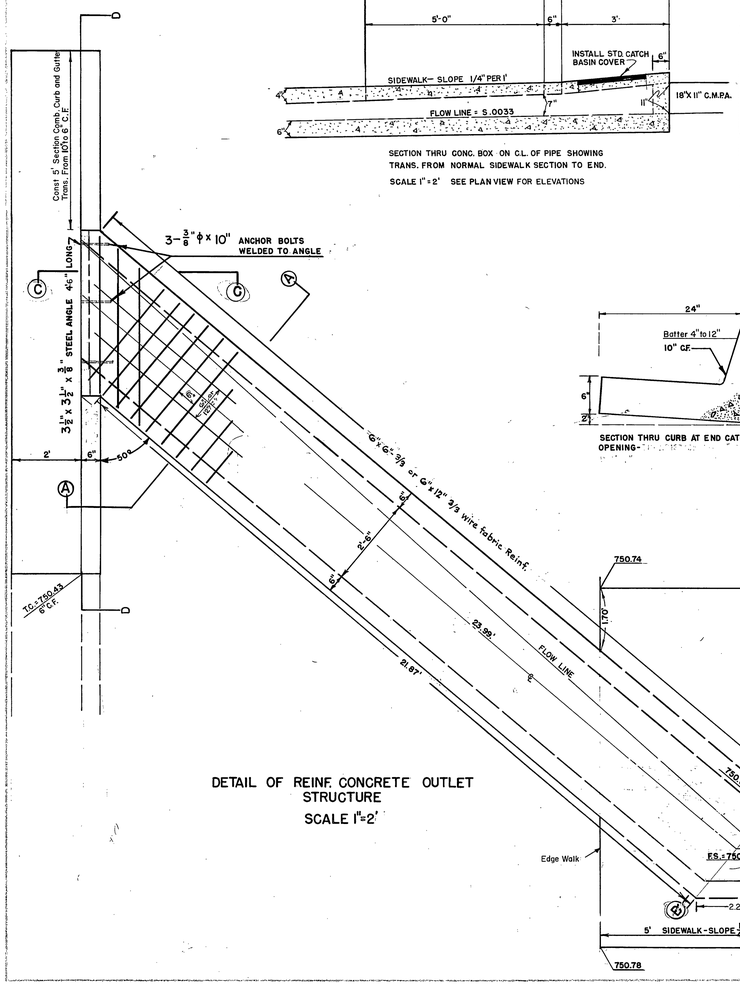

DETAIL OF REINF. CONCRETE OUTLET STRUCTURE
SCALE 1"=2'

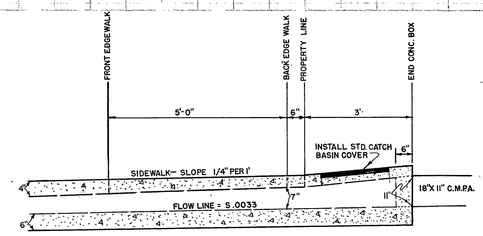

SECTION THRU CONC. BOX ON CL. OF PIPE SHOWING TRANS. FROM NORMAL SIDEWALK SECTION TO END.
SCALE 1"=2' SEE PLAN VIEW FOR ELEVATIONS

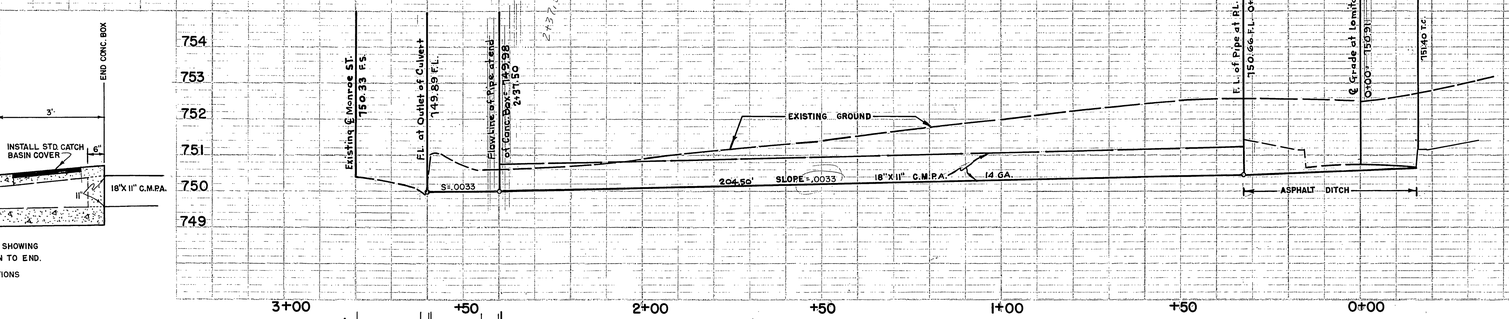

B.M. = P.K. Nail in West curb at Colorado & Monroe 2' North of Curb Return
ELEV=750.39

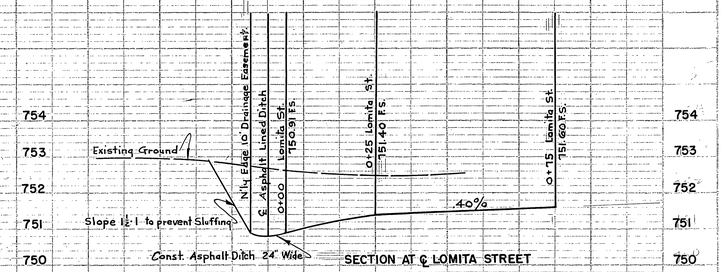

SECTION AT ℄ LOMITA STREET

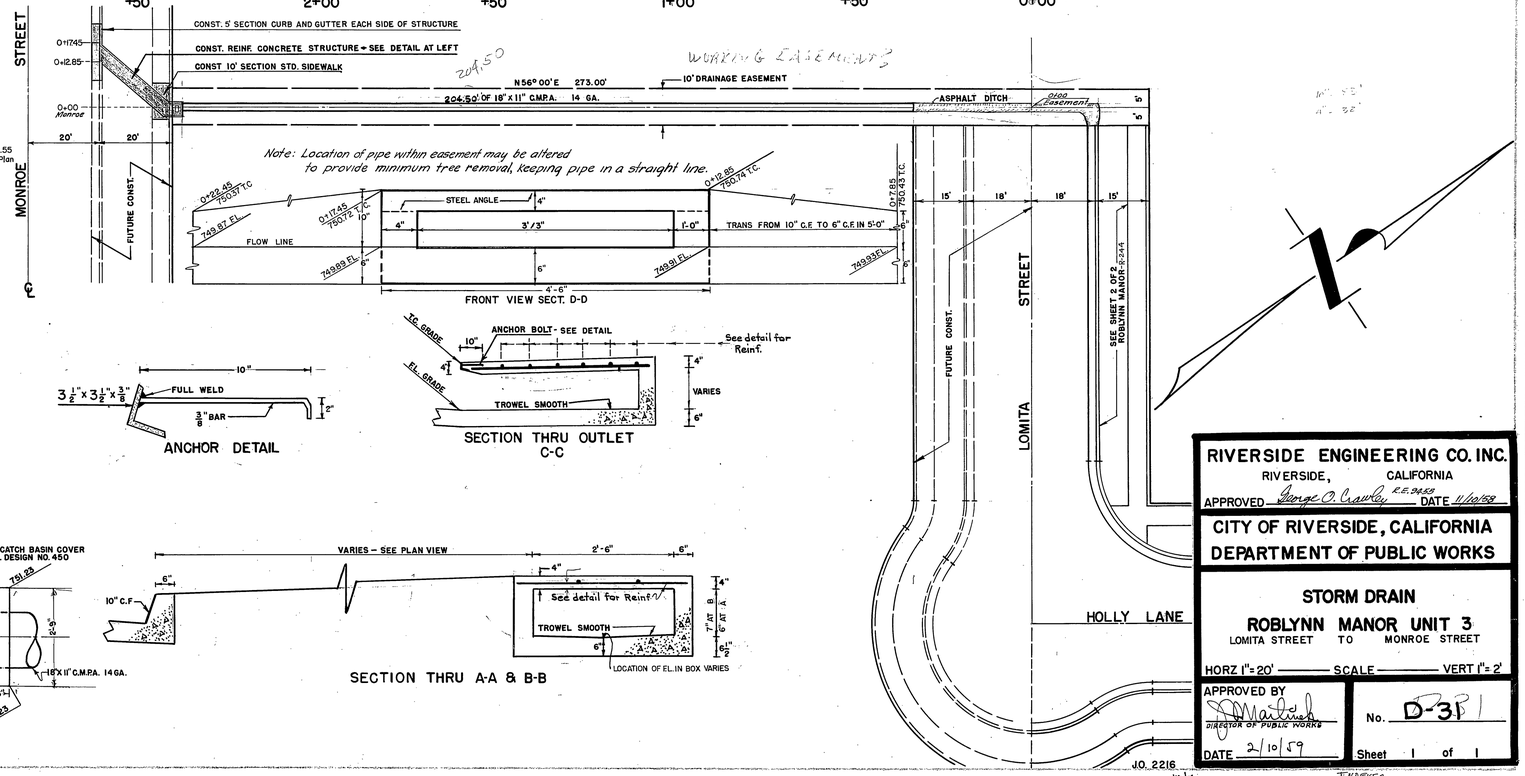

FRONT VIEW SECT. D-D

SECTION THRU CURB AT END CATCH BASIN OPENING

NOTE:
0+00 = 63+73.55
As shown on Plan No. R-138

ANCHOR DETAIL

SECTION THRU OUTLET C-C

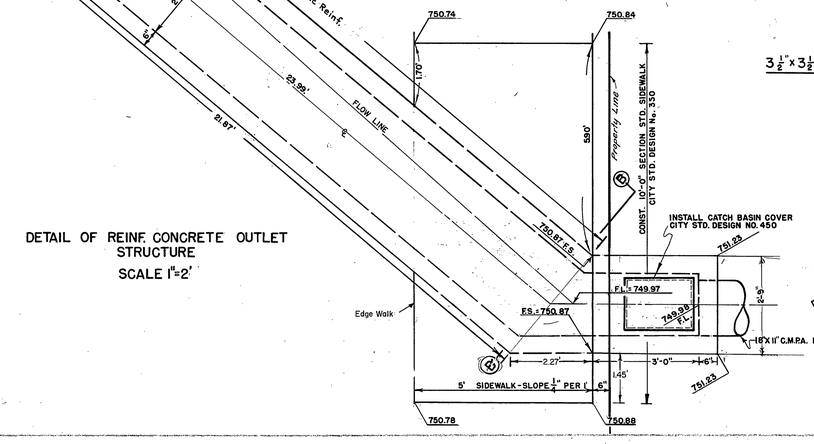

SECTION THRU A-A & B-B

RIVERSIDE ENGINEERING CO. INC.
RIVERSIDE, CALIFORNIA
APPROVED George O. Crawley R.E. 2435 DATE 11/10/58

CITY OF RIVERSIDE, CALIFORNIA
DEPARTMENT OF PUBLIC WORKS

STORM DRAIN
ROBLYNN MANOR UNIT 3
LOMITA STREET TO MONROE STREET

HORZ 1"=20' SCALE VERT 1"=2'

APPROVED BY
DIRECTOR OF PUBLIC WORKS
DATE 2/10/59

No. D-381
Sheet 1 of 1

JO. 2216

PLAN
PROFILE
STRUCTURES
ROAD GRADES
R/W MONUMENTS
R/W CHECKED
CITY ENGINEER
DATE

PLATE 1