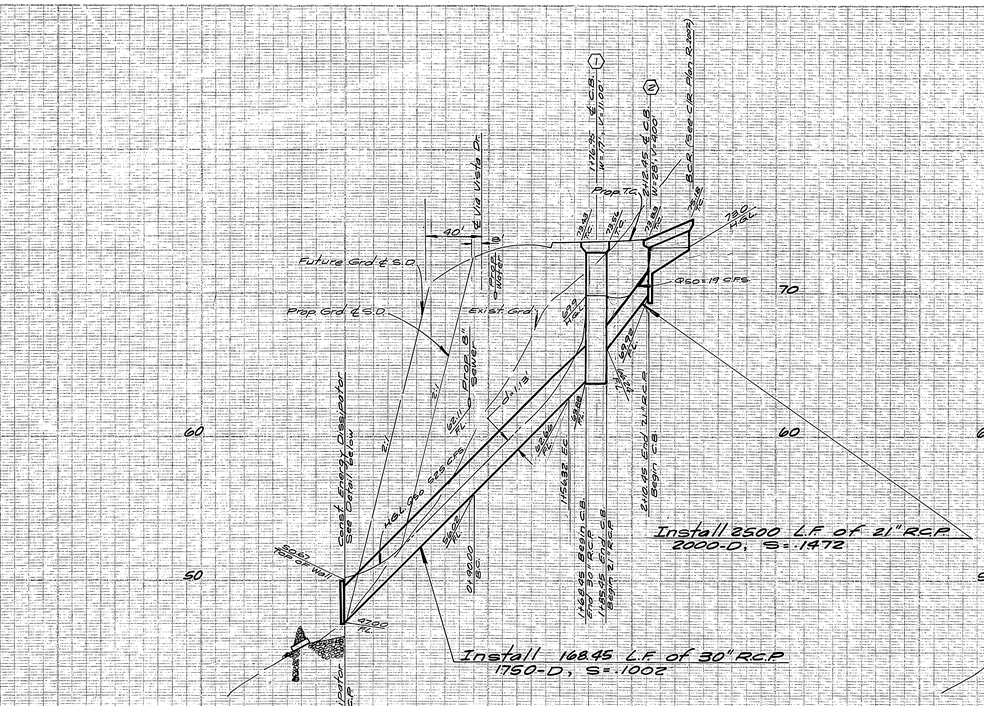

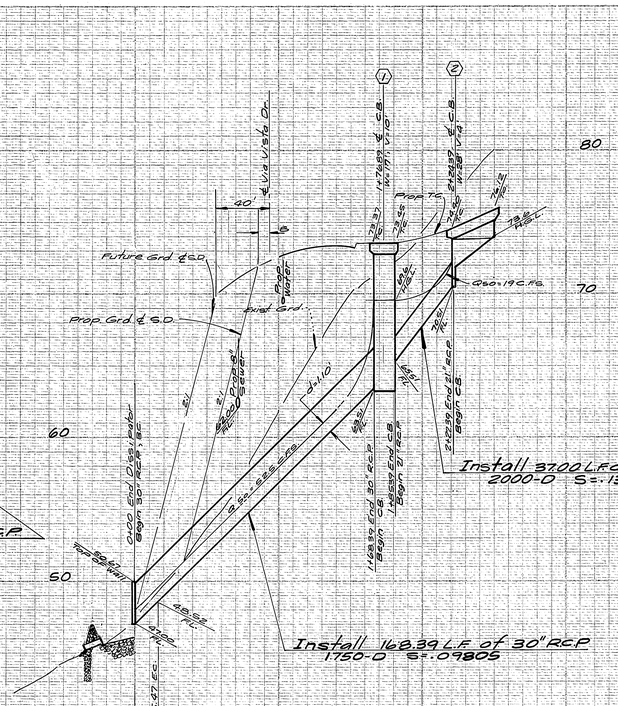

Construction Notes:

1. Construct Catch Basin Per City of Riverside Standard drawing 405.
2. Construct Catch Basin per city of Riverside Standard drawing 407.

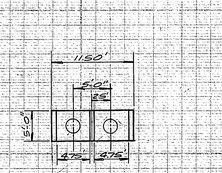

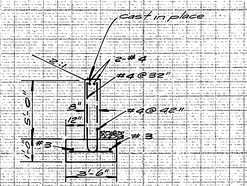

HEADWALL DETAILS
No Scale

General Notes:

1. It shall be the responsibility of the Contractor to clear the right of way in accordance with the provisions of law as it affects each utility including irrigation lines and appurtenances and at no cost to the City.
2. Construction shall be in accordance with the City of Riverside Department of Public Works, Standard Drawings and the Standard Specifications for Public Works Construction, 1976 Edition.
3. Pipe bedding shall be per City of Riverside Standard Drawing no. 452; Case I.
4. The Private Engineer signing these plans is responsible for the accuracy and acceptability of the work hereon. In the event of discrepancies arising during construction, the Private Engineer shall be responsible for determining an acceptable solution and revising the plans for approval by the City.

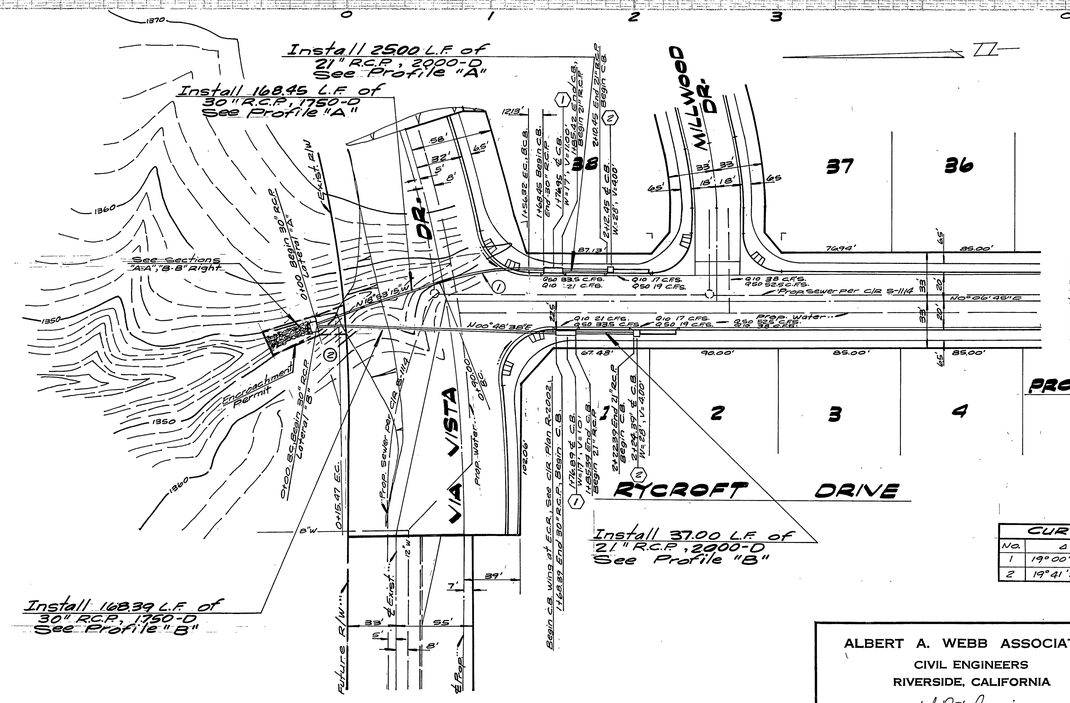

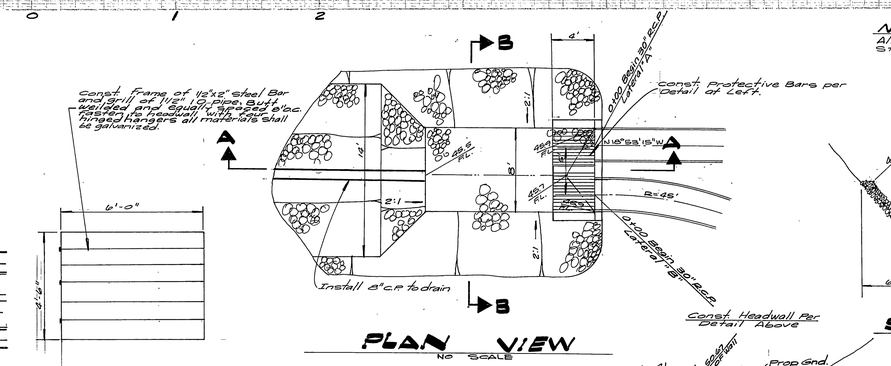

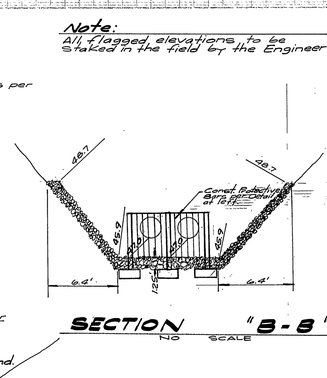

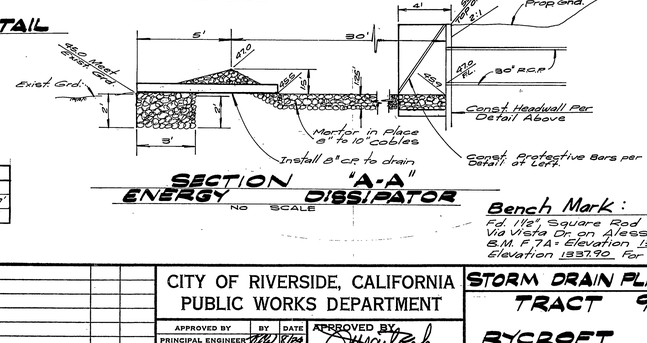

CURVE DATA				
No.	Δ	R	L	T
1	19°00'00"	200.00'	66.32'	33.47'
2	19°41'53"	4500'	1500'	781'

Bench Mark:

Fd. 1½" Square Rod in conc. in well 200' S'ly. of Via Vista Dr. on Alessandro Blvd. City of Riverside. B.M. F.7A- Elevation 1837.423 taken as Elevation 1837.90. For these Plans.

INDEXED B.R.

ALBERT A. WEBB ASSOCIATES
CIVIL ENGINEERS
RIVERSIDE, CALIFORNIA

APPROVED BY H.D. Manning DATE 4/26/77
R.E. No. 27105

W.O. 76-372 FOR: Birth Dev. Co. F.B. 1041

MARK	REVISIONS	APPR.	DATE

DESIGNED BY E.P.L. DRAWN BY R.P. CHECKED BY

CITY OF RIVERSIDE, CALIFORNIA
PUBLIC WORKS DEPARTMENT

APPROVED BY	BY	DATE
PRINCIPAL ENGINEER		8/29/77
PARK DEPARTMENT		8/29/77
TRAFFIC DIVISION		8/29/77
CHIEF PUB. WKS. ENGR.		8-29-77

APPROVED BY: Director of Public Works
DATE 8-25-77

STORM DRAIN PLAN & PROFILE
TRACT 9078-1
RYCROFT DR.
SCALE: Horiz. 1"=50', Vert. 1"=5'

ACCOUNT No. 76-372
DRAWING NUMBER 0-321
SHEET 1 OF 1
76-372 D