PLATE 3 PLAN PROFILE O.P.R.E.R.E. STANDARD
SCHIFFL & FISSER CO. NEW YORK
K & E CO No. 346-10

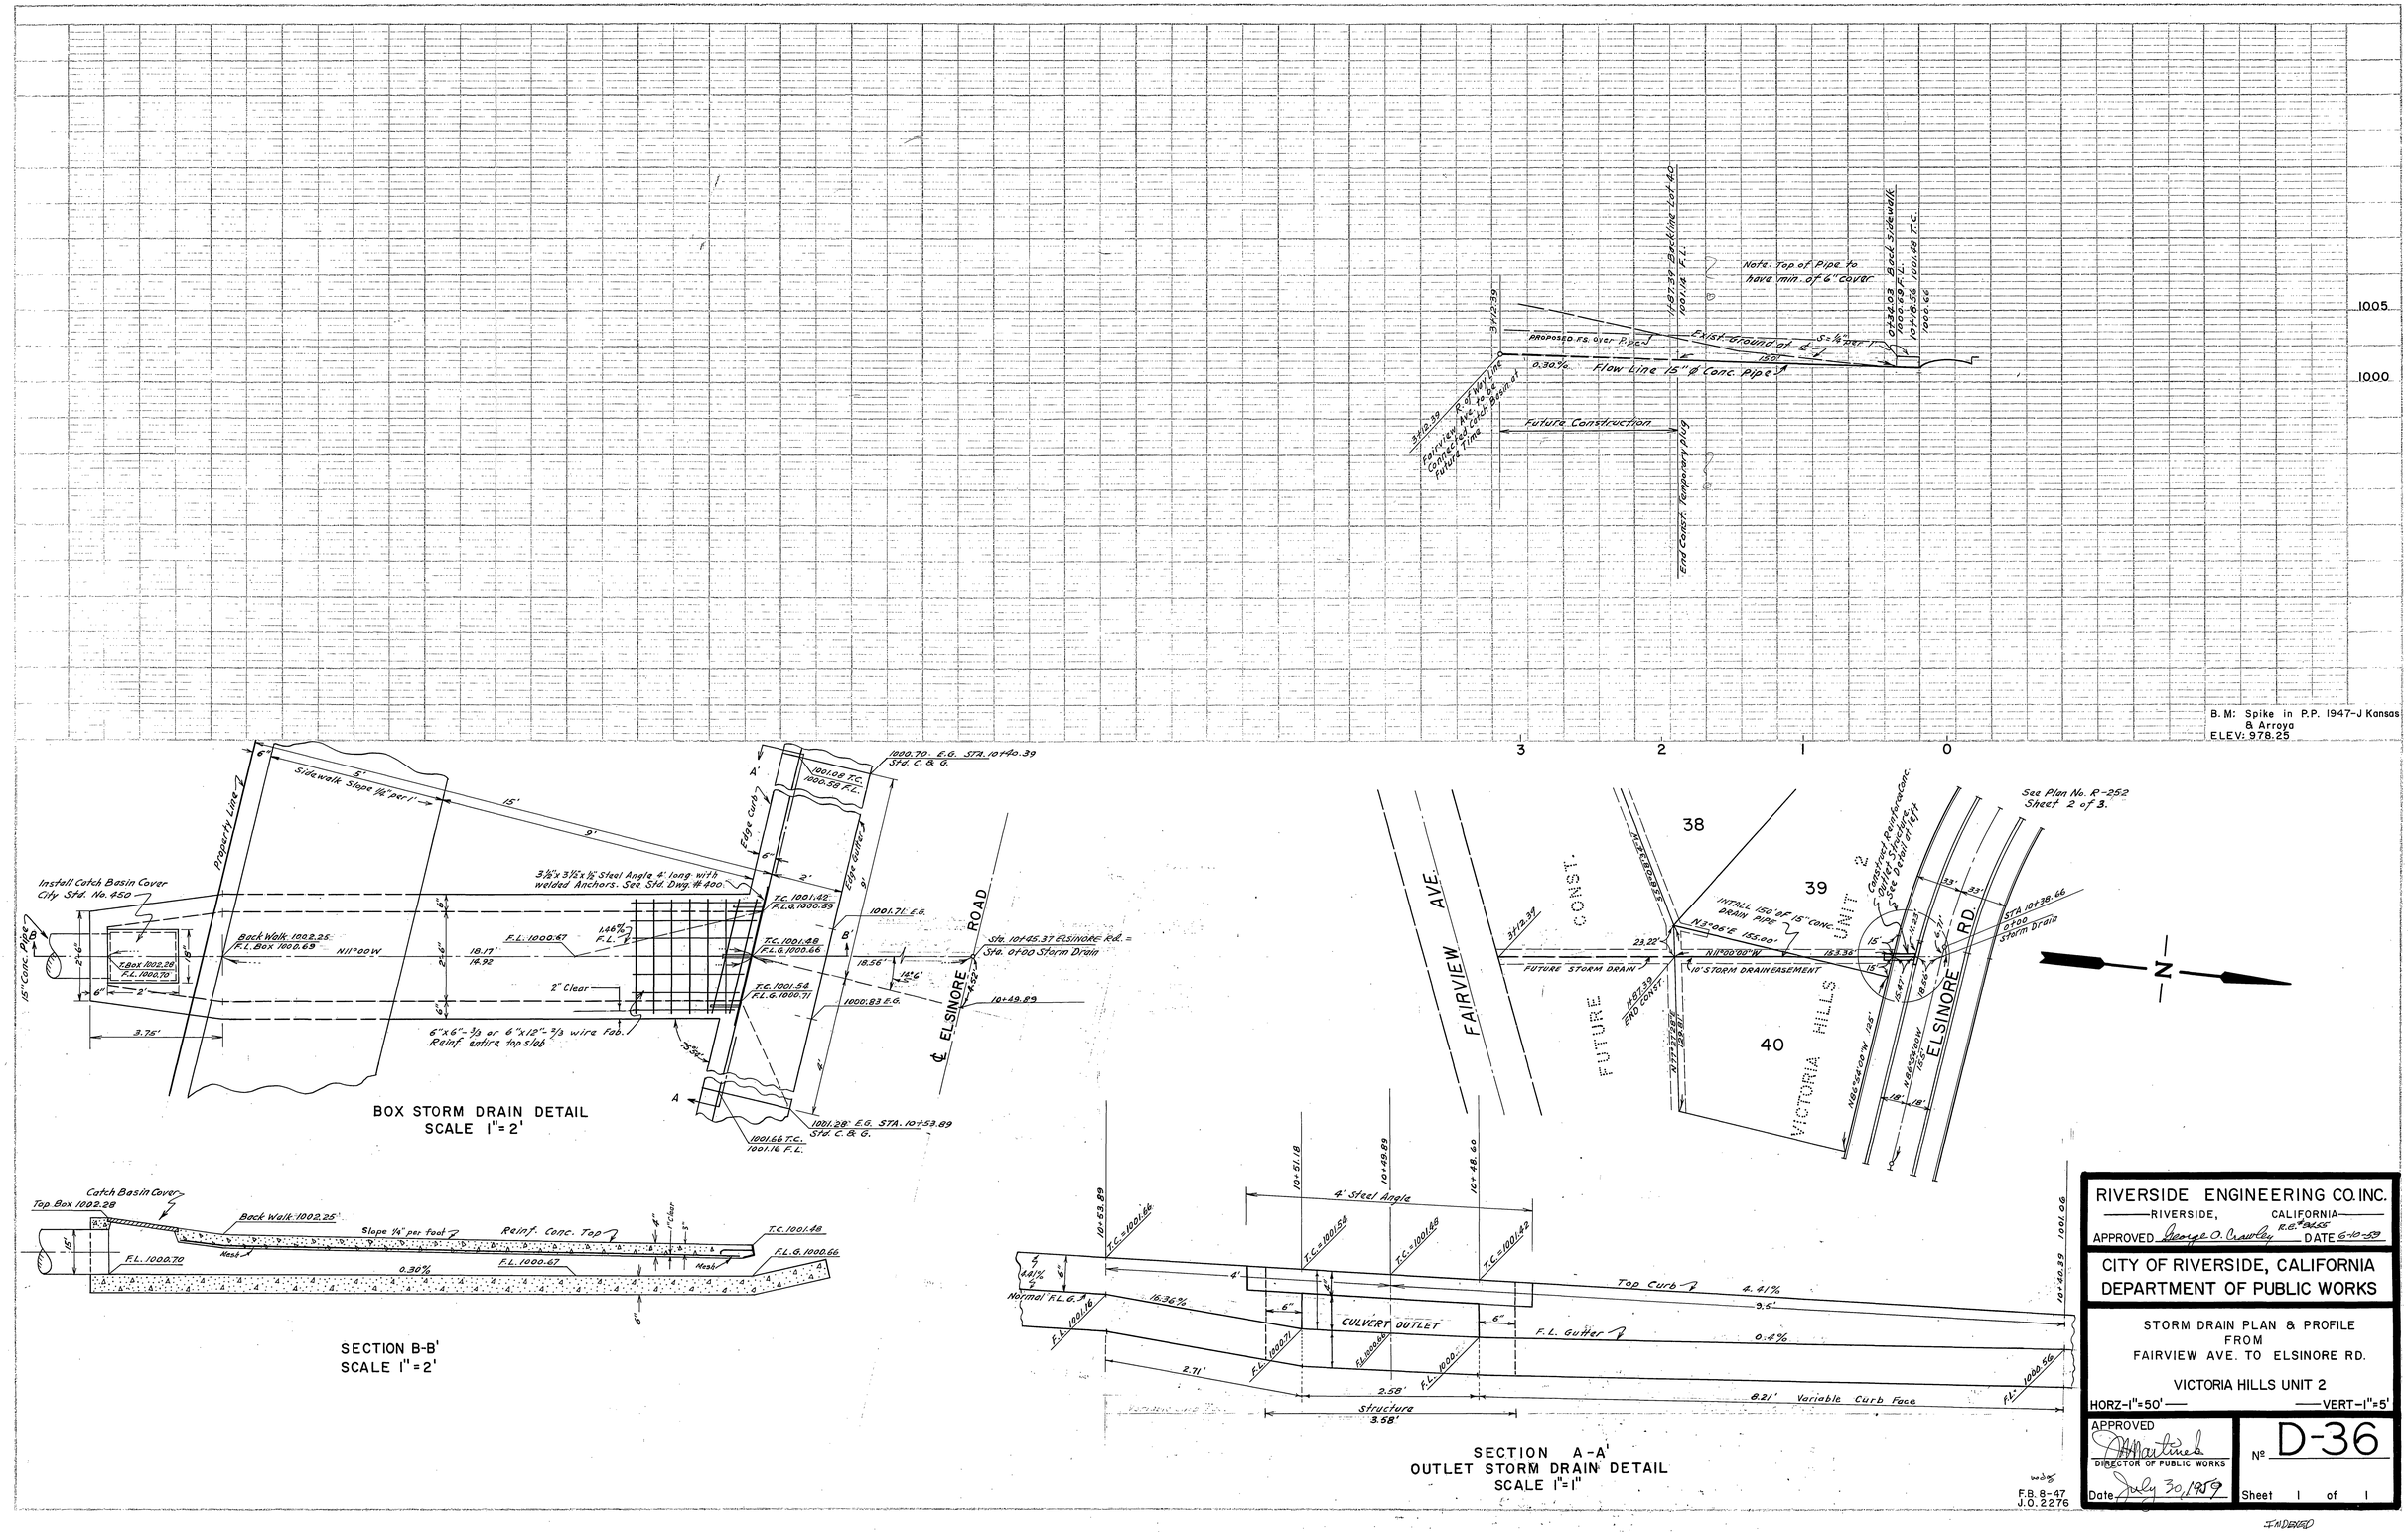

RIVERSIDE ENGINEERING CO. INC.
RIVERSIDE, CALIFORNIA
APPROVED George O. Crawley R.E. 8425 DATE 6-10-59

CITY OF RIVERSIDE, CALIFORNIA
DEPARTMENT OF PUBLIC WORKS

STORM DRAIN PLAN & PROFILE
FROM
FAIRVIEW AVE. TO ELSINORE RD.

VICTORIA HILLS UNIT 2

HORZ-1"=50' VERT-1"=5'

APPROVED
DIRECTOR OF PUBLIC WORKS
Date July 30, 1959

№ D-36

Sheet 1 of 1

F.B. 8-47
J.O. 2276

INDEXED