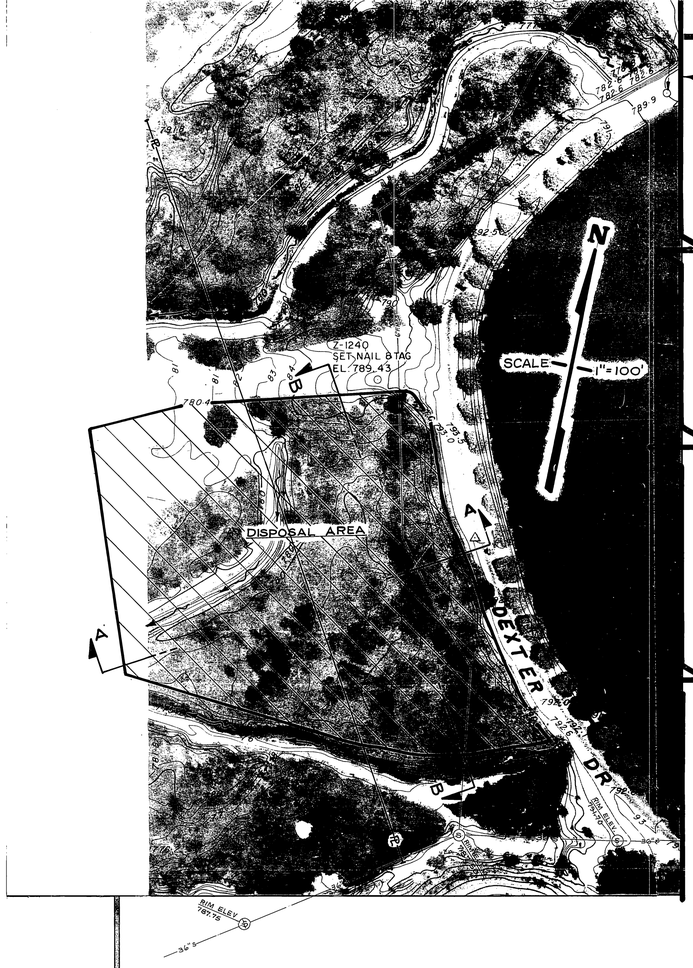

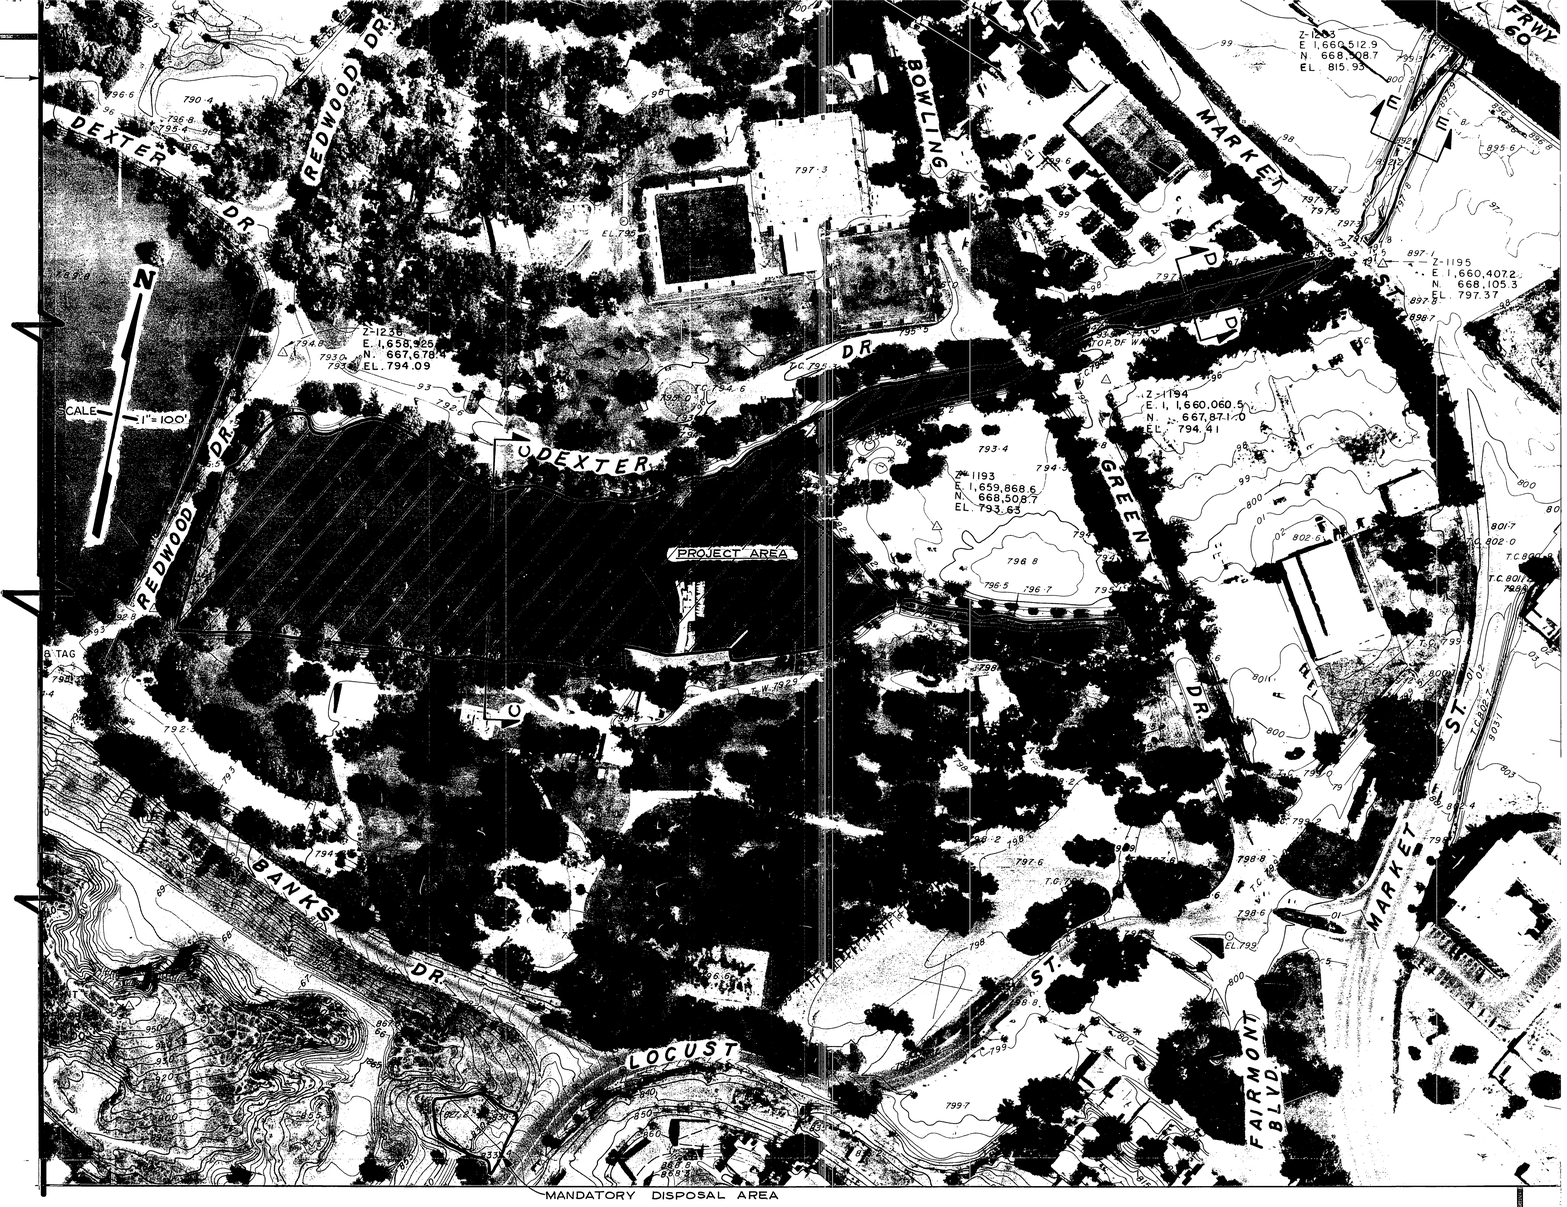

·VICINITY MAP·

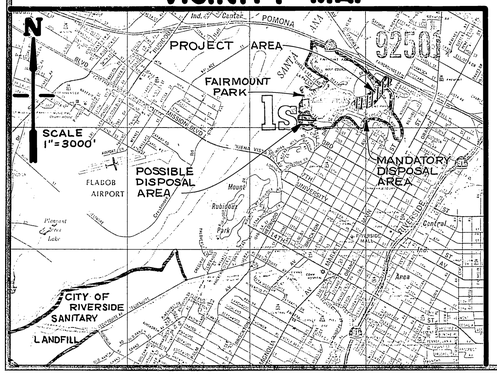

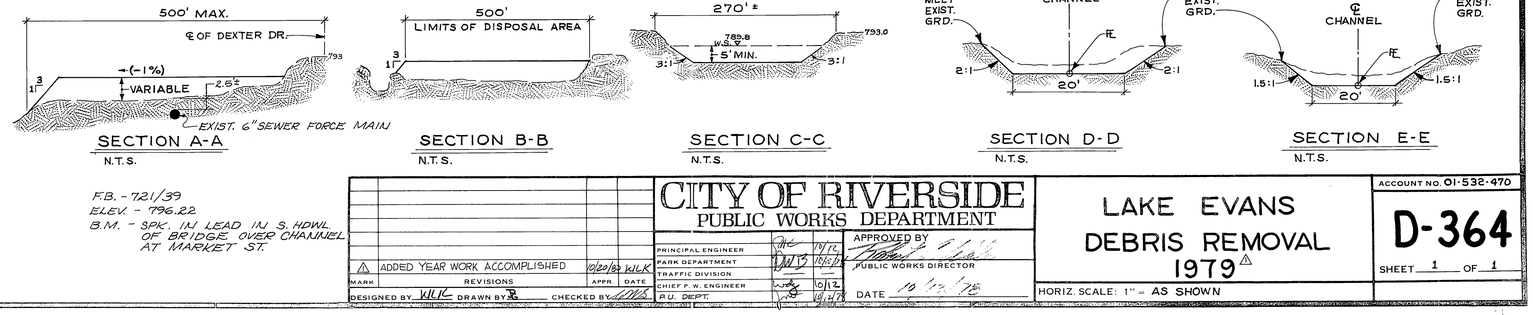

F.B. - 721/39
ELEV. - 796.22
B.M. - SPK. IN LEAD IN S. HDWL. OF BRIDGE OVER CHANNEL AT MARKET ST.

MARK	REVISIONS	APPR.	DATE
1	ADDED YEAR WORK ACCOMPLISHED	WLK	10/20/82

DESIGNED BY WLK DRAWN BY [illegible] CHECKED BY [illegible]

CITY OF RIVERSIDE
PUBLIC WORKS DEPARTMENT

PRINCIPAL ENGINEER	[illegible]	10/12
PARK DEPARTMENT	[illegible]	10/12
TRAFFIC DIVISION		
CHIEF P. W. ENGINEER	[illegible]	10/12
P.U. DEPT.	[illegible]	10/12

APPROVED BY [illegible]
PUBLIC WORKS DIRECTOR
DATE 10/12/82

LAKE EVANS DEBRIS REMOVAL 1979 1

HORIZ. SCALE: 1" = AS SHOWN

ACCOUNT NO. 01-532-470

D-364

SHEET 1 OF 1