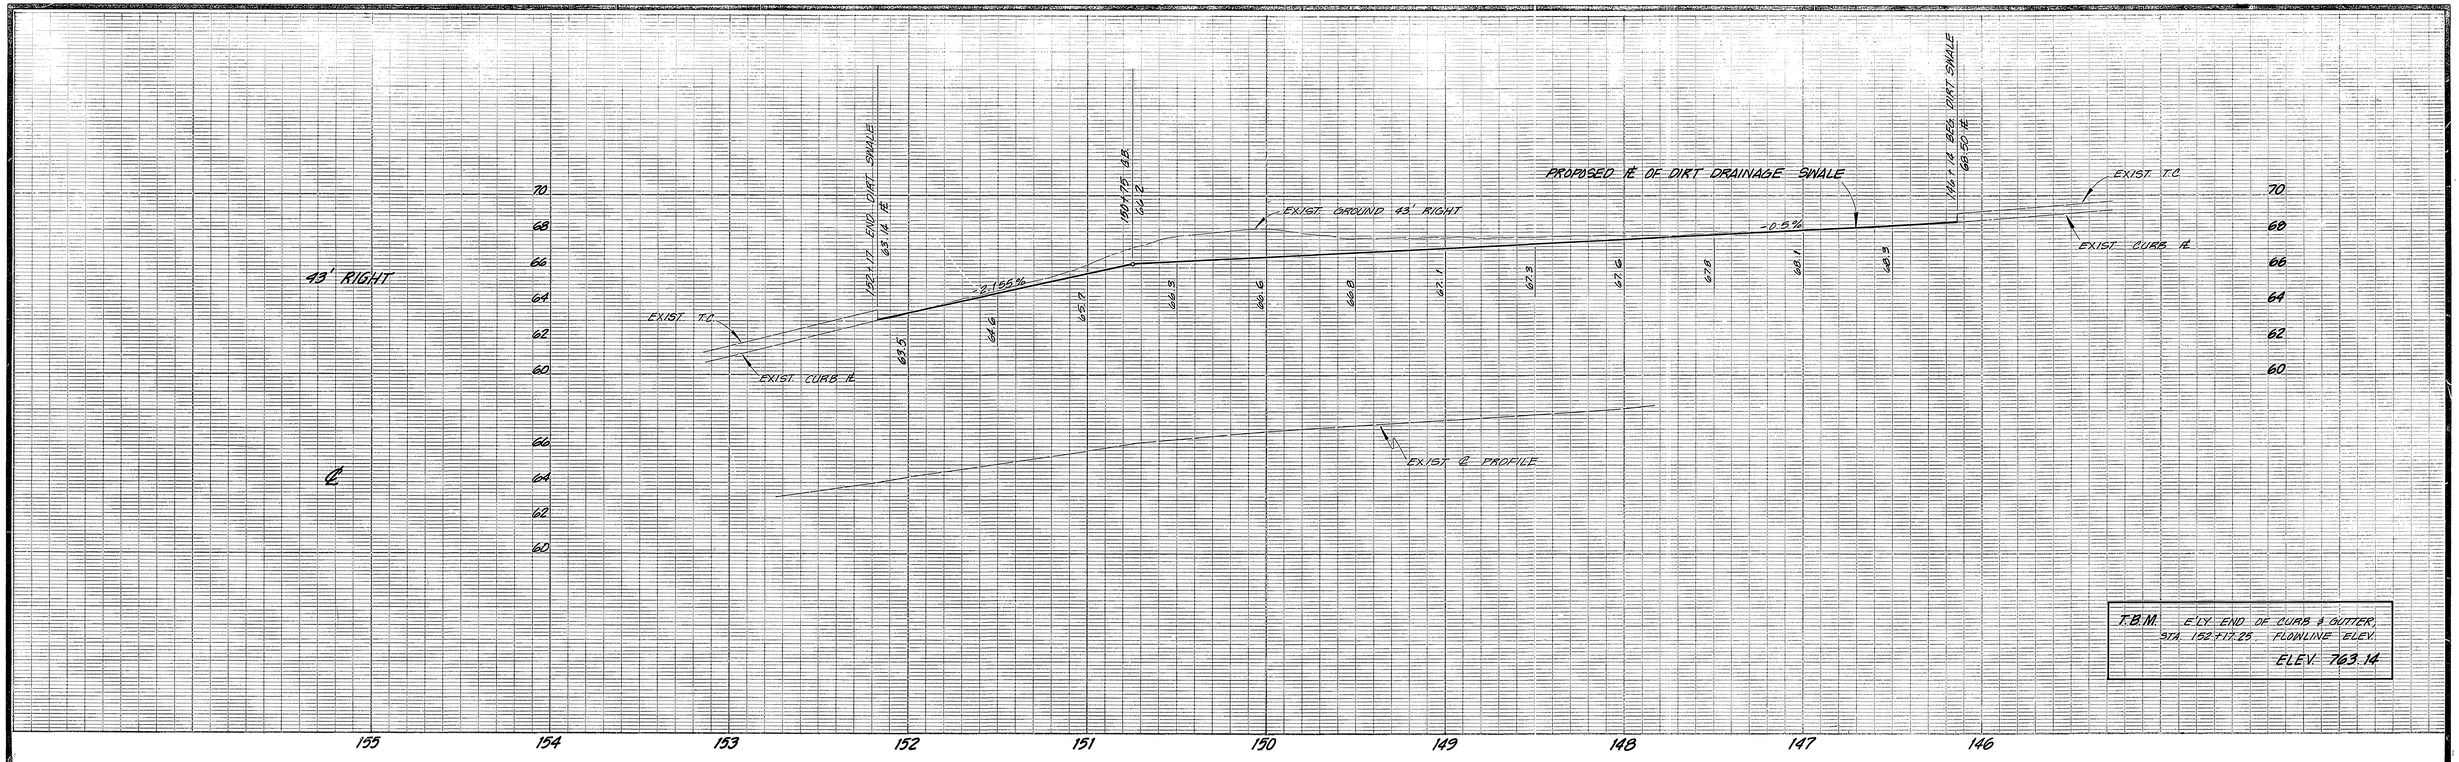

T.B.M. E'LY END OF CURB & GUTTER,
STA. 152+17.25 FLOWLINE ELEV.
ELEV. 763.14

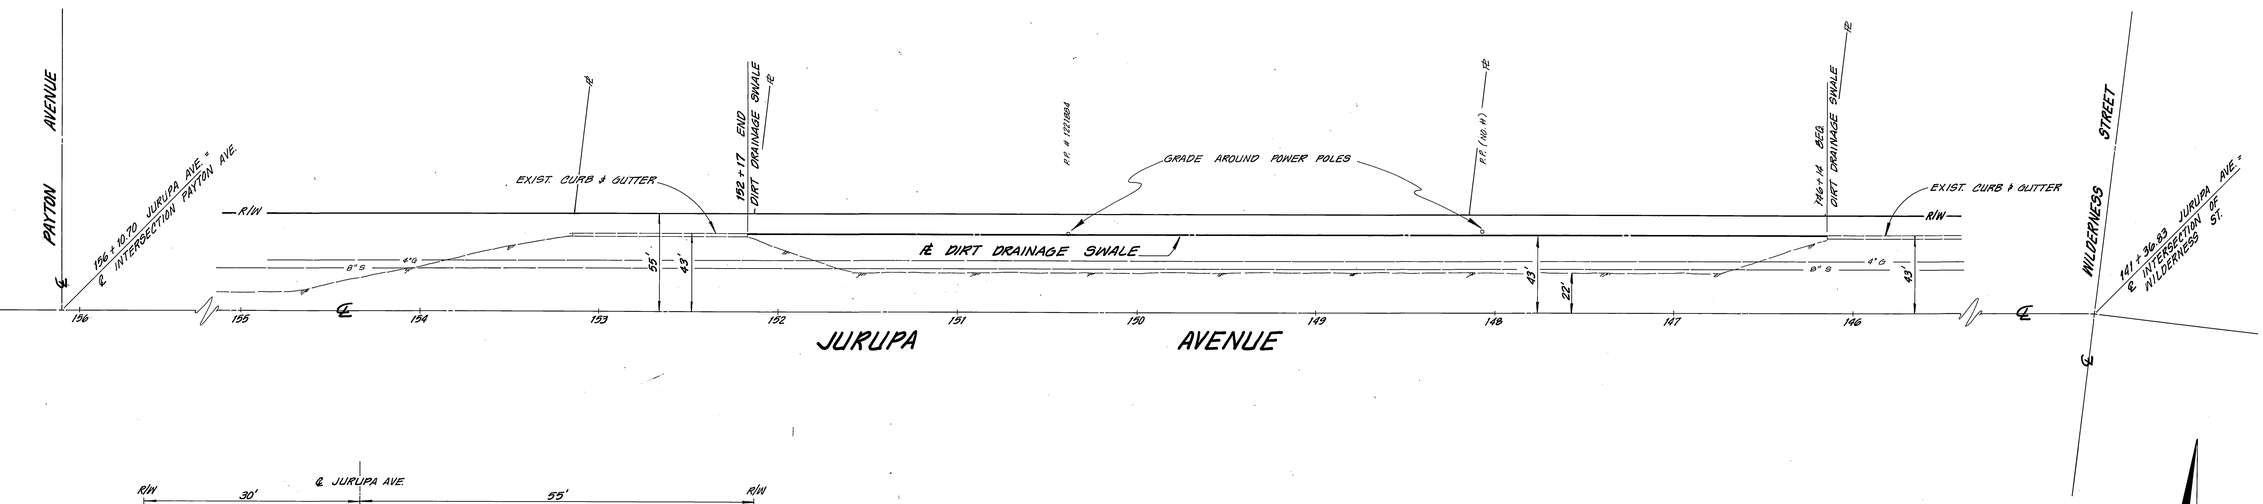

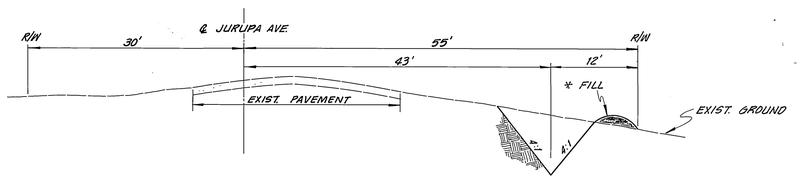

TYPICAL SECTION
NO SCALE

* SHALLOW CUT AREAS ONLY

4" GAS

DEPTH APPROX. CONTACT U.G. SERVICE ALERT. (1-800-422-4133) PRIOR TO EXCAVATION

MARK	REVISIONS	APPR.	DATE

DESIGNED BY [illegible] DRAWN BY [illegible] CHECKED BY [illegible]

CITY OF RIVERSIDE
PUBLIC WORKS DEPARTMENT

APPROVED BY	DATE	BY
PRINCIPAL ENGINEER	2/8/82	
PARK DEPARTMENT		
TRAFFIC DIVISION		
CHIEF F. W. ENGINEER	2-8	

APPROVED BY [signature]
PUBLIC WORKS DIRECTOR
DATE 2/8/82

JURUPA AVENUE DRAINAGE SWALE

BETWEEN PAYTON AVENUE & WILDERNESS STREET

HORIZ. SCALE: 1" = 40' VERT. SCALE: 1" = 4'

INDEXED UP
ACCOUNT NO. 03-573-466

D-415

SHEET 1 OF 1

MP-10-789